DESIGN		
INT.	DATE	REASON

FINAL SURVEY		
NOTE BOOK	BY	DATE
NO.	SURVEYED	
	PLOTTED	
	TEMPLATE	
	AREAS CHECKED	

PLOTS & CHECKS			
INT.	DATE	NO.	REASON

ORIGINAL SURVEY		
NOTE BOOK	BY	DATE
NO.	SURVEYED	
	PLOTTED	
	TEMPLATE	
	AREAS CHECKED	

CHECKS		
INT.	DATE	REASON

F. A. U. RTE.	SECTION	COUNTY	TOTAL SHEETS	SHEET NO
6108	***	LA SALLE	679	441
STA. 184+00.00		TO STA. 184+25.00		
FED. ROAD DIST. NO.		ILLINOIS	FED. AID PROJECT	

*** (70X,71X)RS-1, (71X-VBR)DM
CONTRACT NO. 66225

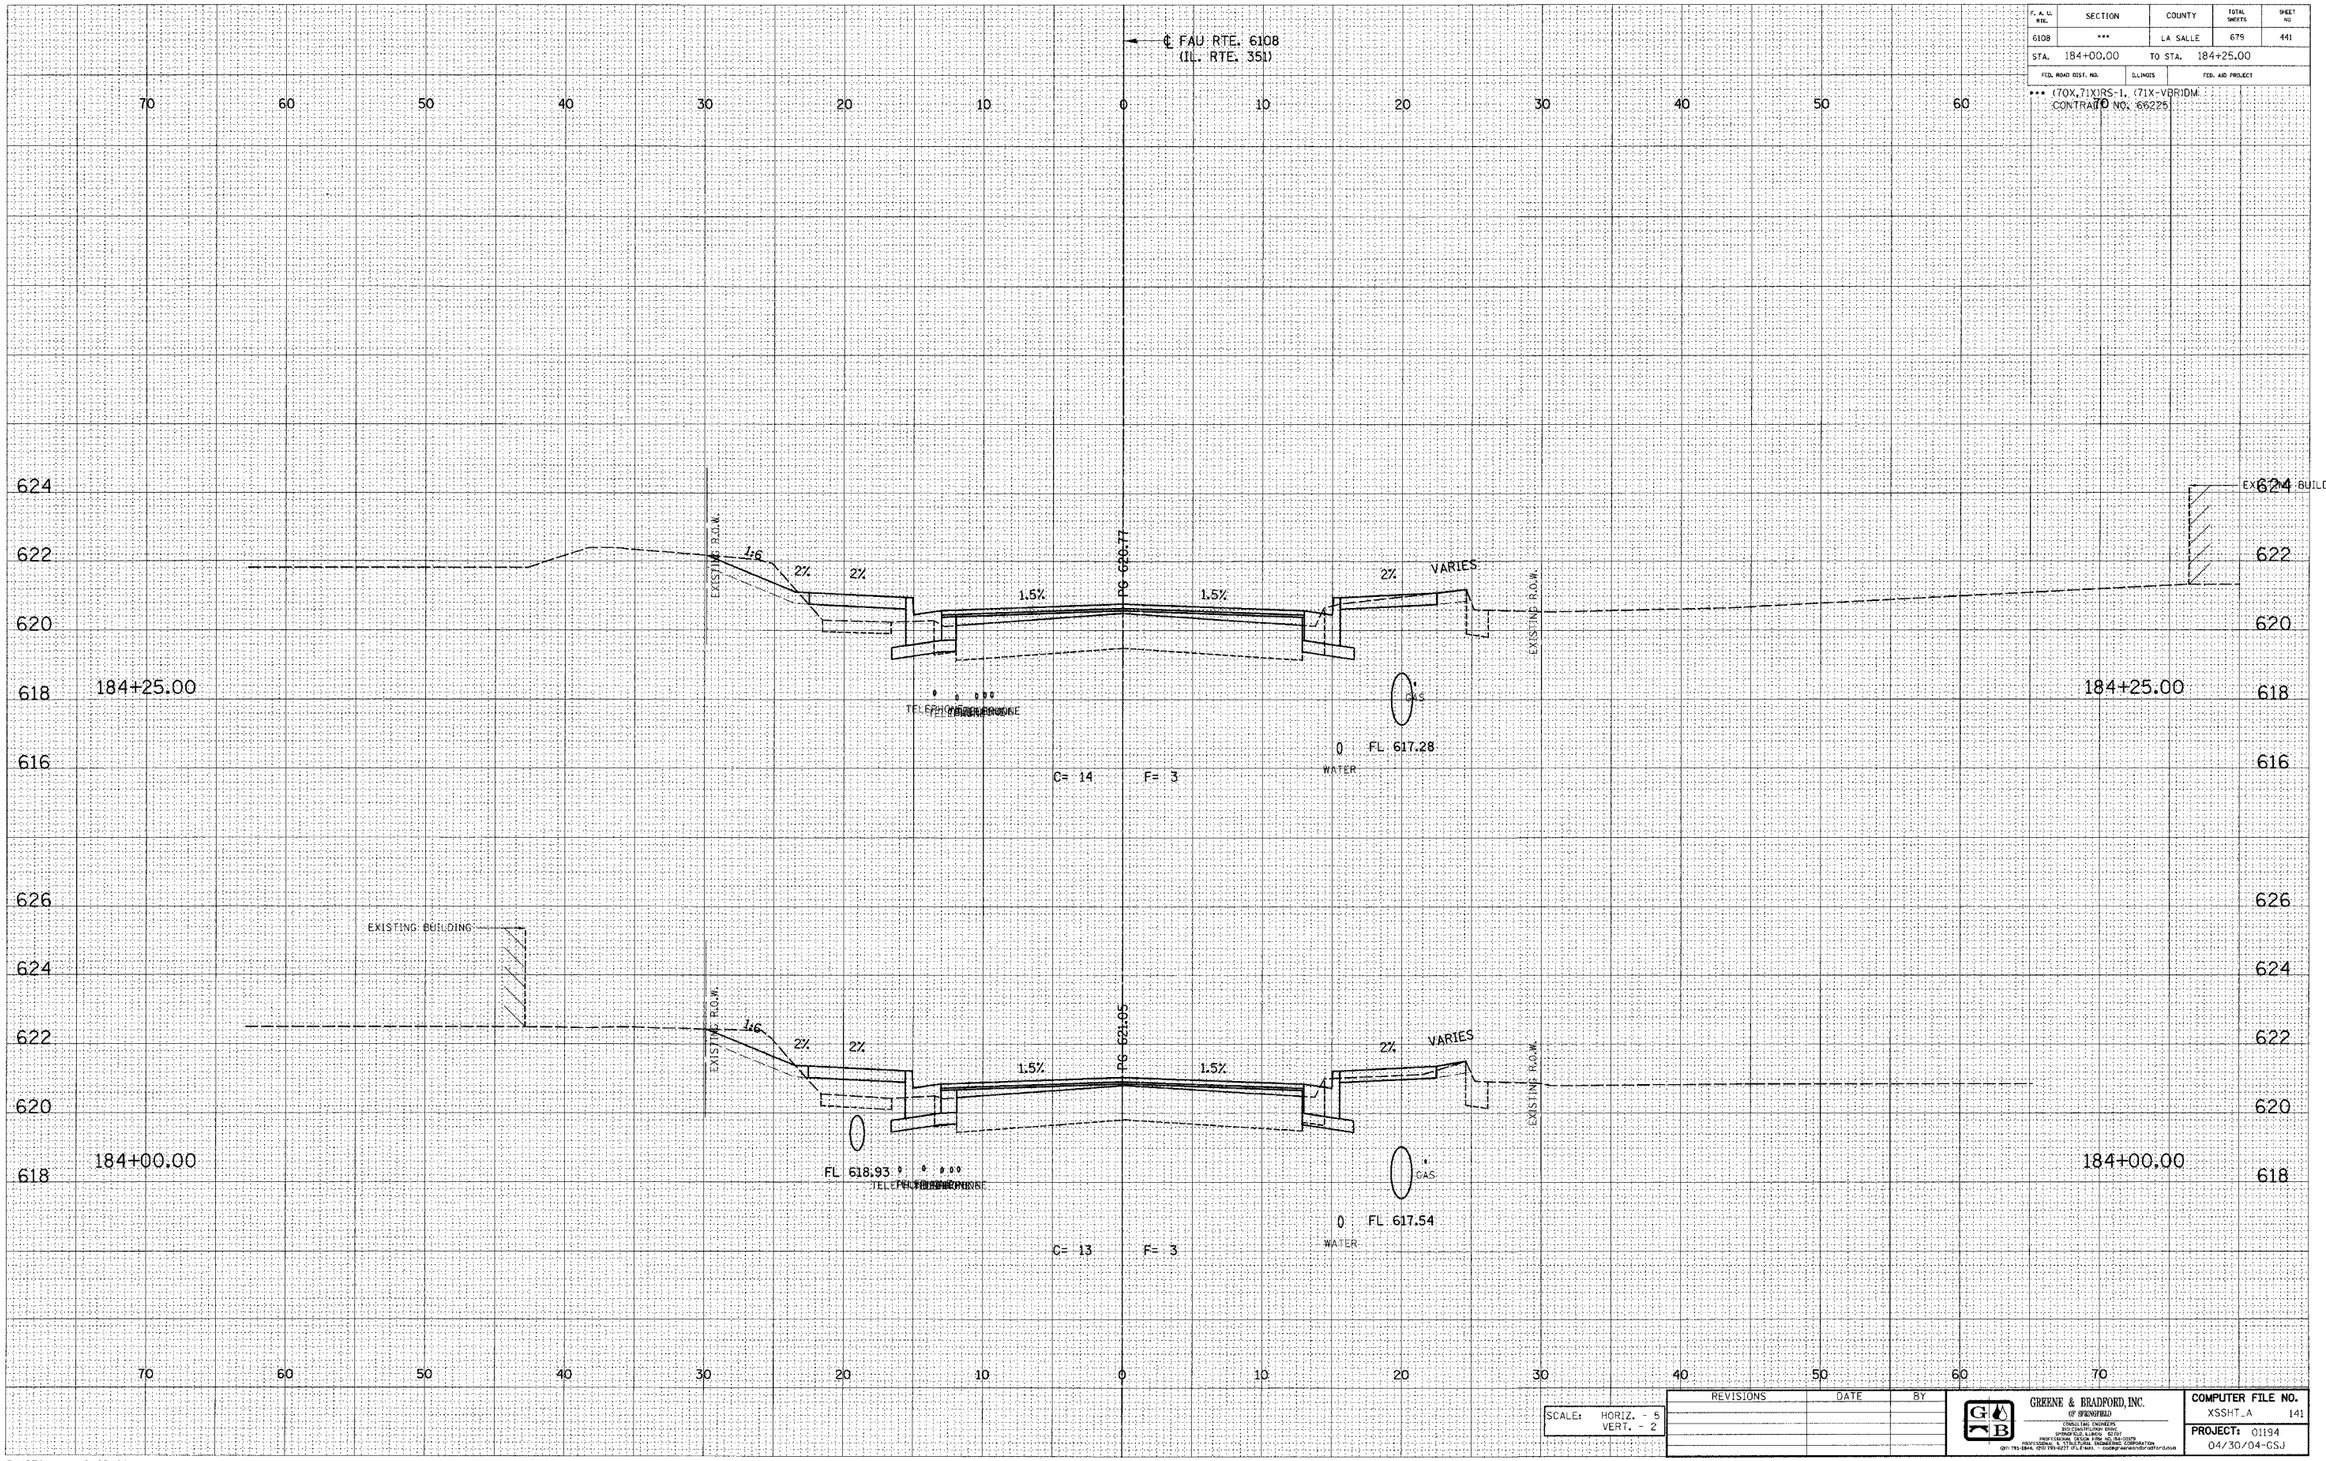

SCALE: HORIZ. - 5
VERT. - 2

REVISIONS	DATE	BY

GREENE & BRADFORD, INC.
OF SPRINGFIELD
CONSULTING ENGINEERS
910 CLOCK TOWER PLAZA
SPRINGFIELD, ILLINOIS 62701
PROFESSIONAL DESIGN FIRM: ILL. REG. 0079
PROFESSIONAL & STRUCTURAL ENGINEERING CORPORATION
(217) 793-3344, (FAX) 793-4227 (TLX) 4valid

COMPUTER FILE NO.
XSSHT_A 141
PROJECT: 01194
04/30/04-GSJ

E-XSEC 1:1 8/25/98

FAU RTE. 6108 (IL. RTE. 351) LA SALLE CO.

\\GB-FILE\PROJECTS\01194\XSEC\01194_XSEC_A.dgn 12/30/2004 8:00:36 AM User = gsj