DESIGN		
INT.	DATE	REASON

	DATE
BY	
FINAL SURVEY	SURVEYED
	PLOTTED
NOTE BOOK	TEMPLATE
NO.	AREAS CHECKED

PLOTS & CHECKS		
INT.	DATE NO.	REASON

	DATE
BY	
ORIGINAL SURVEY	SURVEYED
	PLOTTED
NOTE BOOK	TEMPLATE
NO.	AREAS CHECKED

CHECKS		
INT.	DATE	REASON

F. A. U. RTE.	SECTION	COUNTY	TOTAL SHEETS	SHEET NO
6108	***	LA SALLE	679	450
STA. 187+50.00	TO STA. 187+75.00			
FED. ROAD DIST. NO.	ILLINOIS	FED. AID PROJECT		

*** (70X,71X)RS-1, (71X-VBR)DM
CONTRACT NO. 66225

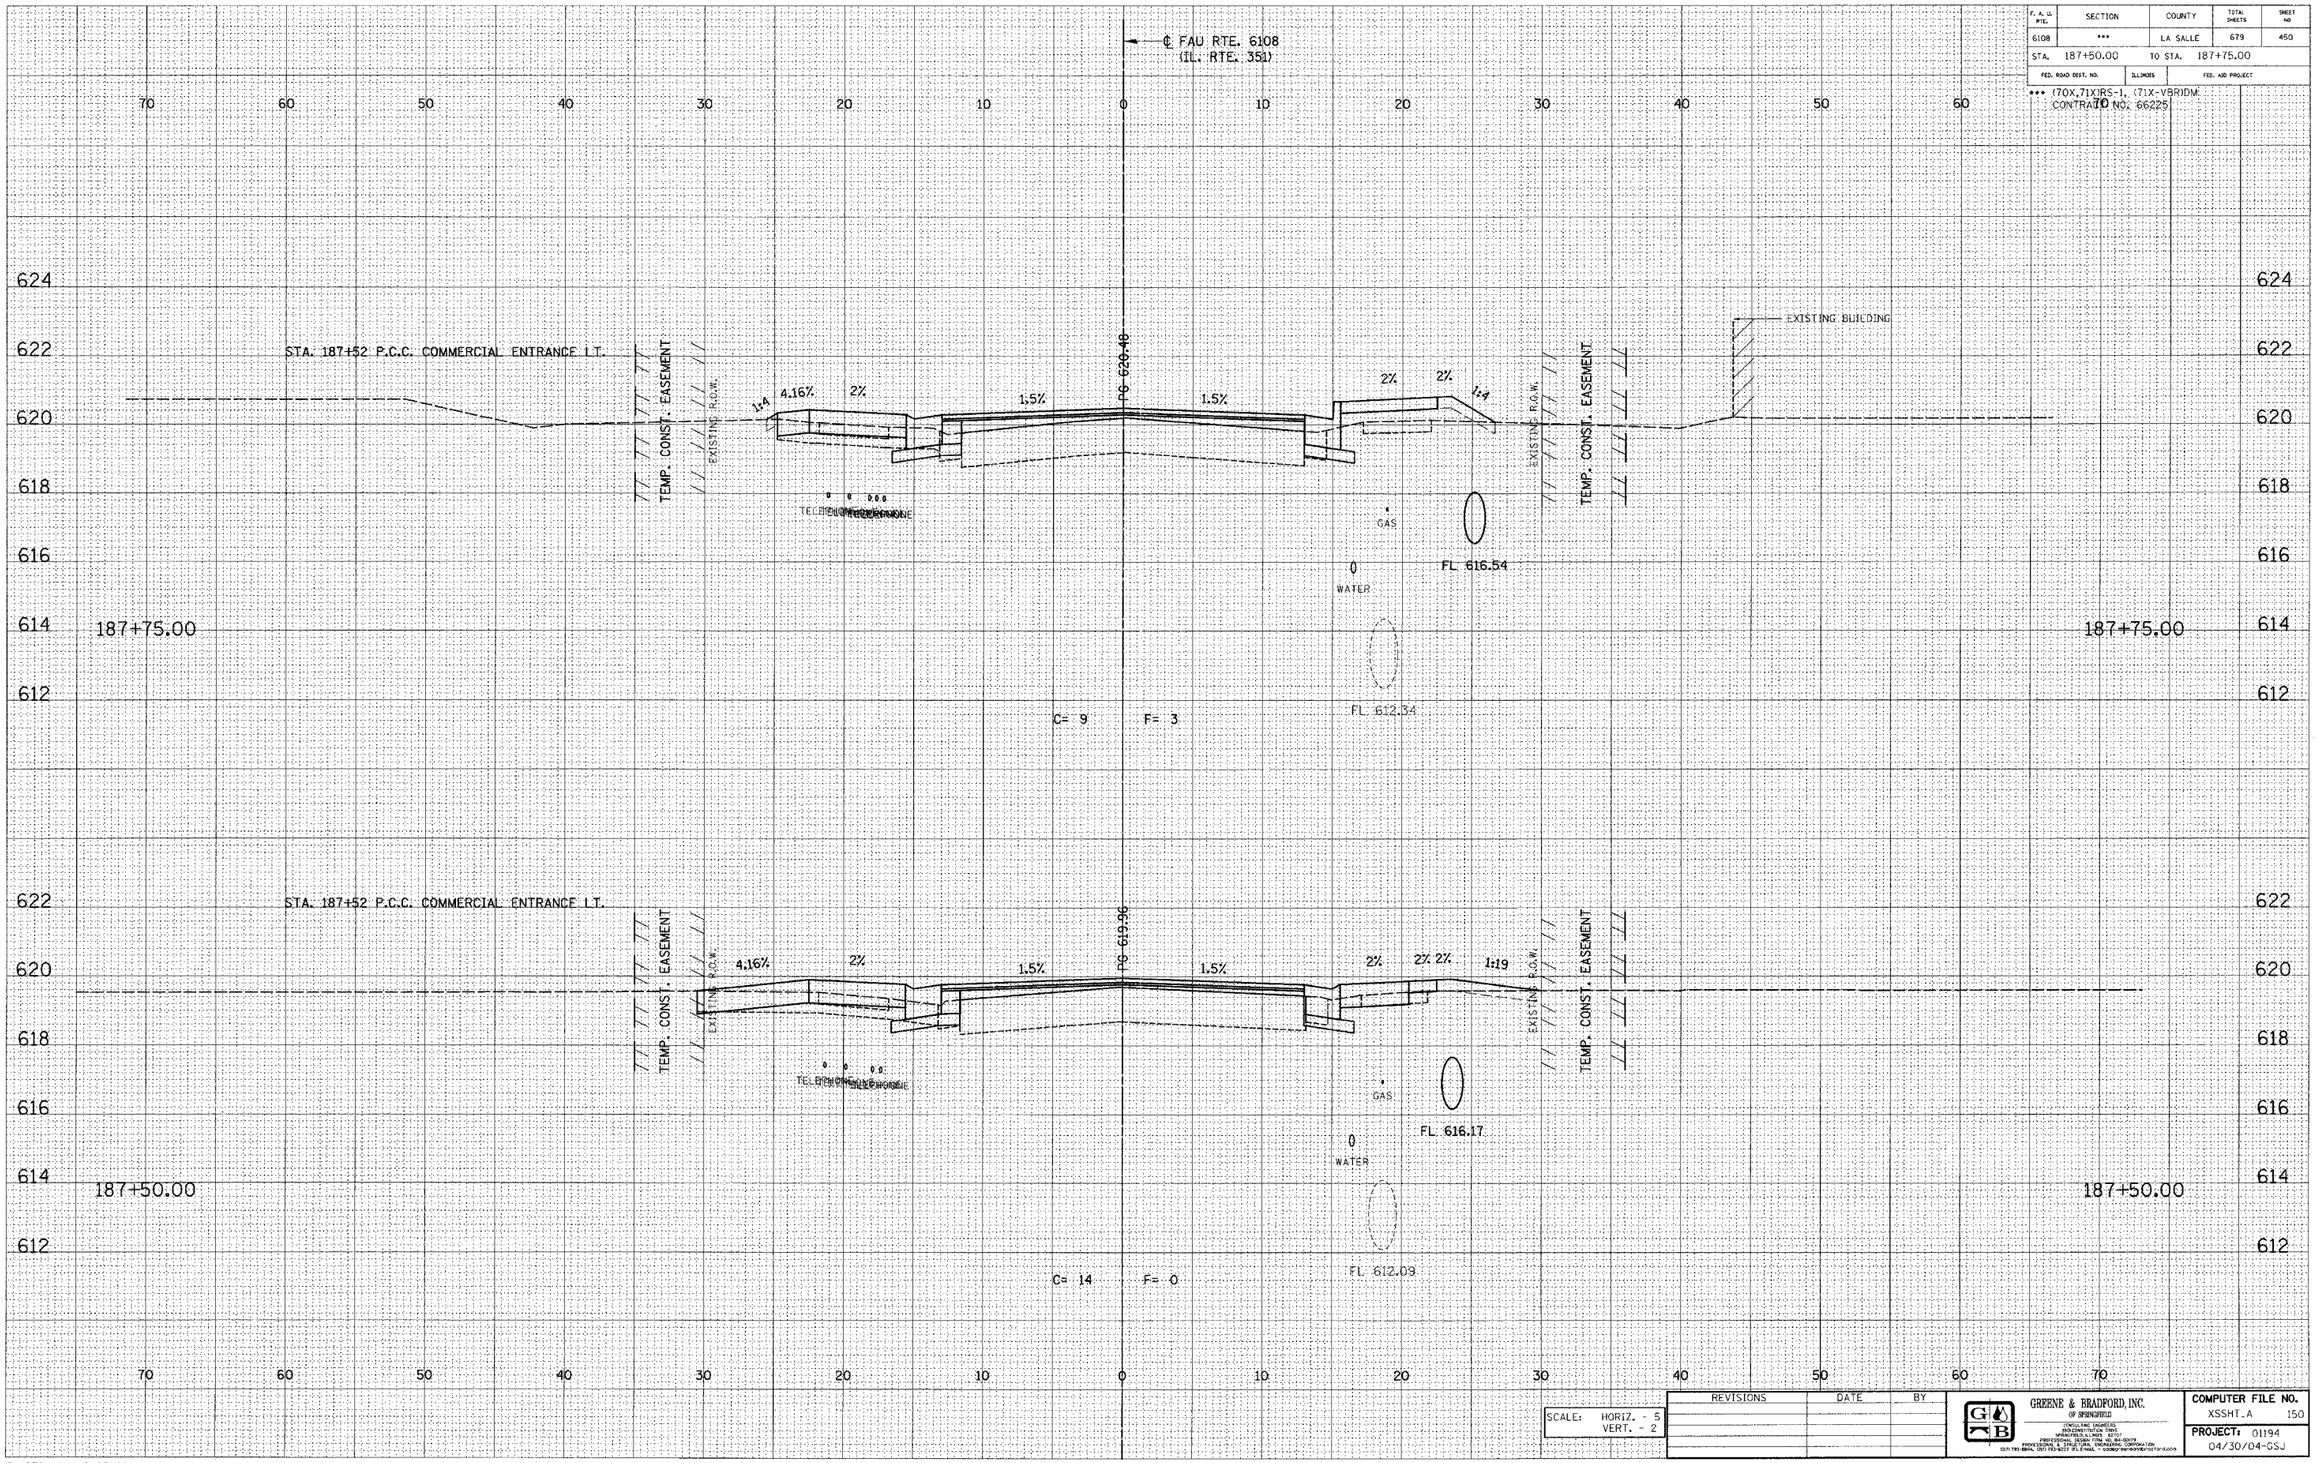

REVISIONS	DATE	BY

SCALE: HORIZ. - 5
VERT. - 2

GREENE & BRADFORD, INC.
OF SPRINGFIELD
CIVIL ENGINEERS
SOCIO-ECONOMISTS
LAND DEVELOPMENT CONSULTANTS
PROFESSIONAL DESIGN FIRM NO. 184-000179
PROFESSIONAL & STRUCTURAL ENGINEERING CORPORATION
GLEN TREE BLDG. (217) 793-3233 (F) E-MAIL - GGBRO@PRAIRIEBYTES.COM

COMPUTER FILE NO.
XSSHT.A 150
PROJECT: 01194
04/30/04-GSJ

E-XSEC 1:1 8/25/98

FAU RTE. 6108 (IL. RTE. 351) LA SALLE CO.

\SGLT1 PAT1\XSSHTS\1... 12/7/2004 8:02:22 PM User - gjm01