DESIGN		
INT.	DATE	REASON

ORIGINAL SURVEY	BY	DATE
FINAL SURVEY		
NOTE BOOK	SURVEYED	
NO.	PLOTTED	
	TOPSOIL STRIP	
	AREAS	
	AREAS CHECKED	

PLOTS & CHECKS			
INT.	DATE	NO.	REASON

ORIGINAL SURVEY	BY	DATE
NOTE BOOK	SURVEYED	
NO.	PLOTTED	
	TOPSOIL STRIP	
	AREAS	
	AREAS CHECKED	

CHECKS		
INT.	DATE	REASON

F. A. U. RTE.	SECTION	COUNTY	TOTAL SHEETS	SHEET NO
6108	***	LA SALLE	679	462
STA. 191+50.00		TO STA. 191+37.40		
FED. ROAD DIST. NO.		ILLINOIS	FED. AID PROJECT	

*** (70X,71X)RS-1, (71X-VBR)DM
CONTRACT NO. 66225

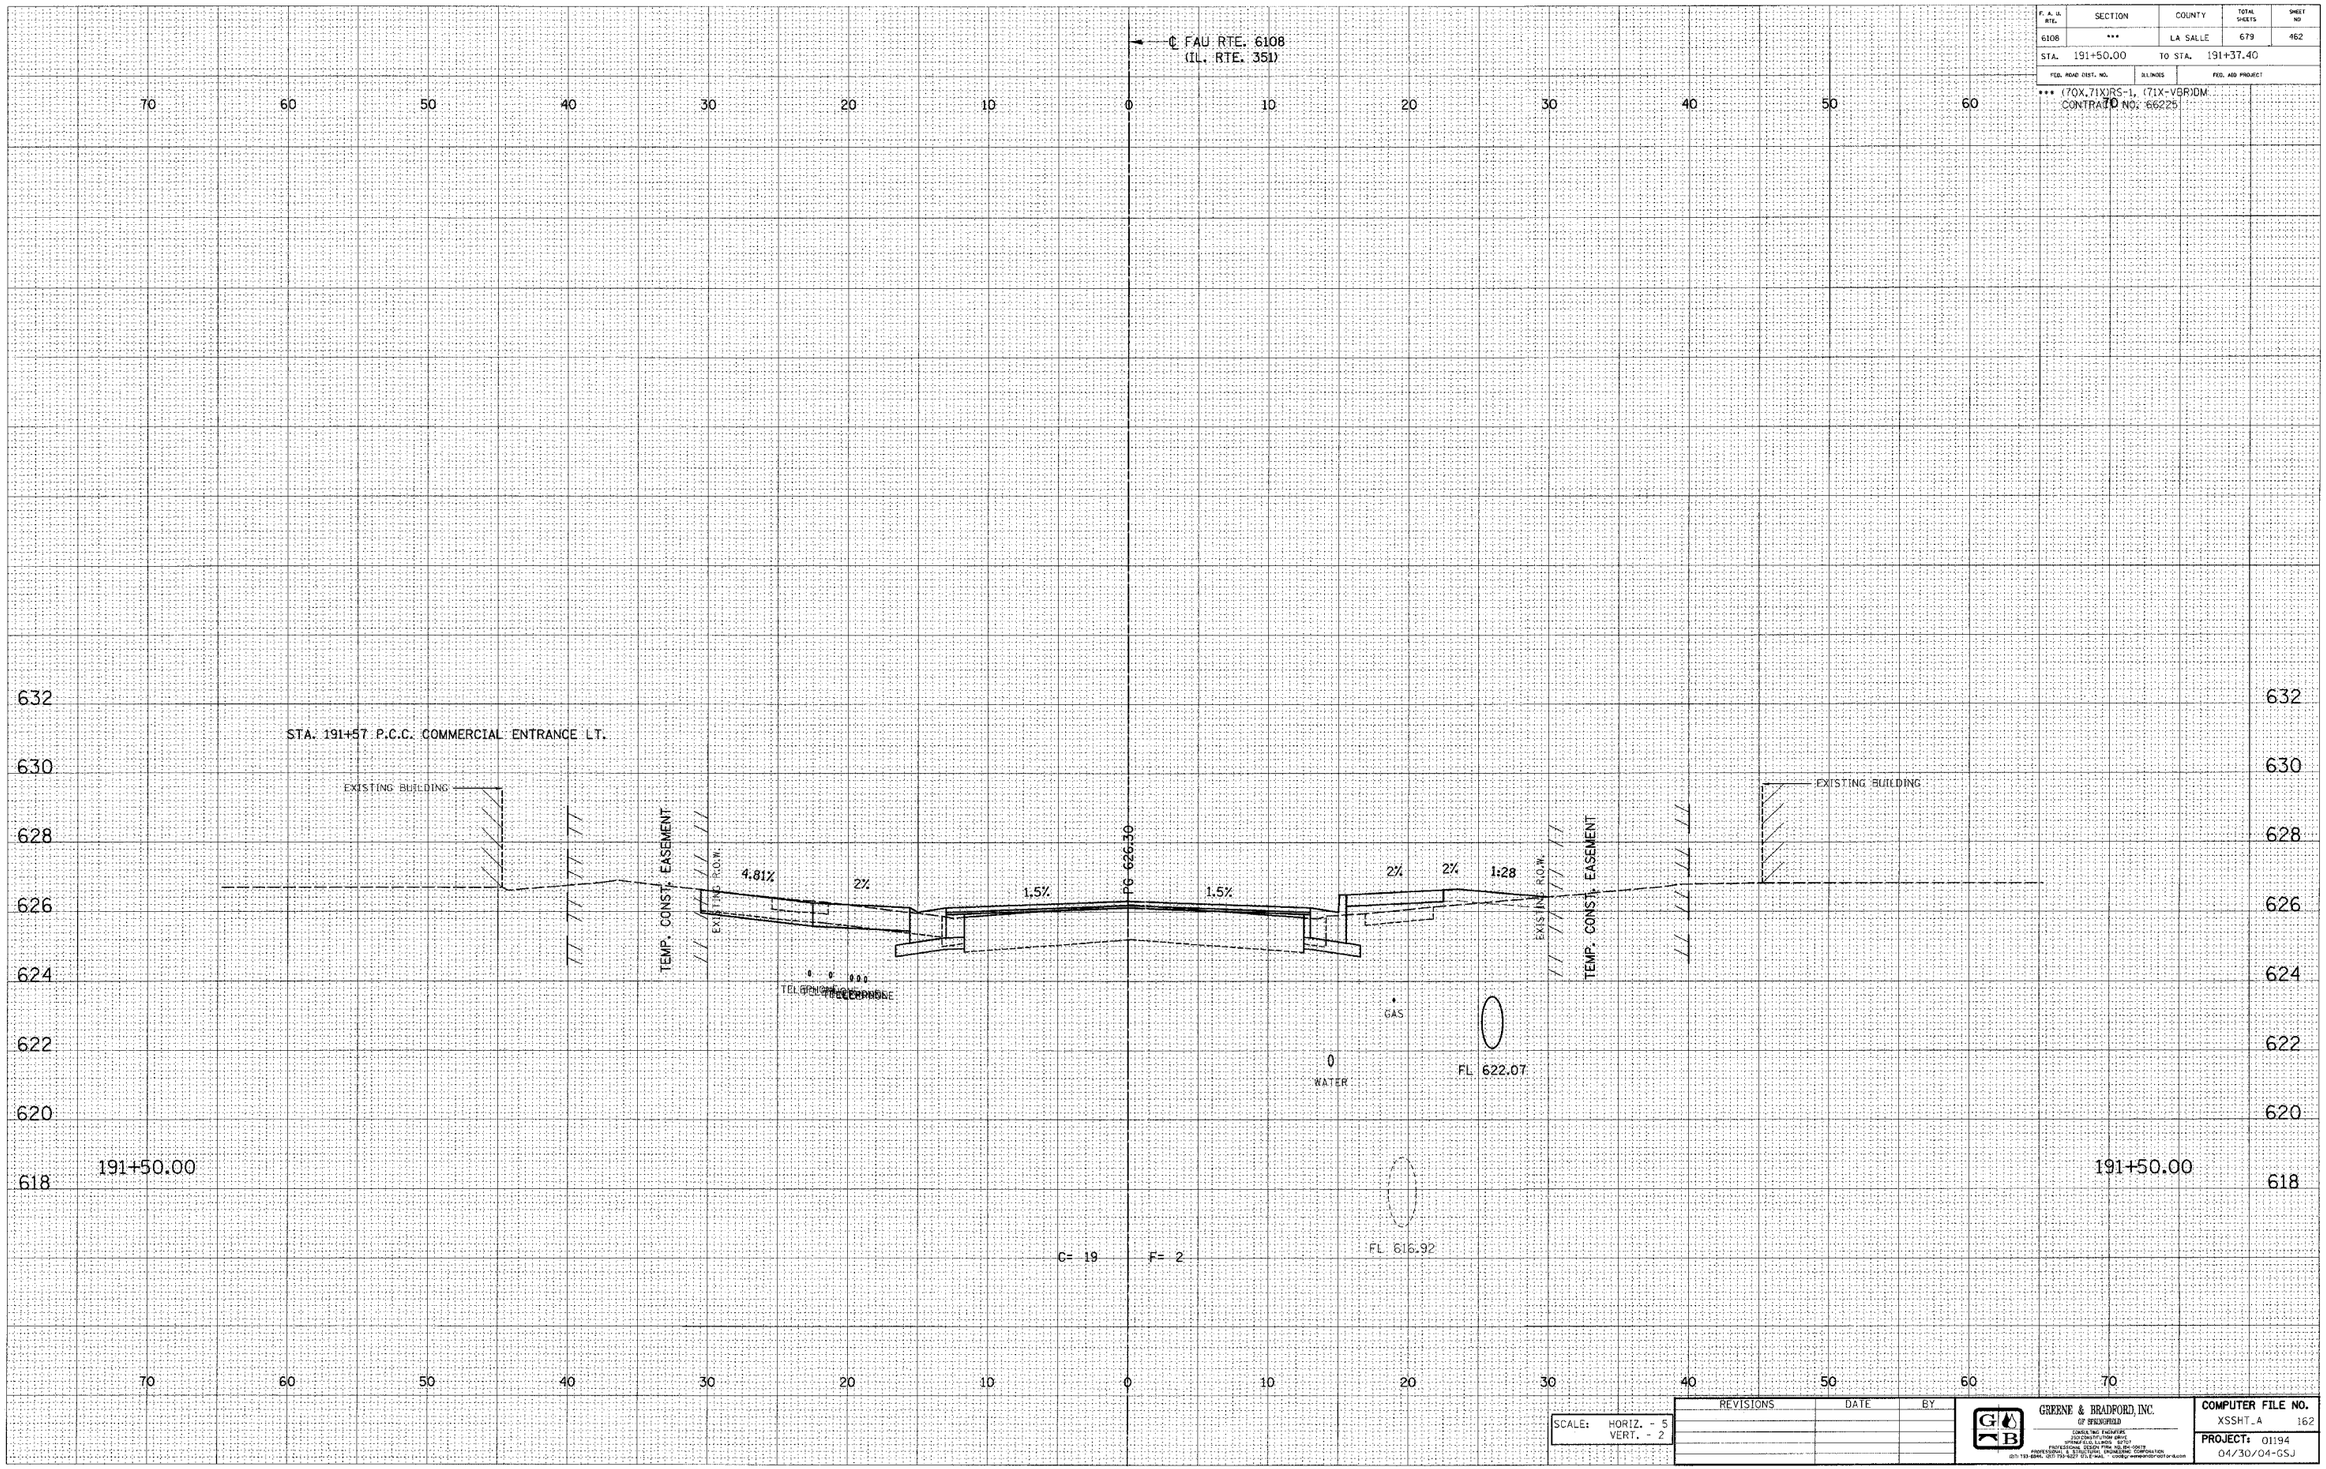

SCALE:	HORIZ. - 5
	VERT. - 2

REVISIONS	DATE	BY

GREENE & BRADFORD, INC.
OF SPRINGFIELD
CONSULTING ENGINEERS
1100 EAST LINCOLN AVENUE
P.O. BOX 19277
SPRINGFIELD, ILLINOIS 62707
PROFESSIONAL DESIGN FIRM NO. 184-000178
PROFESSIONAL ELECTRICAL ENGINEERING CORPORATION
(217) 793-2345 (217) 793-5227 (FAX) E-MAIL: GANDB@GANDB.COM

COMPUTER FILE NO.	
XSSHT_A	162
PROJECT: 01194	
04/30/04-GSJ	

E-XSEC 1:1 8/25/98

FAU RTE. 6108 (IL. RTE. 351) LA SALLE CO.