| DESIGN | | |
|---|---|---|
| INT. | DATE | REASON |
| | | |

| FINAL SURVEY | | |
|---|---|---|
| NOTE BOOK | | DATE |
| NO. | | BY |
| | | SURVEYED |
| | | PLOTTED |
| | | TEMPLATE |
| | | AREAS CHECKED |

| PLOTS & CHECKS | | |
|---|---|---|
| INT. | DATE NO. | REASON |
| | | |

| ORIGINAL SURVEY | | |
|---|---|---|
| NOTE BOOK | | DATE |
| NO. | | BY |
| | | SURVEYED |
| | | PLOTTED |
| | | TEMPLATE |
| | | AREAS CHECKED |

| CHECKS | | |
|---|---|---|
| INT. | DATE | REASON |
| | | |

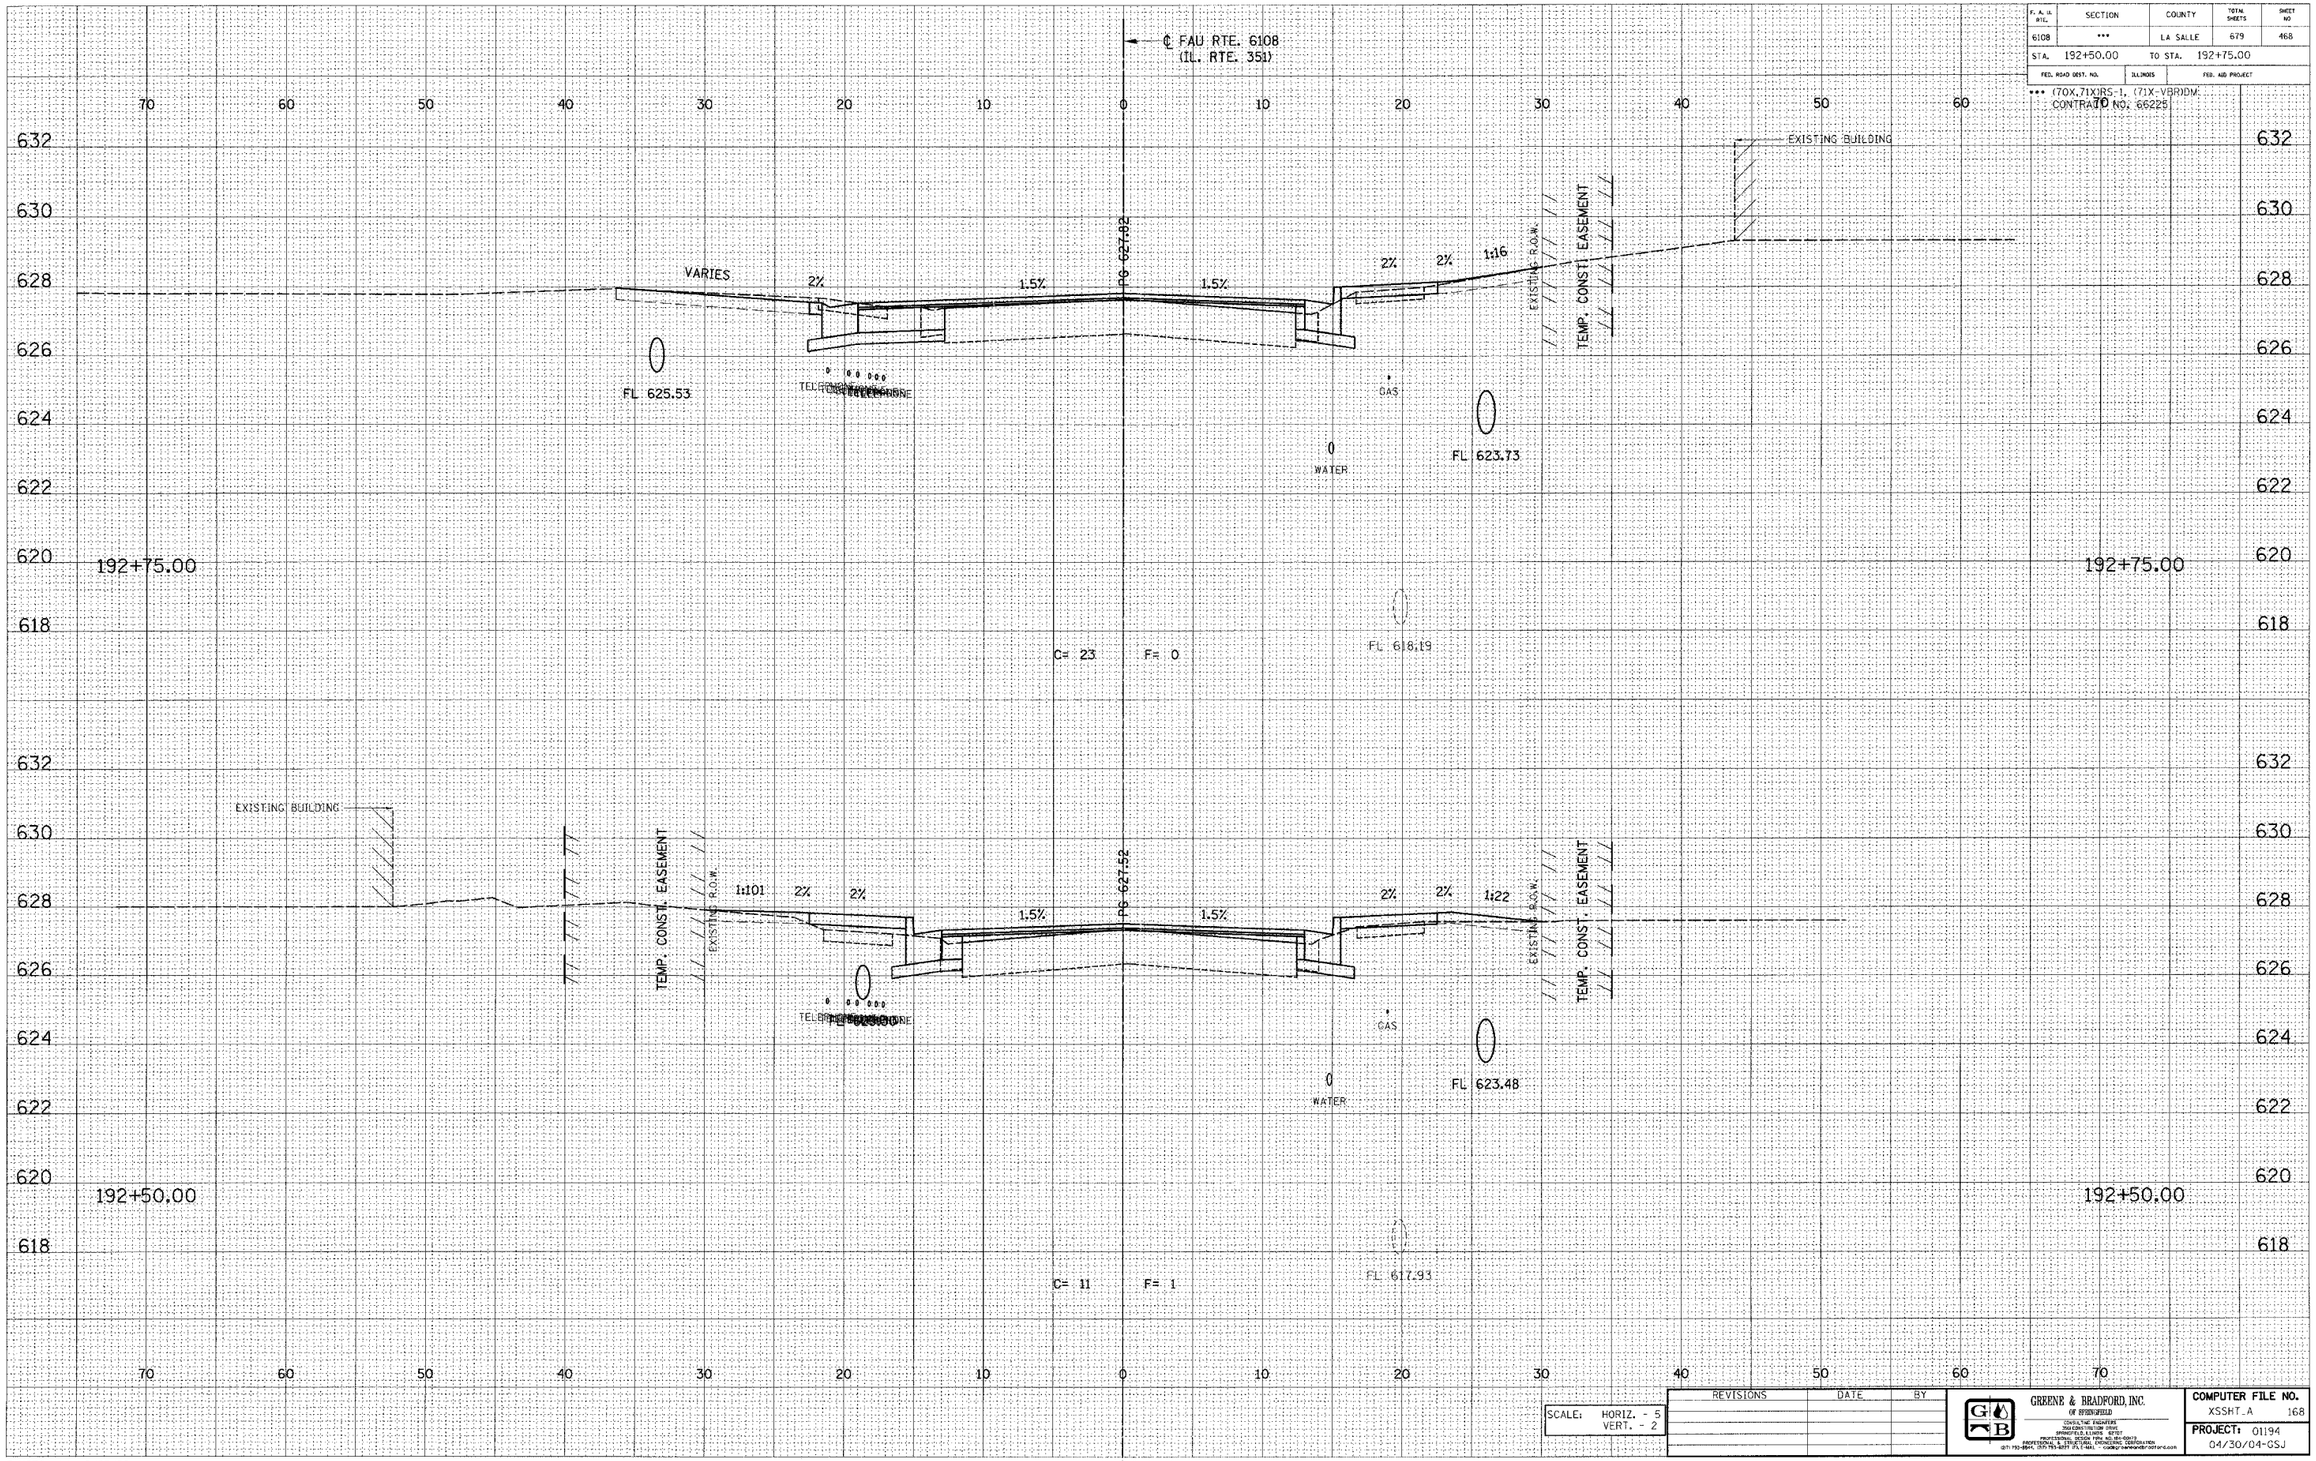


| F. A. I. RTE. | SECTION | COUNTY | TOTAL SHEETS | SHEET NO |
|---|---|---|---|---|
| 6108 | *** | LA SALLE | 679 | 468 |
| STA. 192+50.00 | TO STA. 192+75.00 | | | |
| FED. ROAD DIST. NO. | ILLINOIS | FED. AID PROJECT | | |

*** (70X,71X)RS-1, (71X-VBR)DM
CONTRACT NO. 66225

SCALE: HORIZ. - 5
VERT. - 2

| REVISIONS | DATE | BY |
|---|---|---|
| | | |

GREENE & BRADFORD, INC.
OF SPRINGFIELD
CONSULTING ENGINEERS
1960 CONSTITUTION DRIVE
SPRINGFIELD, ILLINOIS 62707
PROFESSIONAL & STRUCTURAL ENGINEERING CORPORATION
(217) 793-3924, (217) 793-3931 (FAX-MAIL) - GreeneBradford@Comcast.net

COMPUTER FILE NO.
XSSHT_A 168

PROJECT: 01194
04/30/04-GSJ

E-XSEC 1:1 8/25/98

FAU RTE. 6108 (IL. RTE. 351) LA SALLE CO.

\SOUTH PLANTS\SHT351.dgn 12/27/2004 8:00:36 PM (=5^ gmay)