DESIGN		
INT.	DATE	REASON

FINAL SURVEY		
NOTE BOOK	SURVEYED	DATE
NO.	PLOTTED	BY
	TEMPLATE	
	AREAS	
	AREAS CHECKED	

PLOTS & CHECKS			
INT.	DATE	NO.	REASON

ORIGINAL SURVEY		
NOTE BOOK	SURVEYED	DATE
NO.	PLOTTED	BY
	TEMPLATE	
	AREAS	
	AREAS CHECKED	

CHECKS		
INT.	DATE	REASON

F. A. U. RTE.	SECTION	COUNTY	TOTAL SHEETS	SHEET NO
6108	***	LA SALLE	679	471

STA. 193+50.00 TO STA. 193+75.00

FED. ROAD DIST. NO.	ILLINOIS	FED. AID PROJECT

*** (70X,71X)RS-1, (71X-VBR)DM.
CONTRACT NO. 66225

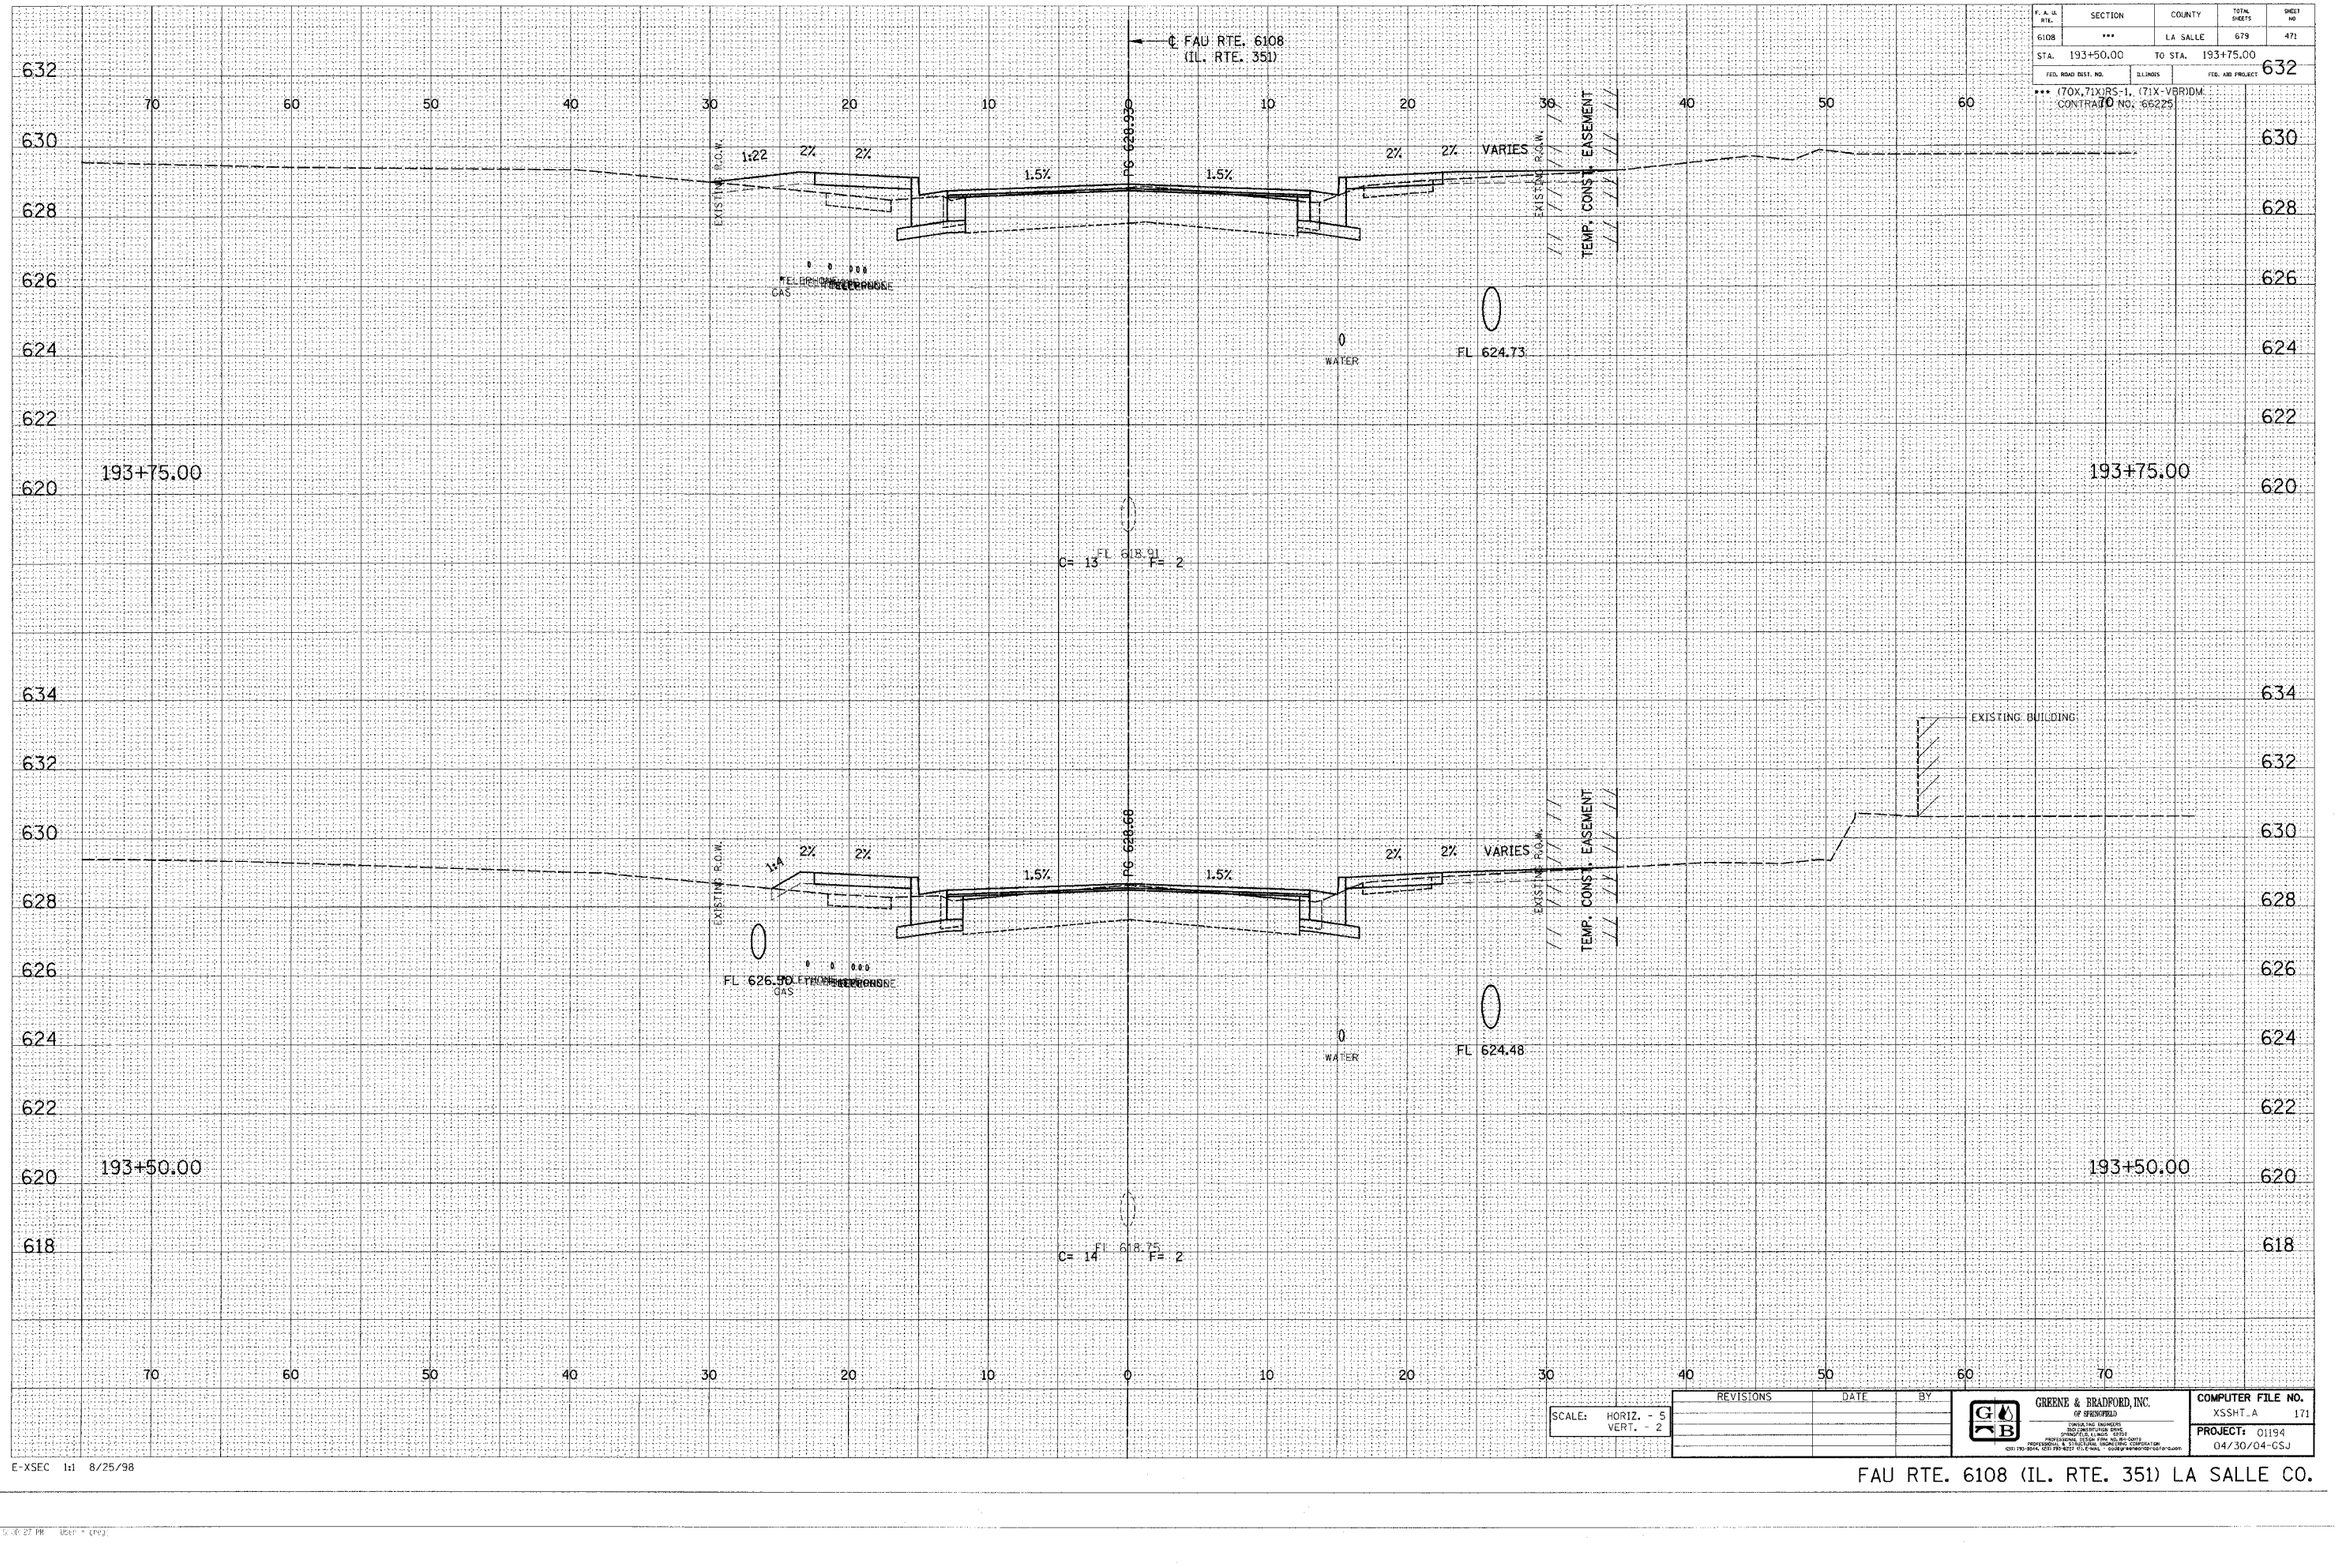

REVISIONS	DATE	BY

SCALE: HORIZ. - 5
VERT. - 2

GREENE & BRADFORD, INC.
OF SPRINGFIELD
CONSULTING ENGINEERS
RIGHT-OF-WAY DESIGN, SURVEYS
PROFESSIONAL DESIGN FIRM NO. 184-001007
PROFESSIONAL & STRUCTURAL ENGINEERING CORPORATION
(217) 793-3044, (217) 793-9237 (FAX) E-MAIL - GBSPRINGFIELD@GBSPRINGFIELD.COM

COMPUTER FILE NO.
XSSHT_A 171

PROJECT: 01194
04/30/04-GSJ

E-XSEC 1:1 8/25/98

FAU RTE. 6108 (IL. RTE. 351) LA SALLE CO.

\\Main-SERVER\Data\...s.dgn 10/27/2004 9:40:27 AM User = greg