DESIGN		
INT.	DATE	REASON

FINAL SURVEY	NOTE BOOK	NO.	BY	DATE
SURVEYED				
PLOTTED				
TEMPLATE				
AREAS				
AREAS CHECKED				

PLOTS & CHECKS			
INT.	DATE	NO.	REASON

ORIGINAL SURVEY	NOTE BOOK	NO.	BY	DATE
SURVEYED				
PLOTTED				
TEMPLATE				
AREAS				
AREAS CHECKED				

CHECKS		
INT.	DATE	REASON

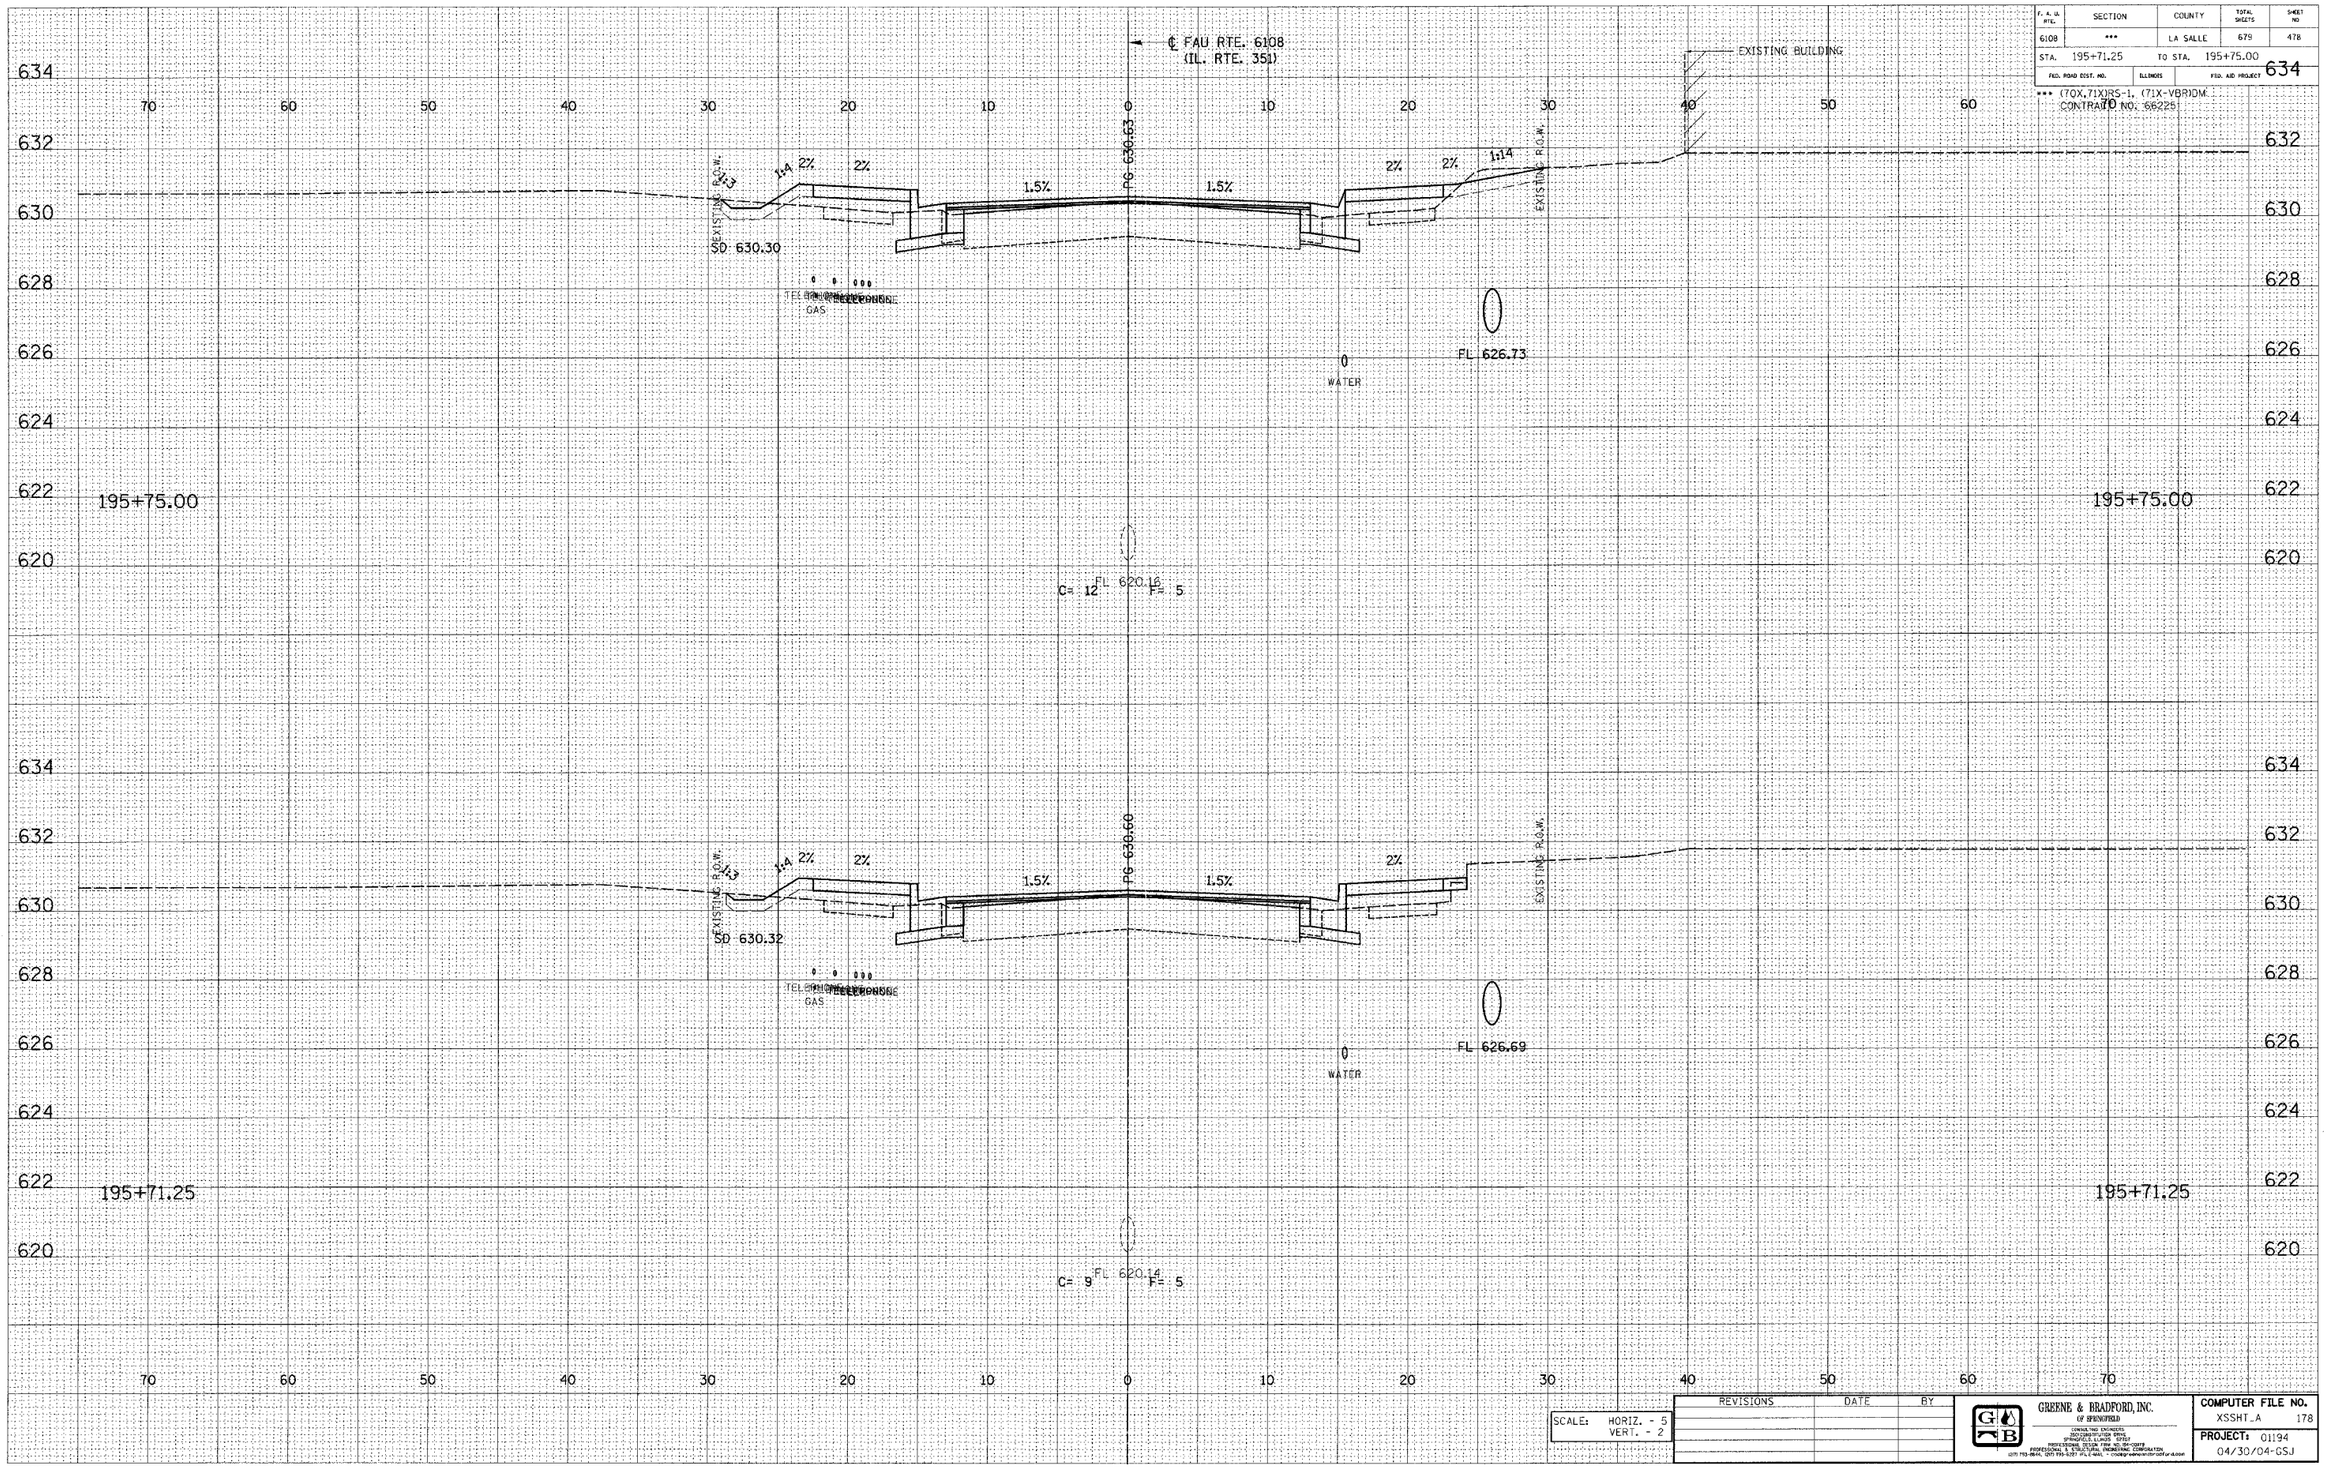

F. A. Rte.	SECTION	COUNTY	TOTAL SHEETS	SHEET NO
6108	***	LA SALLE	679	478
STA. 195+71.25		TO STA. 195+75.00		
FED. ROAD DIST. NO.	ILLINOIS	FED. AID PROJECT		

*** (7OX,71X)RS-1, (71X-VBR)DM
CONTRACT NO. 66225

SCALE: HORIZ. - 5
VERT. - 2

REVISIONS	DATE	BY

GREENE & BRADFORD, INC.
OF SPRINGFIELD
CONSULTING ENGINEERS
2340 S. 6TH STREET
SPRINGFIELD, ILLINOIS 62707
PROFESSIONAL DESIGN FIRM NO. 184-000691
PROFESSIONAL SURVEYING CORPORATION
(217) 753-0614, (217) 793-3237 (FAX), e-mail: engineering@greene-bradford.com

COMPUTER FILE NO.	
XSSHT.A	178
PROJECT: 01194	
04/30/04-GSJ	

E-XSEC 1:1 8/25/98

FAU RTE. 6108 (IL. RTE. 351) LA SALLE CO.