DESIGN		
INT.	DATE	REASON

FINAL SURVEY	BY	DATE
SURVEYED		
PLOTTED		
TEMPLATE		
AREAS		
AREAS CHECKED		
NOTE BOOK		
NO.		

PLOTS & CHECKS			
INT.	DATE	NO.	REASON

ORIGINAL SURVEY	BY	DATE
SURVEYED		
PLOTTED		
TEMPLATE		
AREAS		
AREAS CHECKED		
NOTE BOOK		
NO.		

CHECKS		
INT.	DATE	REASON

F. A. U. RTE.	SECTION	COUNTY	TOTAL SHEETS	SHEET NO
6108	***	LA SALLE	679	479
STA. 196+00.00		TO STA. 196+25.00		
FED. ROAD DIST. NO.		FED. AID PROJECT		

BAKER AVE.

*** (70X,71XJRS-1, (71X-VBR)DM

CONTRACT NO. 66225

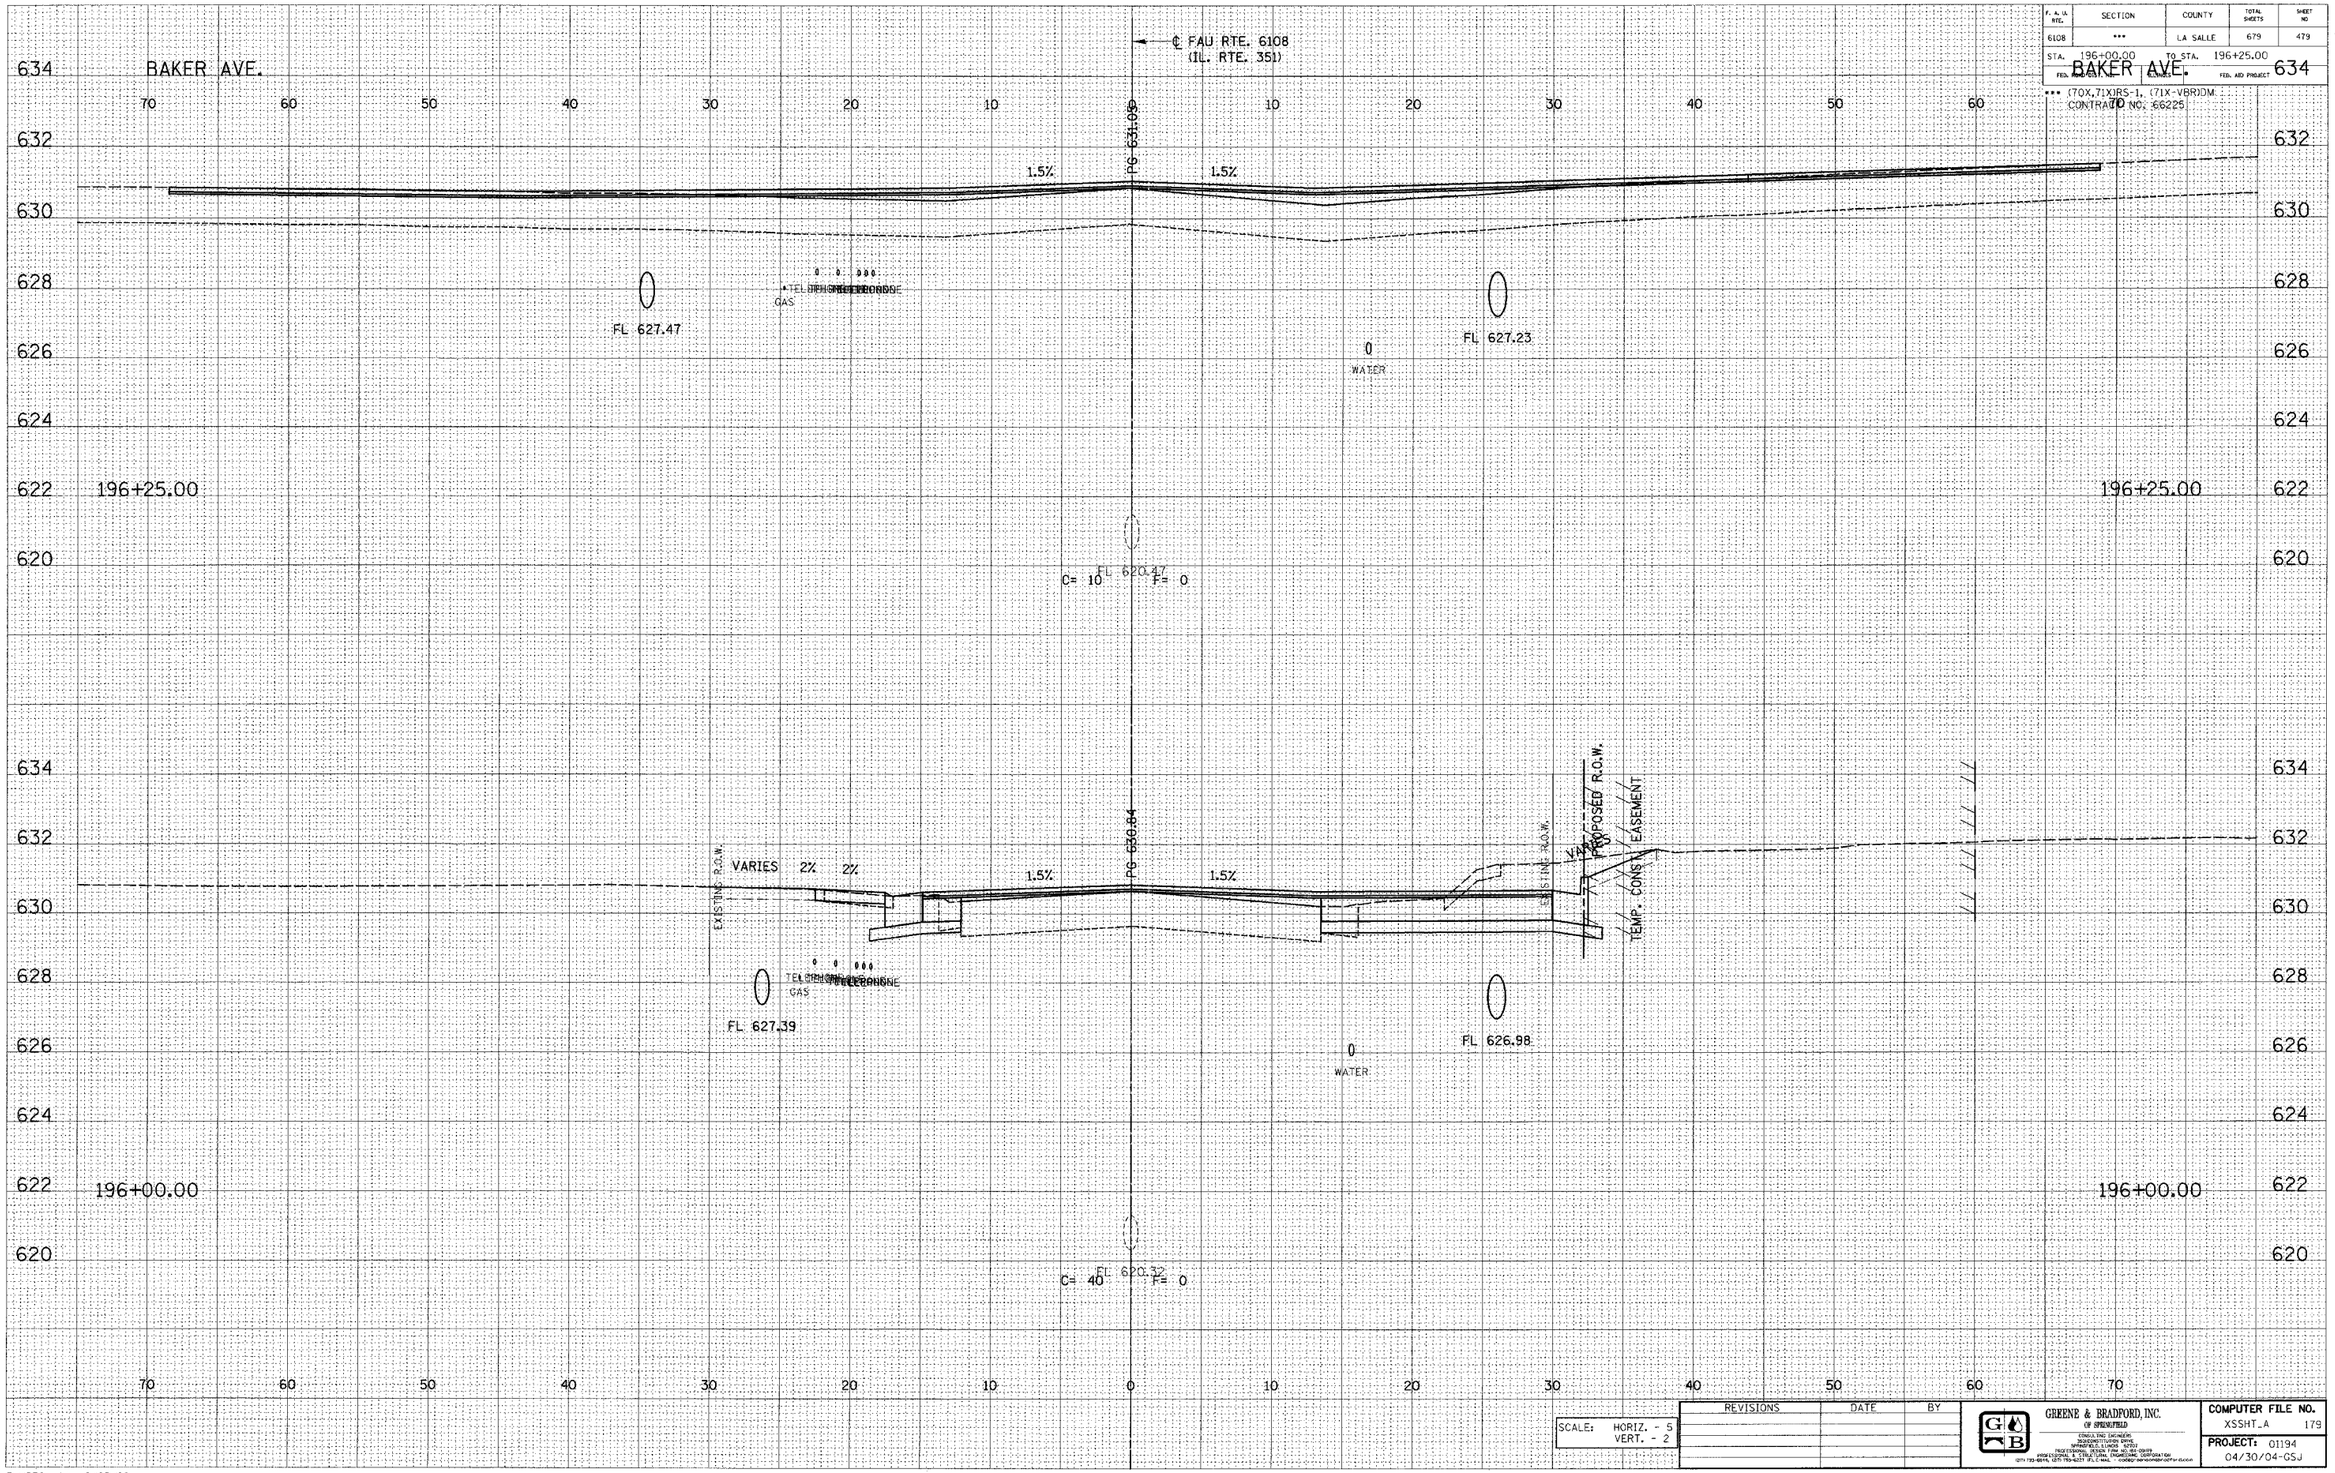

SCALE:	HORIZ. - 5
	VERT. - 2

REVISIONS	DATE	BY

GREENE & BRADFORD, INC.
OF SPRINGFIELD
CONSULTING ENGINEERS
2200 SOUTH 9TH STREET
SPRINGFIELD, ILLINOIS 62703
PROFESSIONAL DESIGN FIRM NO. 184-000199
PROFESSIONAL SERVICE INDUSTRIES, INCORPORATED
(217) 753-6616, (217) 753-6227 (FAX) E-MAIL: contact-us@sbgroup.com

COMPUTER FILE NO.
XSSHT_A 179

PROJECT: 01194
04/30/04-GSJ

E-XSEC 1:1 8/25/98

FAU RTE. 6108 (IL. RTE. 351) LA SALLE CO.

\SSHT PLOT\XSSHT.DGN 5/27/2004 8:03:25 PM (DGN = gray)