DESIGN		
INT.	DATE	REASON

FINAL SURVEY		DATE
NOTE BOOK	SURVEYED	
NO.	PLOTTED	
	TEMPLATE	
	X-SECT.	
	AREAS CHECKED	
		BY

PLOTS & CHECKS			
INT.	DATE	NO.	REASON

ORIGINAL SURVEY		DATE
NOTE BOOK	SURVEYED	
NO.	PLOTTED	
	TEMPLATE	
	X-SECT.	
	AREAS CHECKED	
		BY

CHECKS		
INT.	DATE	REASON

F. A. U. RTE.	SECTION	COUNTY	TOTAL SHEETS	SHEET NO
6108	***	LA SALLE	679	480
STA. 196+33.20	TO STA. 196+25.00			
FED. ROAD DIST. NO.	ILLINOIS	FED. AID PROJECT		

*** (70X,71X)RS-1, (71X-VBR)DM.
CONTRACT NO. 66225

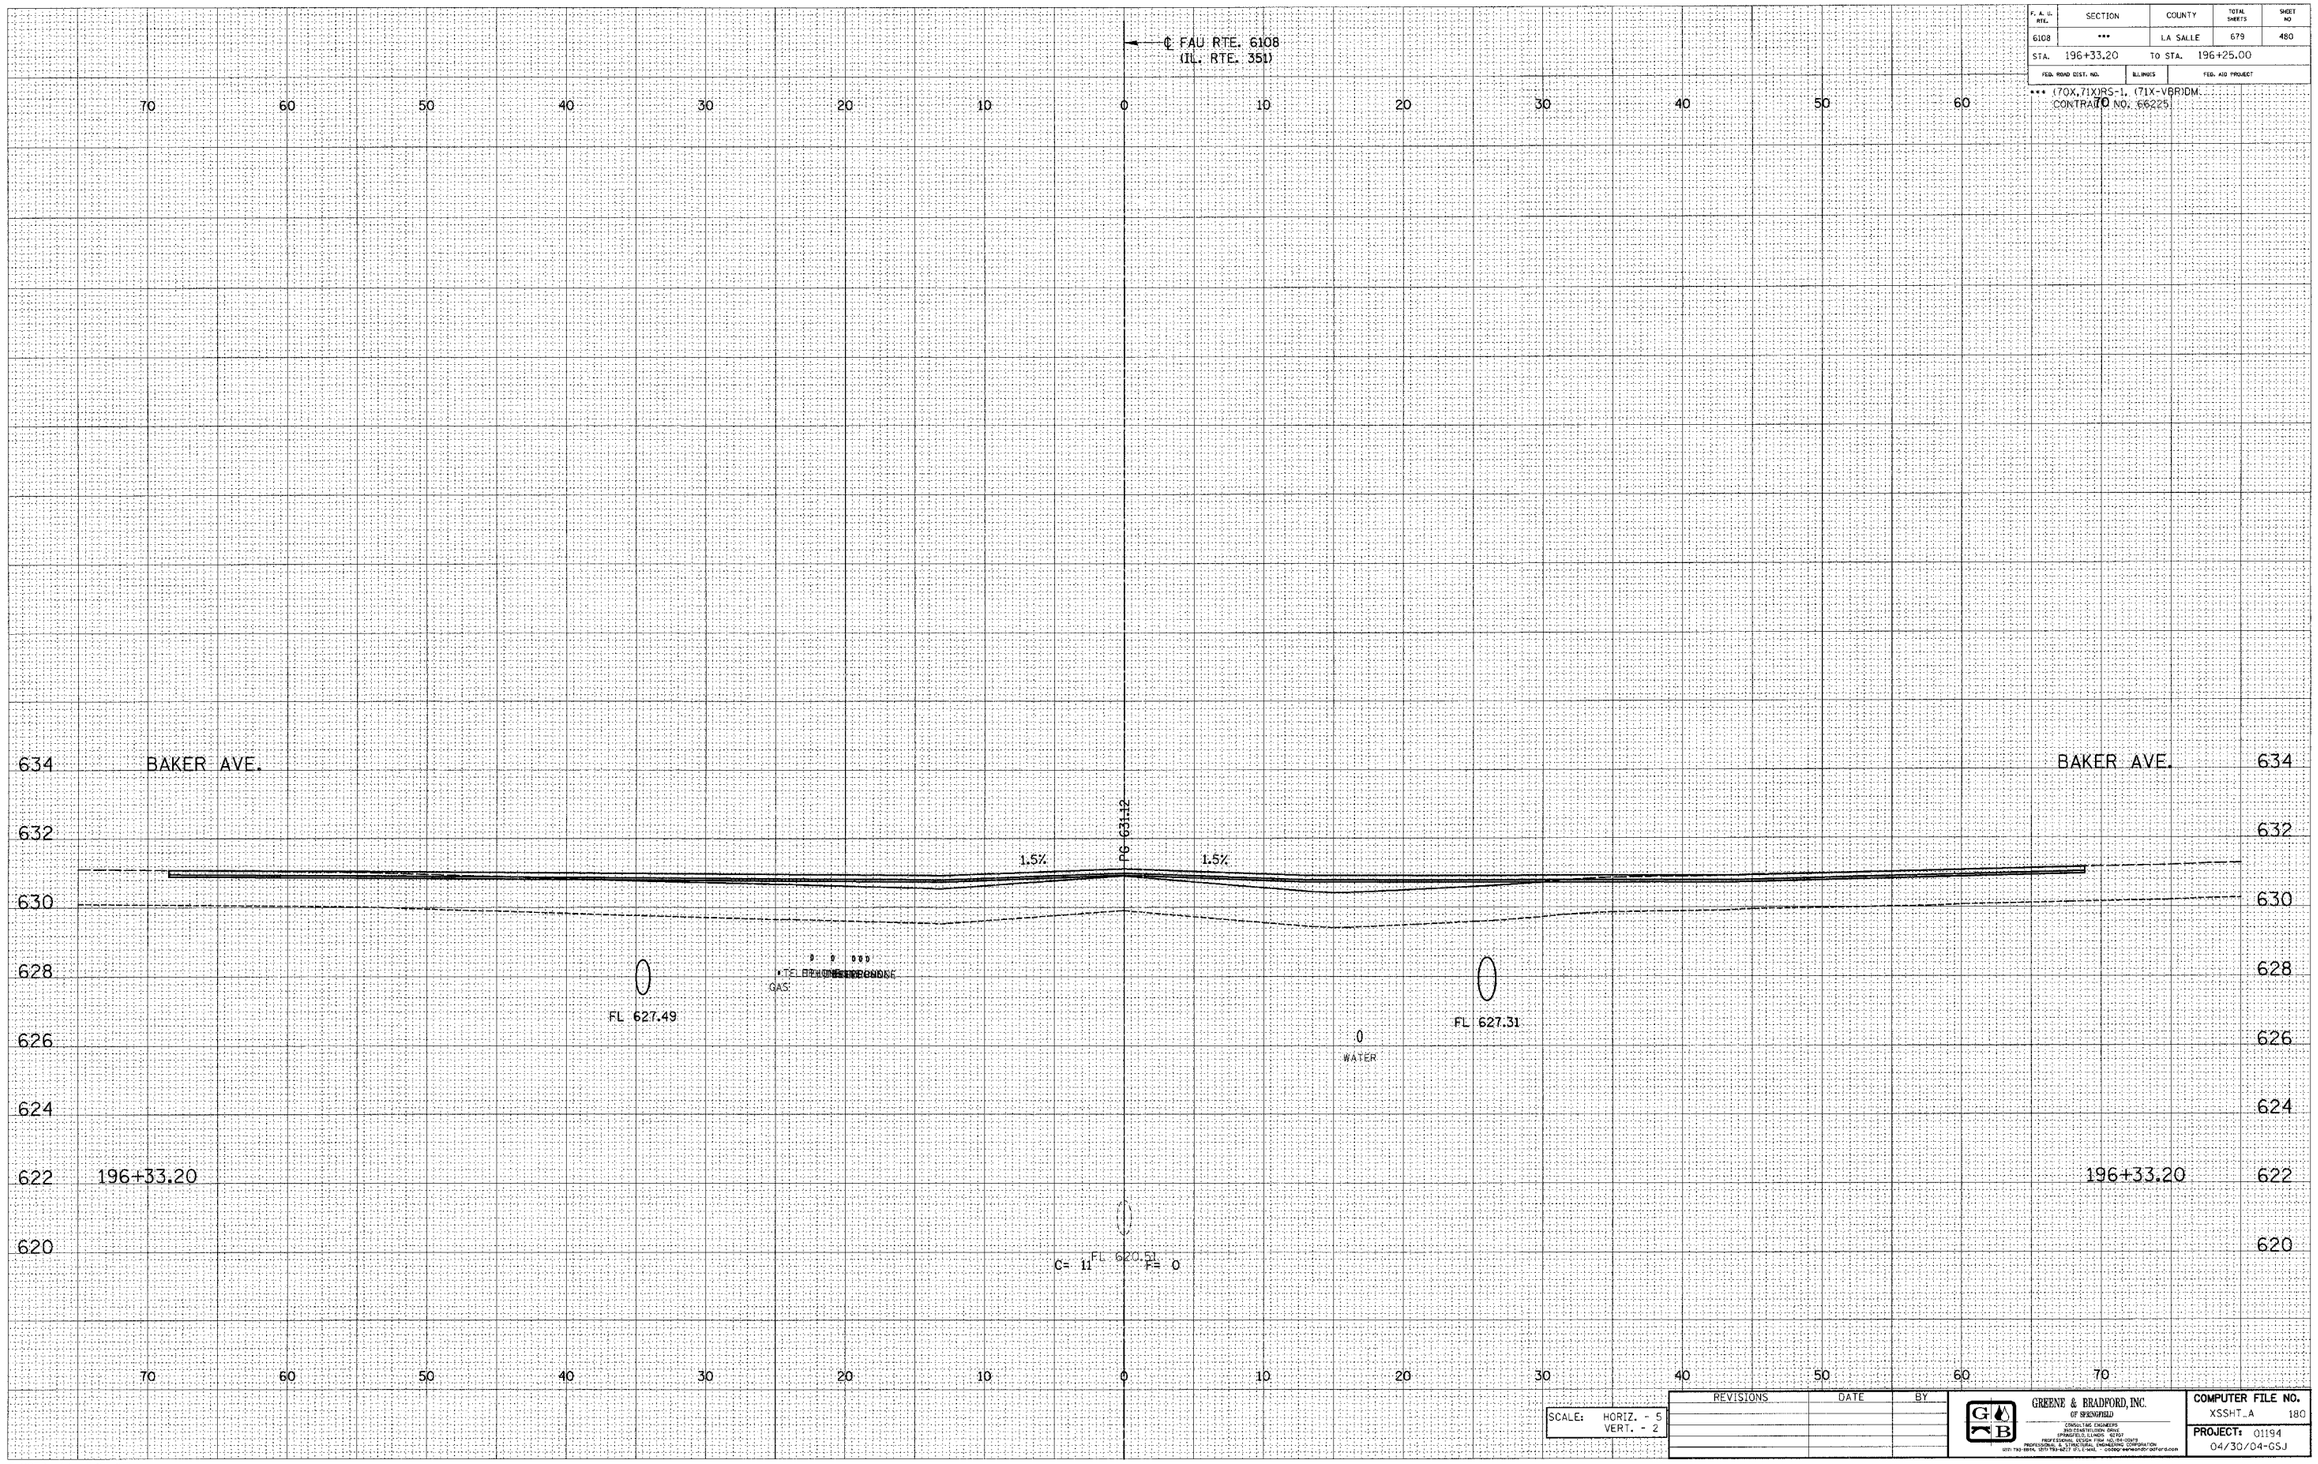

SCALE:	HORIZ. - 5
	VERT. - 2

REVISIONS	DATE	BY

GREENE & BRADFORD, INC.
OF SPRINGFIELD
CONSULTING ENGINEERS
RECONSTRUCTION DRIVE
SPRINGFIELD, ILLINOIS 62702
PROFESSIONAL DESIGN FIRM - 184.001007
PROFESSIONAL ELECTRICAL ENGINEERING CORPORATION
(217) 793-2626, (217) 793-9272 (FAX) - cadd@greenebradford.com

COMPUTER FILE NO.
XSSHT_A 180

PROJECT: 01194
04/30/04-GSJ

E-XSEC 1:1 8/25/98

FAU RTE. 6108 (IL. RTE. 351) LA SALLE CO.