DESIGN		
INT.	DATE	REASON

FINAL SURVEY	BY	DATE
SURVEYED		
PLOTTED		
TEMPLATE		
AREAS		
AREAS CHECKED		
NOTE BOOK		
NO.		

PLOTS & CHECKS			
INT.	DATE	NO.	REASON

ORIGINAL SURVEY	BY	DATE
SURVEYED		
PLOTTED		
TEMPLATE		
AREAS		
AREAS CHECKED		
NOTE BOOK		
NO.		

CHECKS		
INT.	DATE	REASON

F. A. U. RTE.	SECTION	COUNTY	TOTAL SHEETS	SHEET NO
6108	***	LA SALLE	679	484
STA. 197+25.00	TO STA. 196+25.00			
FED. ROAD DIST. NO.	ILLINOIS	FED. AID PROJECT		

*** (70X,71X)RS-1, (71X-VBR)DM
CONTRACT NO. 66225

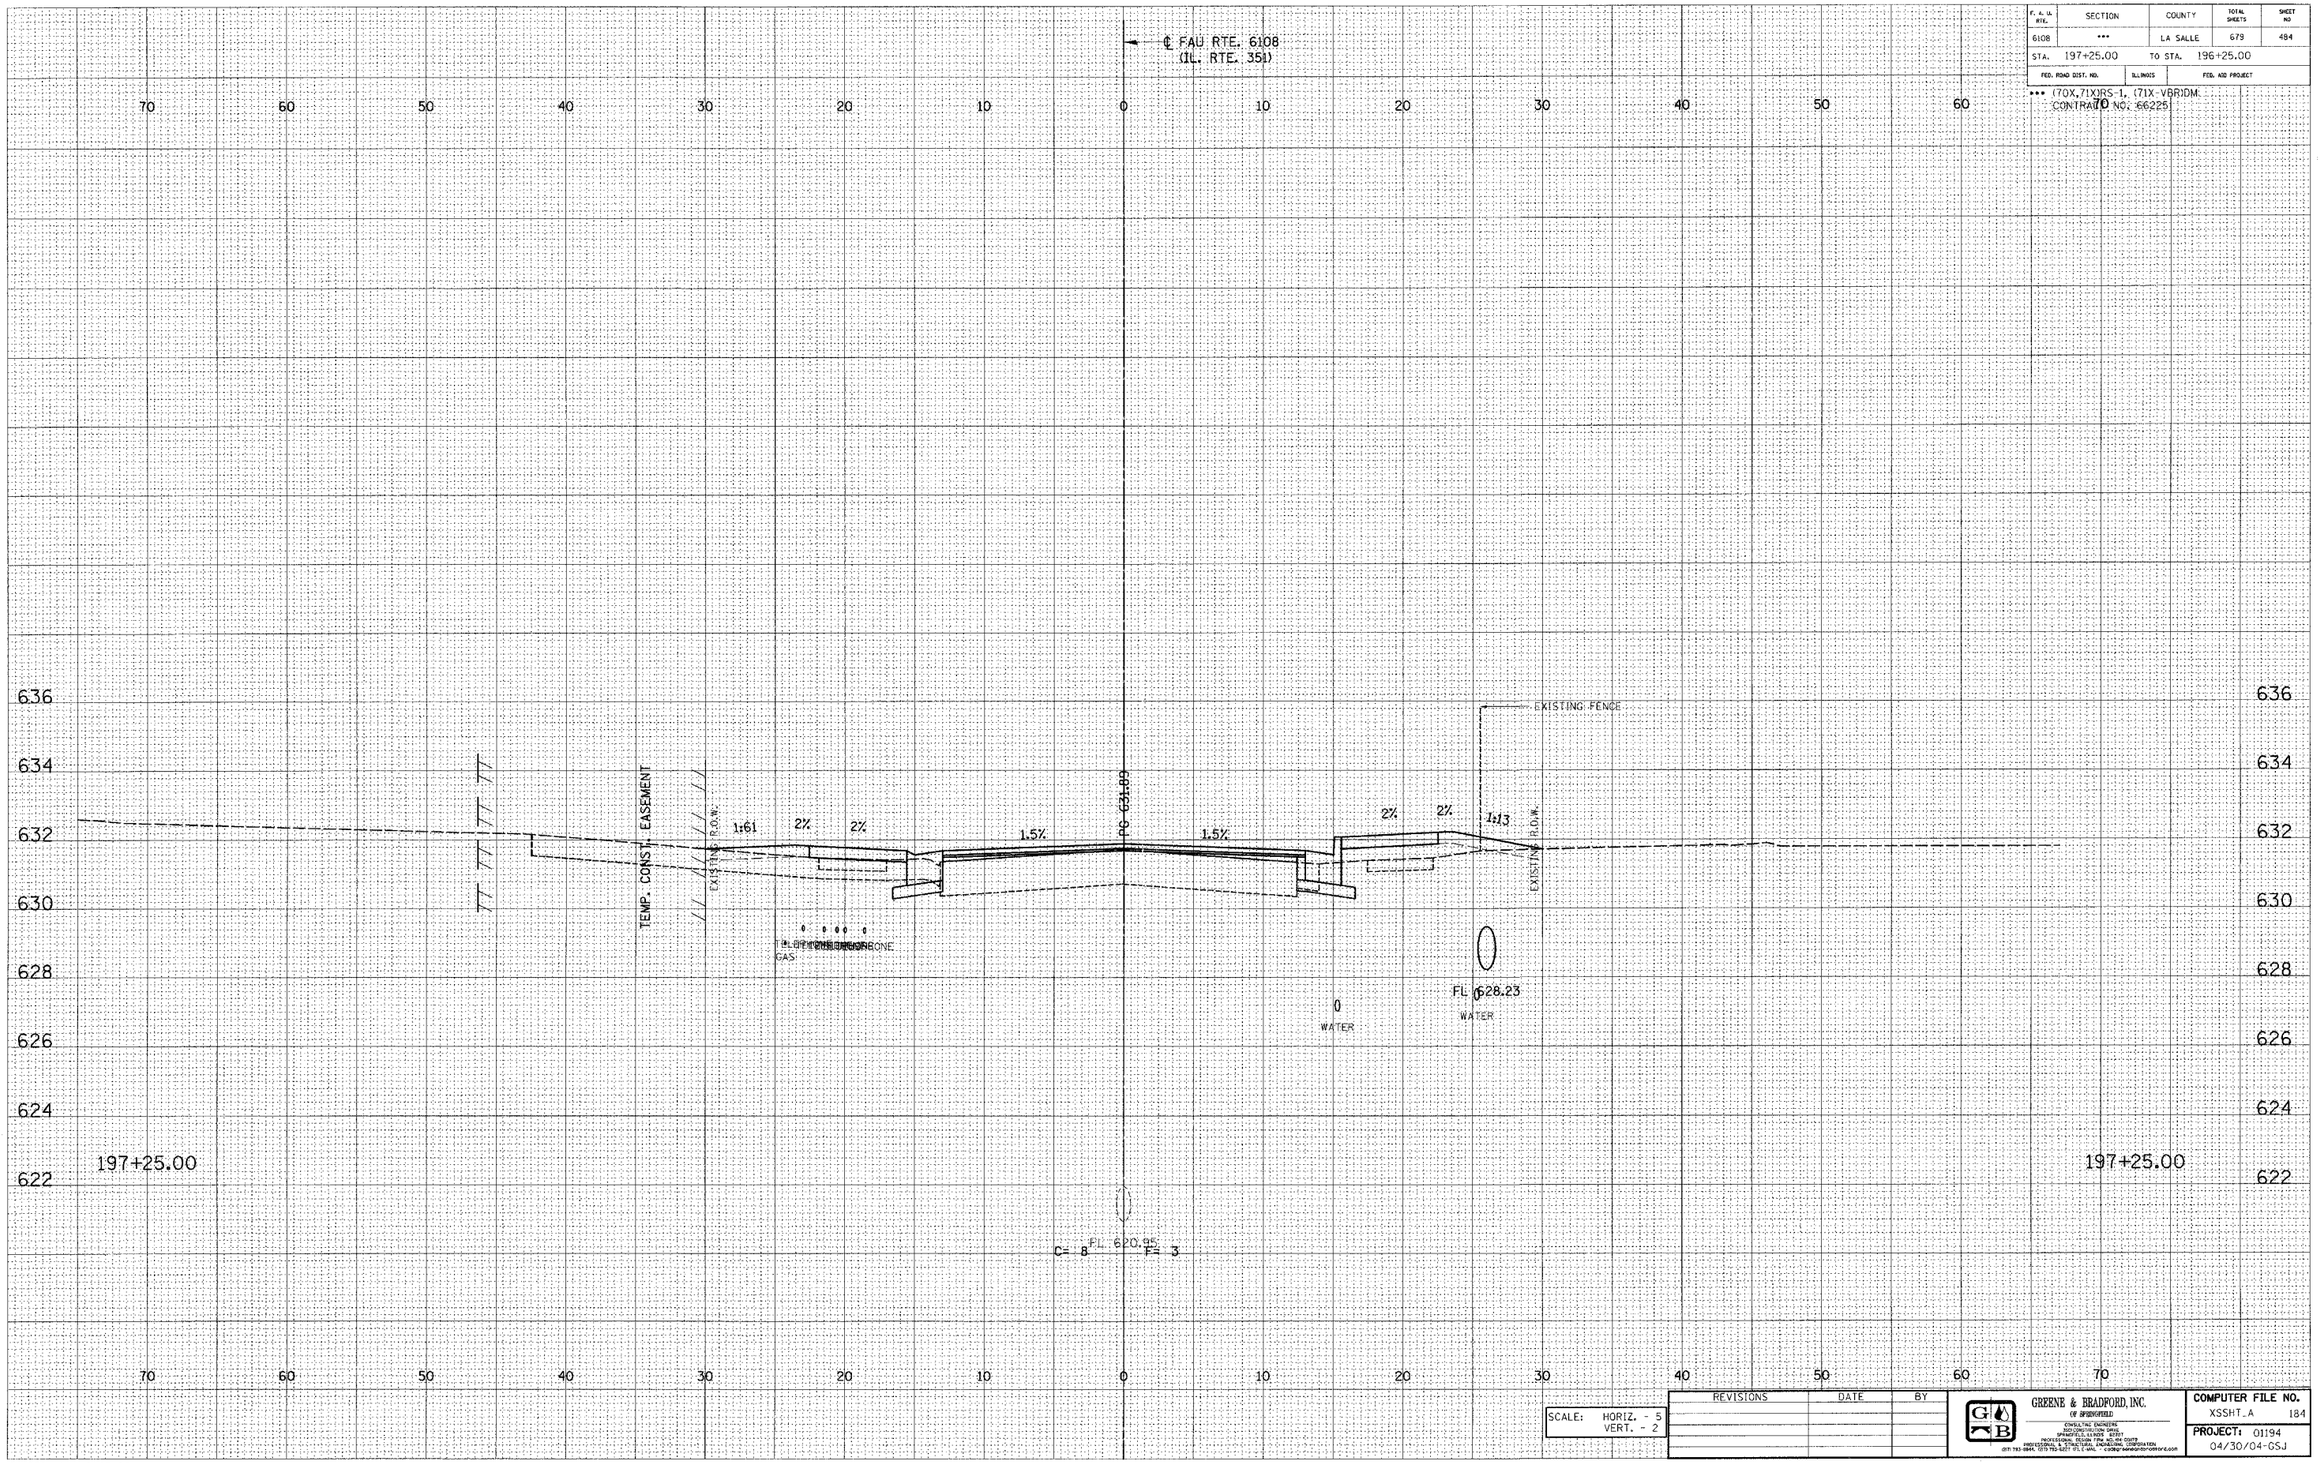

REVISIONS	DATE	BY

SCALE: HORIZ. - 5
VERT. - 2

GREENE & BRADFORD, INC.
(OF SPRINGFIELD)
CONSULTING ENGINEERS
RECONSTRUCTION DRIVE
SPRINGFIELD, ILLINOIS 62707
PROFESSIONAL ENGINEERING, LAND SURVEYING, GIS/GPS
ARCHITECTURAL & STRUCTURAL ENGINEERING, CONSTRUCTION
(217) 793-3844 (217) 793-5277 (FAX) e-mail: greene@bradford.com

COMPUTER FILE NO.
XSSHT_A 184

PROJECT: 01194
04/30/04-GSJ

E-XSEC 1:1 8/25/98

FAU RTE. 6108 (IL. RTE. 351) LA SALLE CO.

\\GBTA\TYPSHEET\SHEETS.DGN 11/2/2004 8:09:37 PM User = gregj