DESIGN		
INT.	DATE	REASON

ORIGINAL SURVEY	BY	DATE
SURVEYED		
PLOTTED		
CHECKED		
NOTE BOOK	AREAS	
NO.	AREAS CHECKED	

PLOTS & CHECKS			
INT.	DATE	NO.	REASON

FINAL SURVEY	BY	DATE
SURVEYED		
PLOTTED		
CHECKED		
NOTE BOOK	AREAS	
NO.	AREAS CHECKED	

CHECKS		
INT.	DATE	REASON

F. A. U. RTE.	SECTION	COUNTY	TOTAL SHEETS	SHEET NO
6108	***	LA SALLE	679	485
STA. 197+50.00		TO STA. 196+25.00		
FED. ROAD DIST. NO.		ILLINOIS	FED. AID PROJECT	

*** (70X,71X)RS-1, (71X-VBR)DM.
CONTRACT NO. 66225

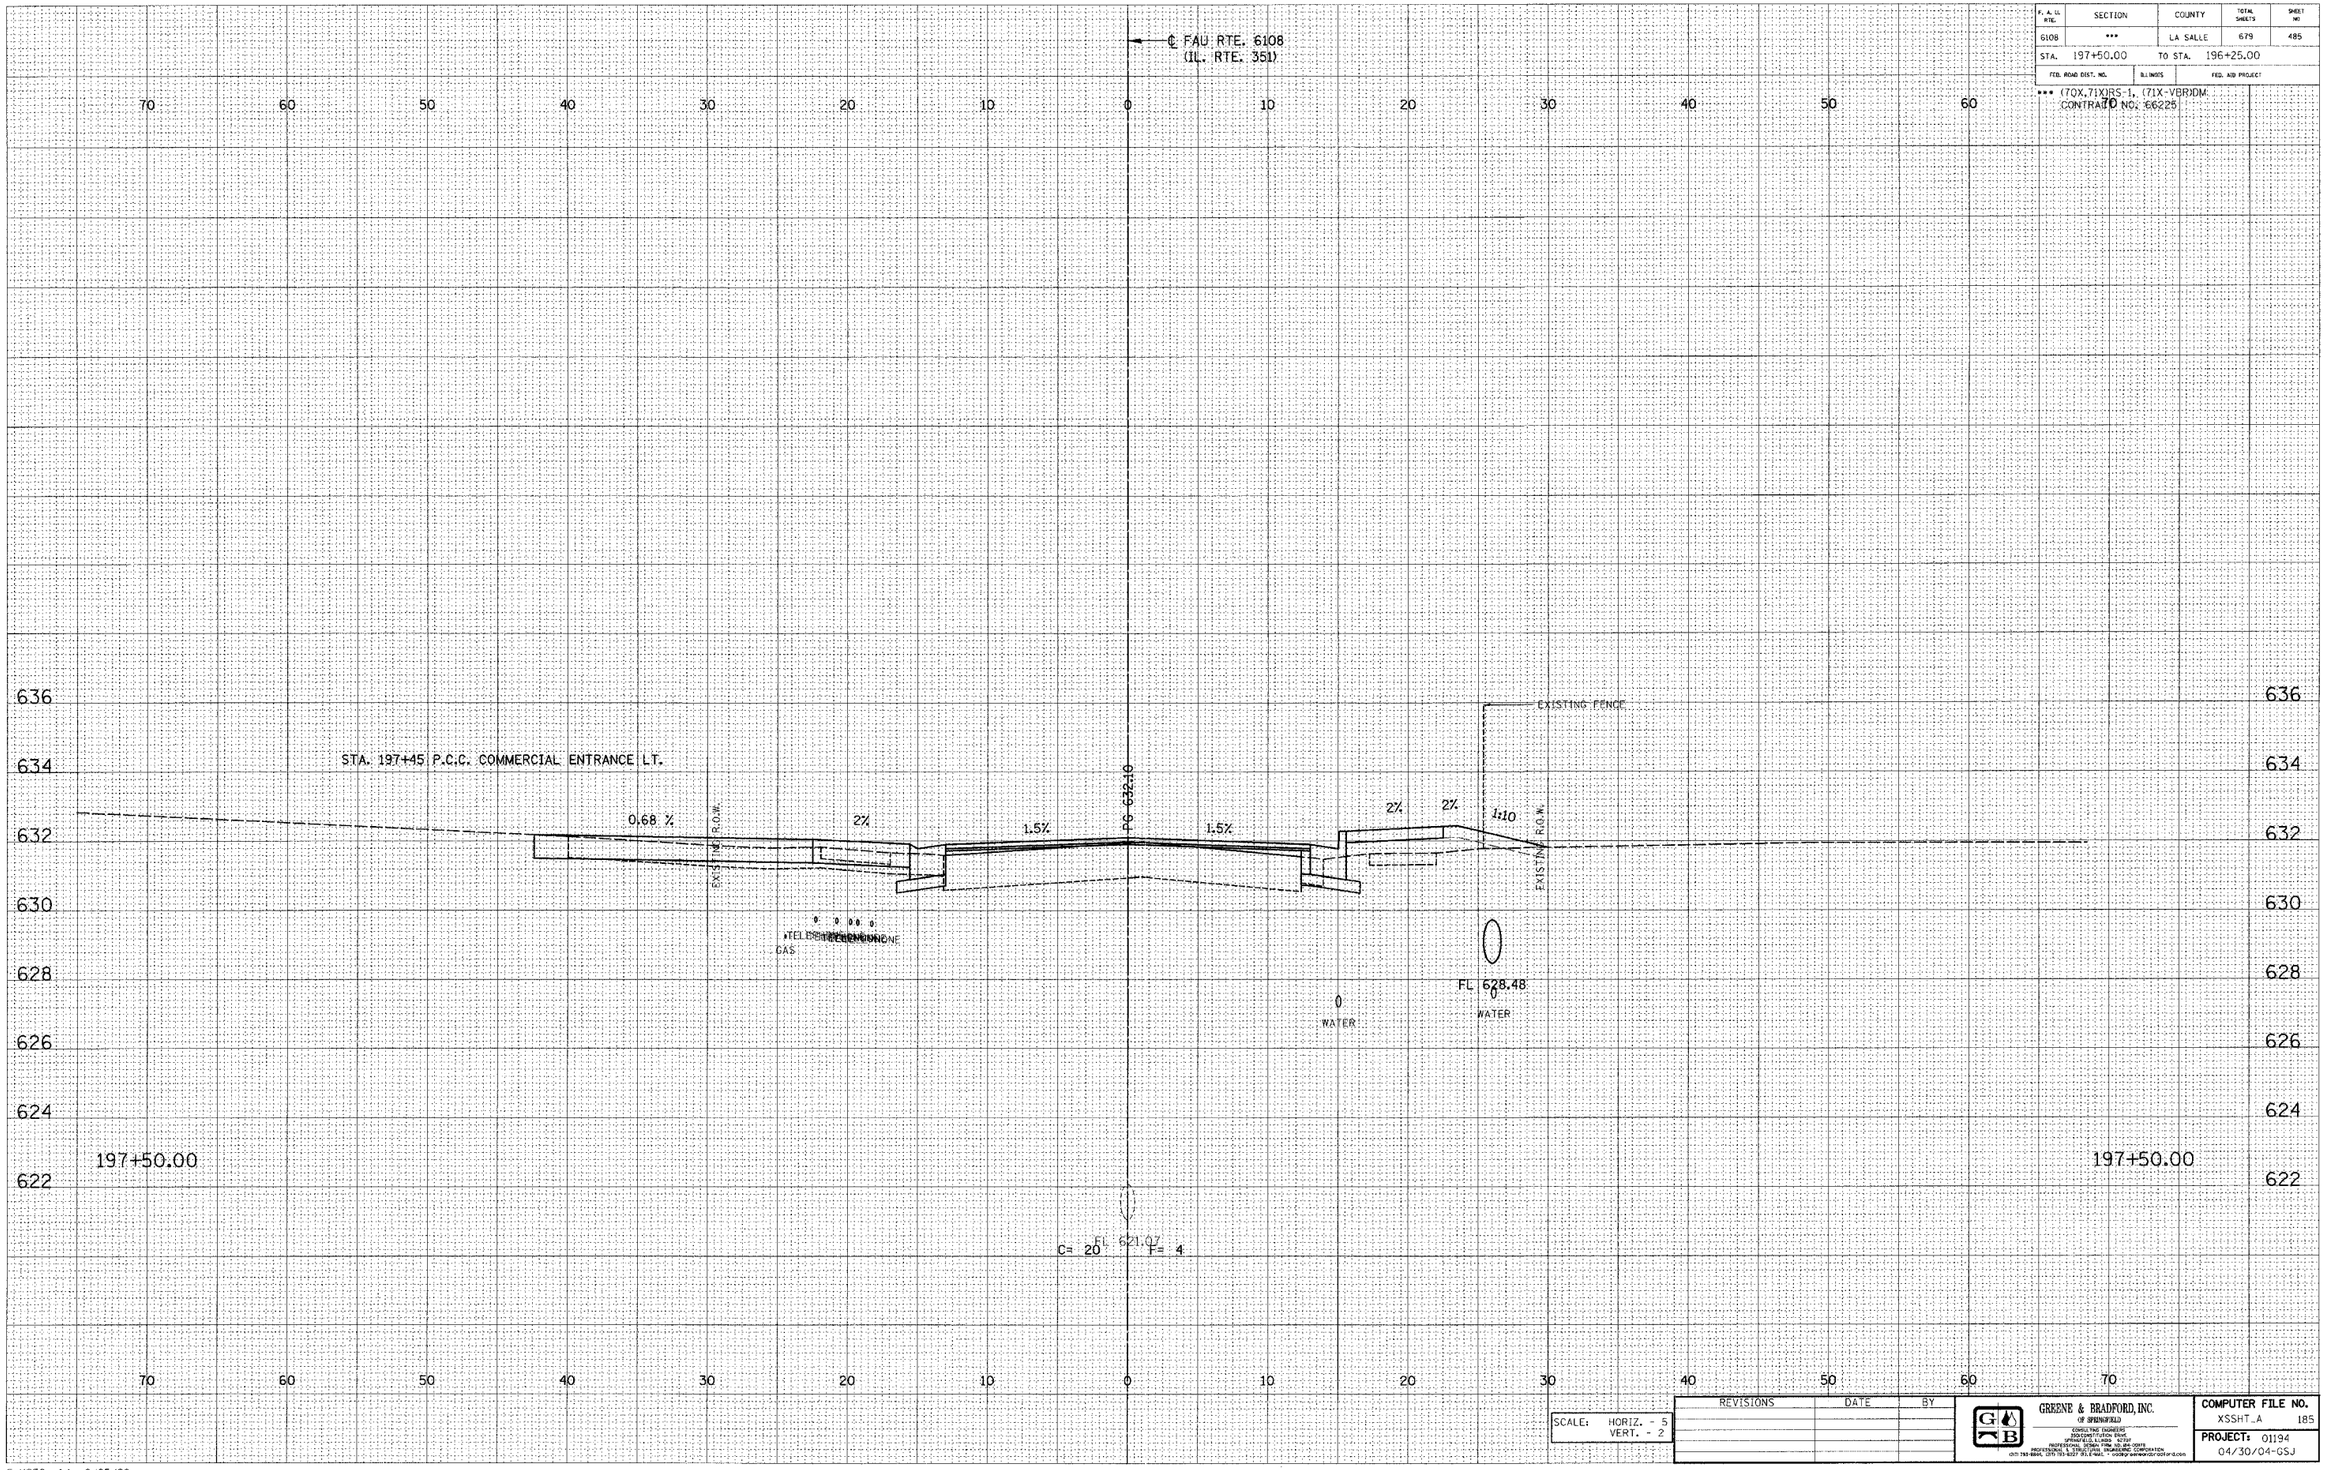

SCALE:	HORIZ. - 5
	VERT. - 2

REVISIONS	DATE	BY

GREENE & BRADFORD, INC.
OF SPRINGFIELD
CONSULTING ENGINEERS
2121 SOUTH 6TH STREET
SPRINGFIELD, ILLINOIS 62707
PROFESSIONAL DESIGN FIRM NO. 184-000178
PROFESSIONAL SURVEYING CORPORATION
(217) 787-6864, (217) 787-6527 (FAX) E-MAIL: * address.unknown@d207.org.d.com

COMPUTER FILE NO.	
XSSHT_A	185
PROJECT: 01194	
04/30/04-GSJ	

E-XSEC 1:1 8/25/98

FAU RTE. 6108 (IL. RTE. 351) LA SALLE CO.

M:\2111\RDWG\xsshtA.dgn 5/7/2004 8:52:31 PM User = gsj