| DESIGN | | |
|---|---|---|
| INT. | DATE | REASON |
| | | |

| FINAL SURVEY | BY | DATE |
|---|---|---|
| NOTE BOOK | SURVEYED | |
| NO. | PLOTTED | |
| | TRIANGULATE | |
| | AREAS | |
| | AREAS CHECKED | |

| PLOTS & CHECKS | | | |
|---|---|---|---|
| INT. | DATE | NO. | REASON |
| | | | |

| ORIGINAL SURVEY | BY | DATE |
|---|---|---|
| NOTE BOOK | SURVEYED | |
| NO. | PLOTTED | |
| | TRIANGULATE | |
| | AREAS | |
| | AREAS CHECKED | |

| CHECKS | | |
|---|---|---|
| INT. | DATE | REASON |
| | | |

| F. A. Rte. | SECTION | COUNTY | TOTAL SHEETS | SHEET NO |
|---|---|---|---|---|
| 6108 | *** | LA SALLE | 679 | 498 |
| STA. 200+00.00 | | TO STA. 198+07.13 | | |
| FED. ROAD DIST. NO. | ILLINOIS | FED. AID PROJECT | | |

*** (70X,71X)RS-1, (71X-VBR)DM
CONTRACT NO. 66225

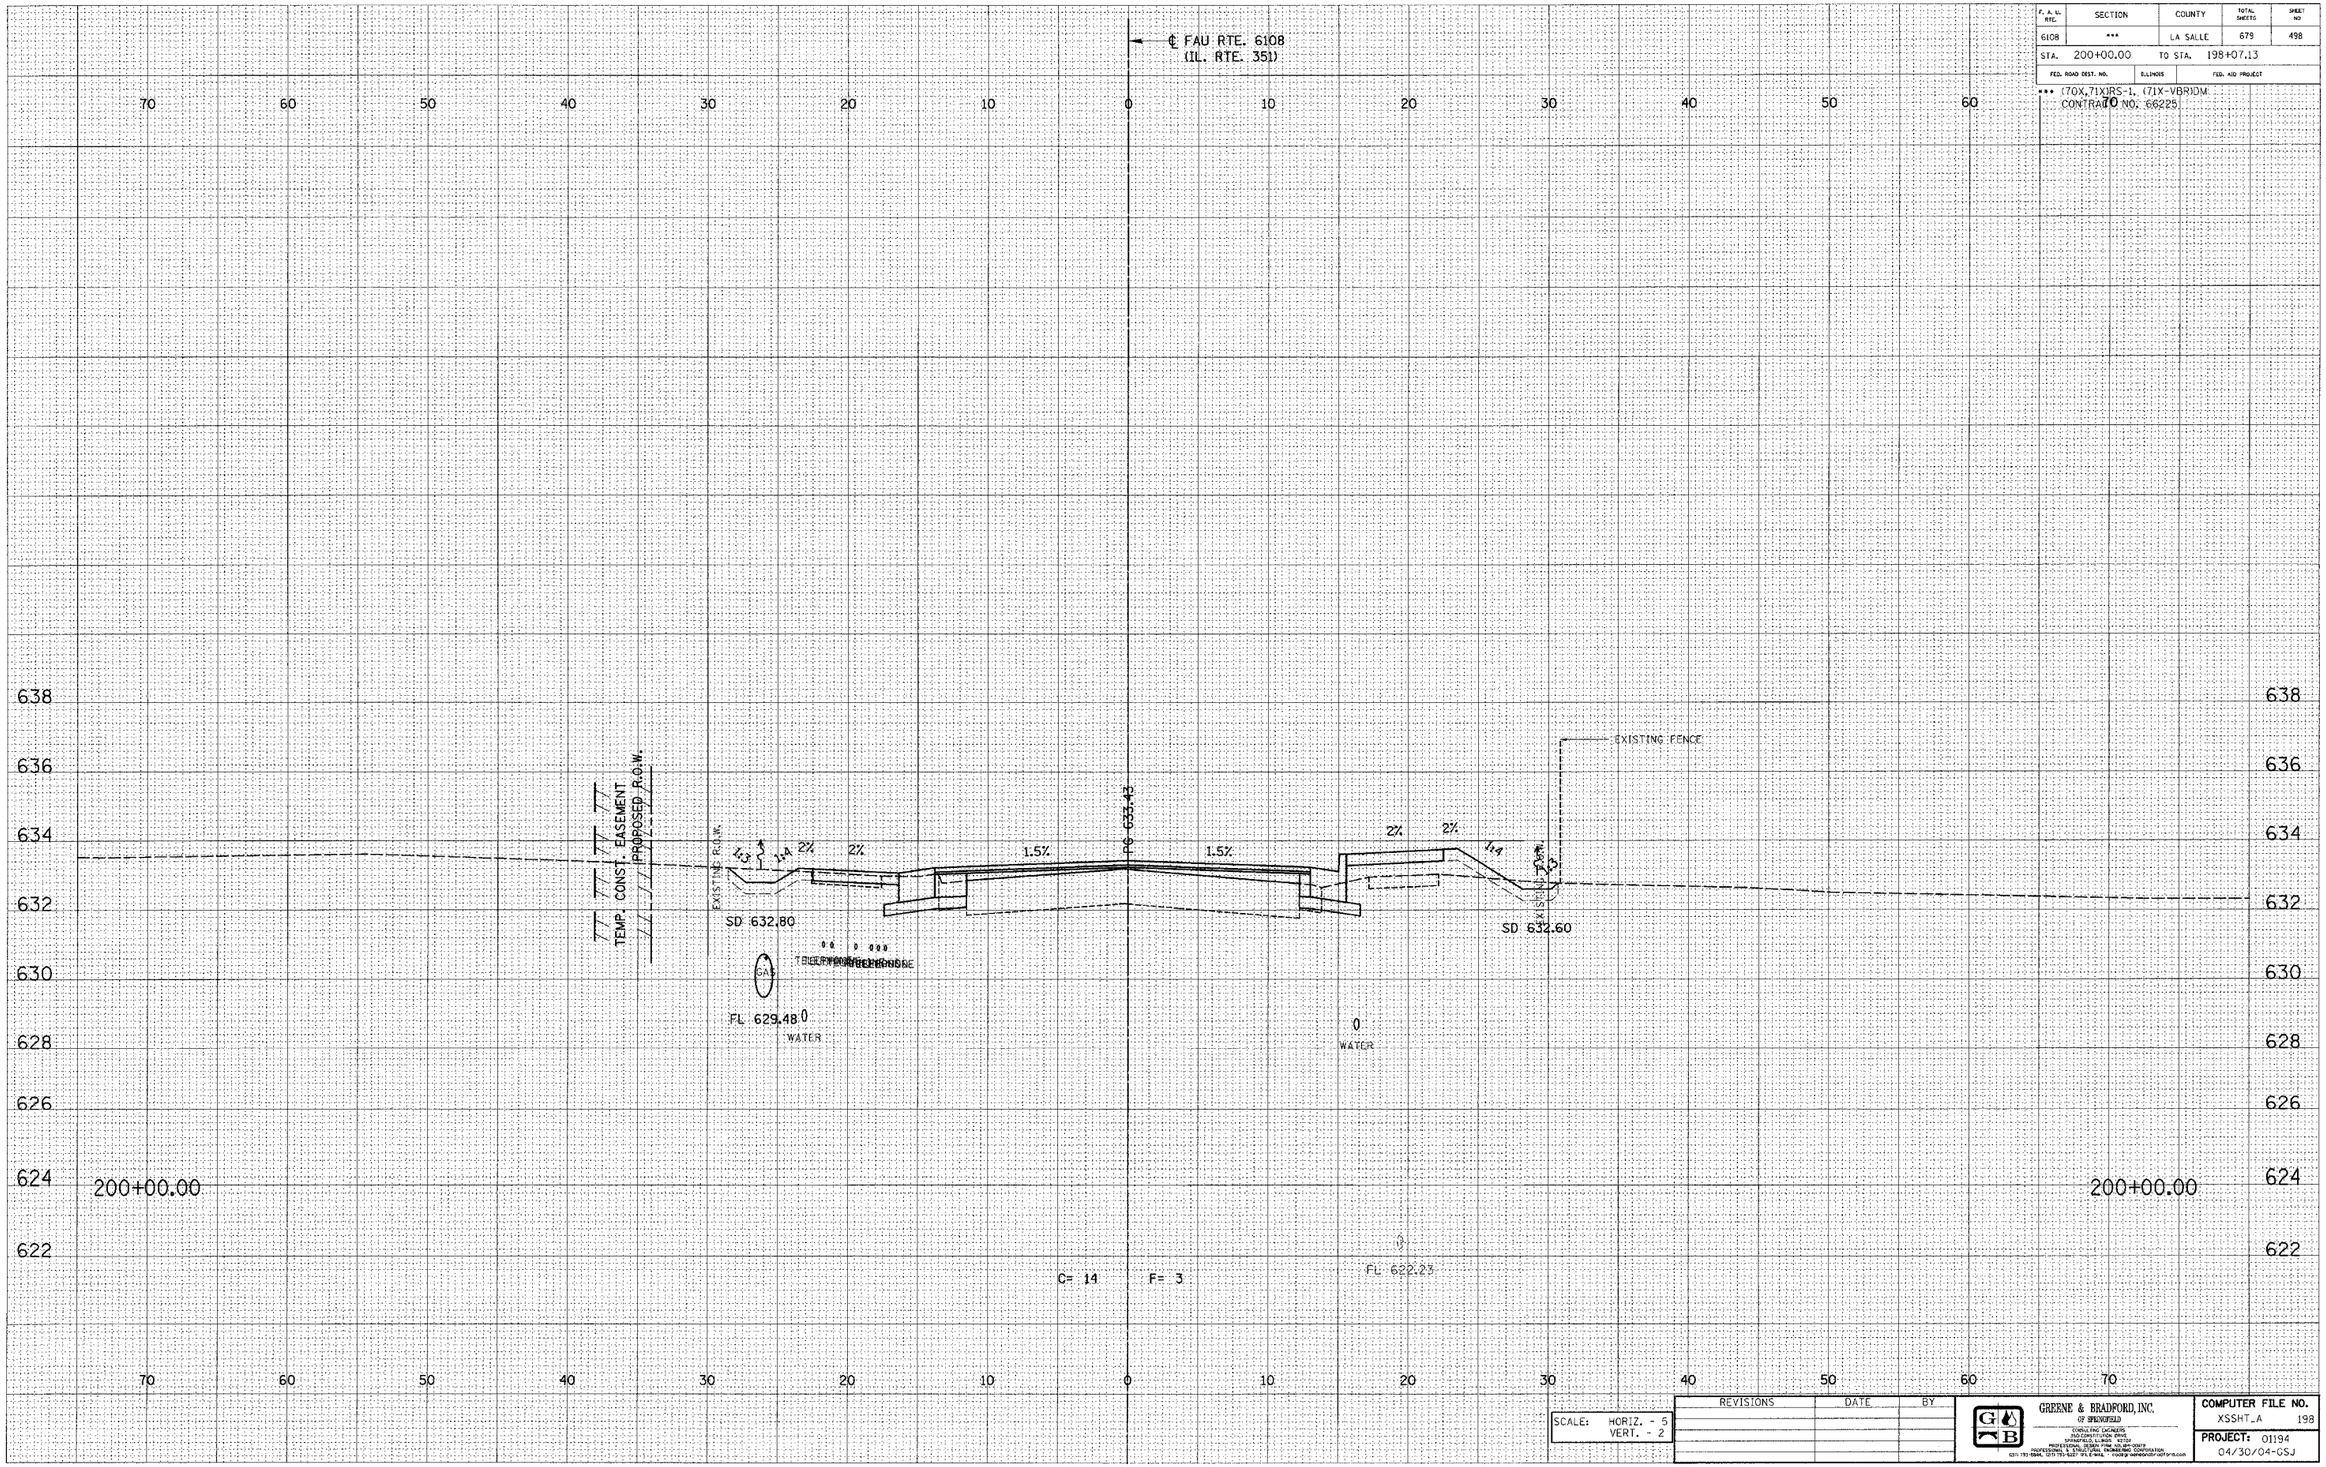


| SCALE: | HORIZ. - 5 |
|---|---|
| | VERT. - 2 |

| REVISIONS | DATE | BY |
|---|---|---|
| | | |

GREENE & BRADFORD, INC.
OF SPRINGFIELD
CIVIL/STRUCTURAL ENGINEERING
SURVEYING/LAND DEVELOPMENT
SPRINGFIELD, ILLINOIS 62707
PROFESSIONAL DESIGN FIRM NO. 184-001127
EXPIRATION DATE: 4/30/2006
(217) 793-0866, (217) 793-9227 FAX E-MAIL: mail@greenebradford.com

COMPUTER FILE NO.
XSSHT.A 198
PROJECT: 01194
04/30/04-GSJ

E-XSEC 1:1 8/25/98

FAU RTE. 6108 (IL. RTE. 351) LA SALLE CO.