DESIGN		
INT.	DATE	REASON

FINAL SURVEY	
NOTE BOOK	
NO.	
SURVEYED	DATE
PLOTTED	
TEMPLATE	
AREAS	
AREAS CHECKED	

PLOTS & CHECKS			
INT.	DATE	NO.	REASON

ORIGINAL SURVEY	
NOTE BOOK	
NO.	
SURVEYED	BY
PLOTTED	
TEMPLATE	
AREAS	
AREAS CHECKED	

CHECKS		
INT.	DATE	REASON

F. A. S. RTE.	SECTION	COUNTY	TOTAL SHEETS	SHEET NO
6108	***	LA SALLE	679	501
STA. 201+00.00		TO STA. 200+75.00		
FED. ROAD DIST. NO.	ILLINOIS	FED. AID PROJECT		

*** (70X,71X)RS-1, (71X-VBR)DM
CONTRACT NO. 66225

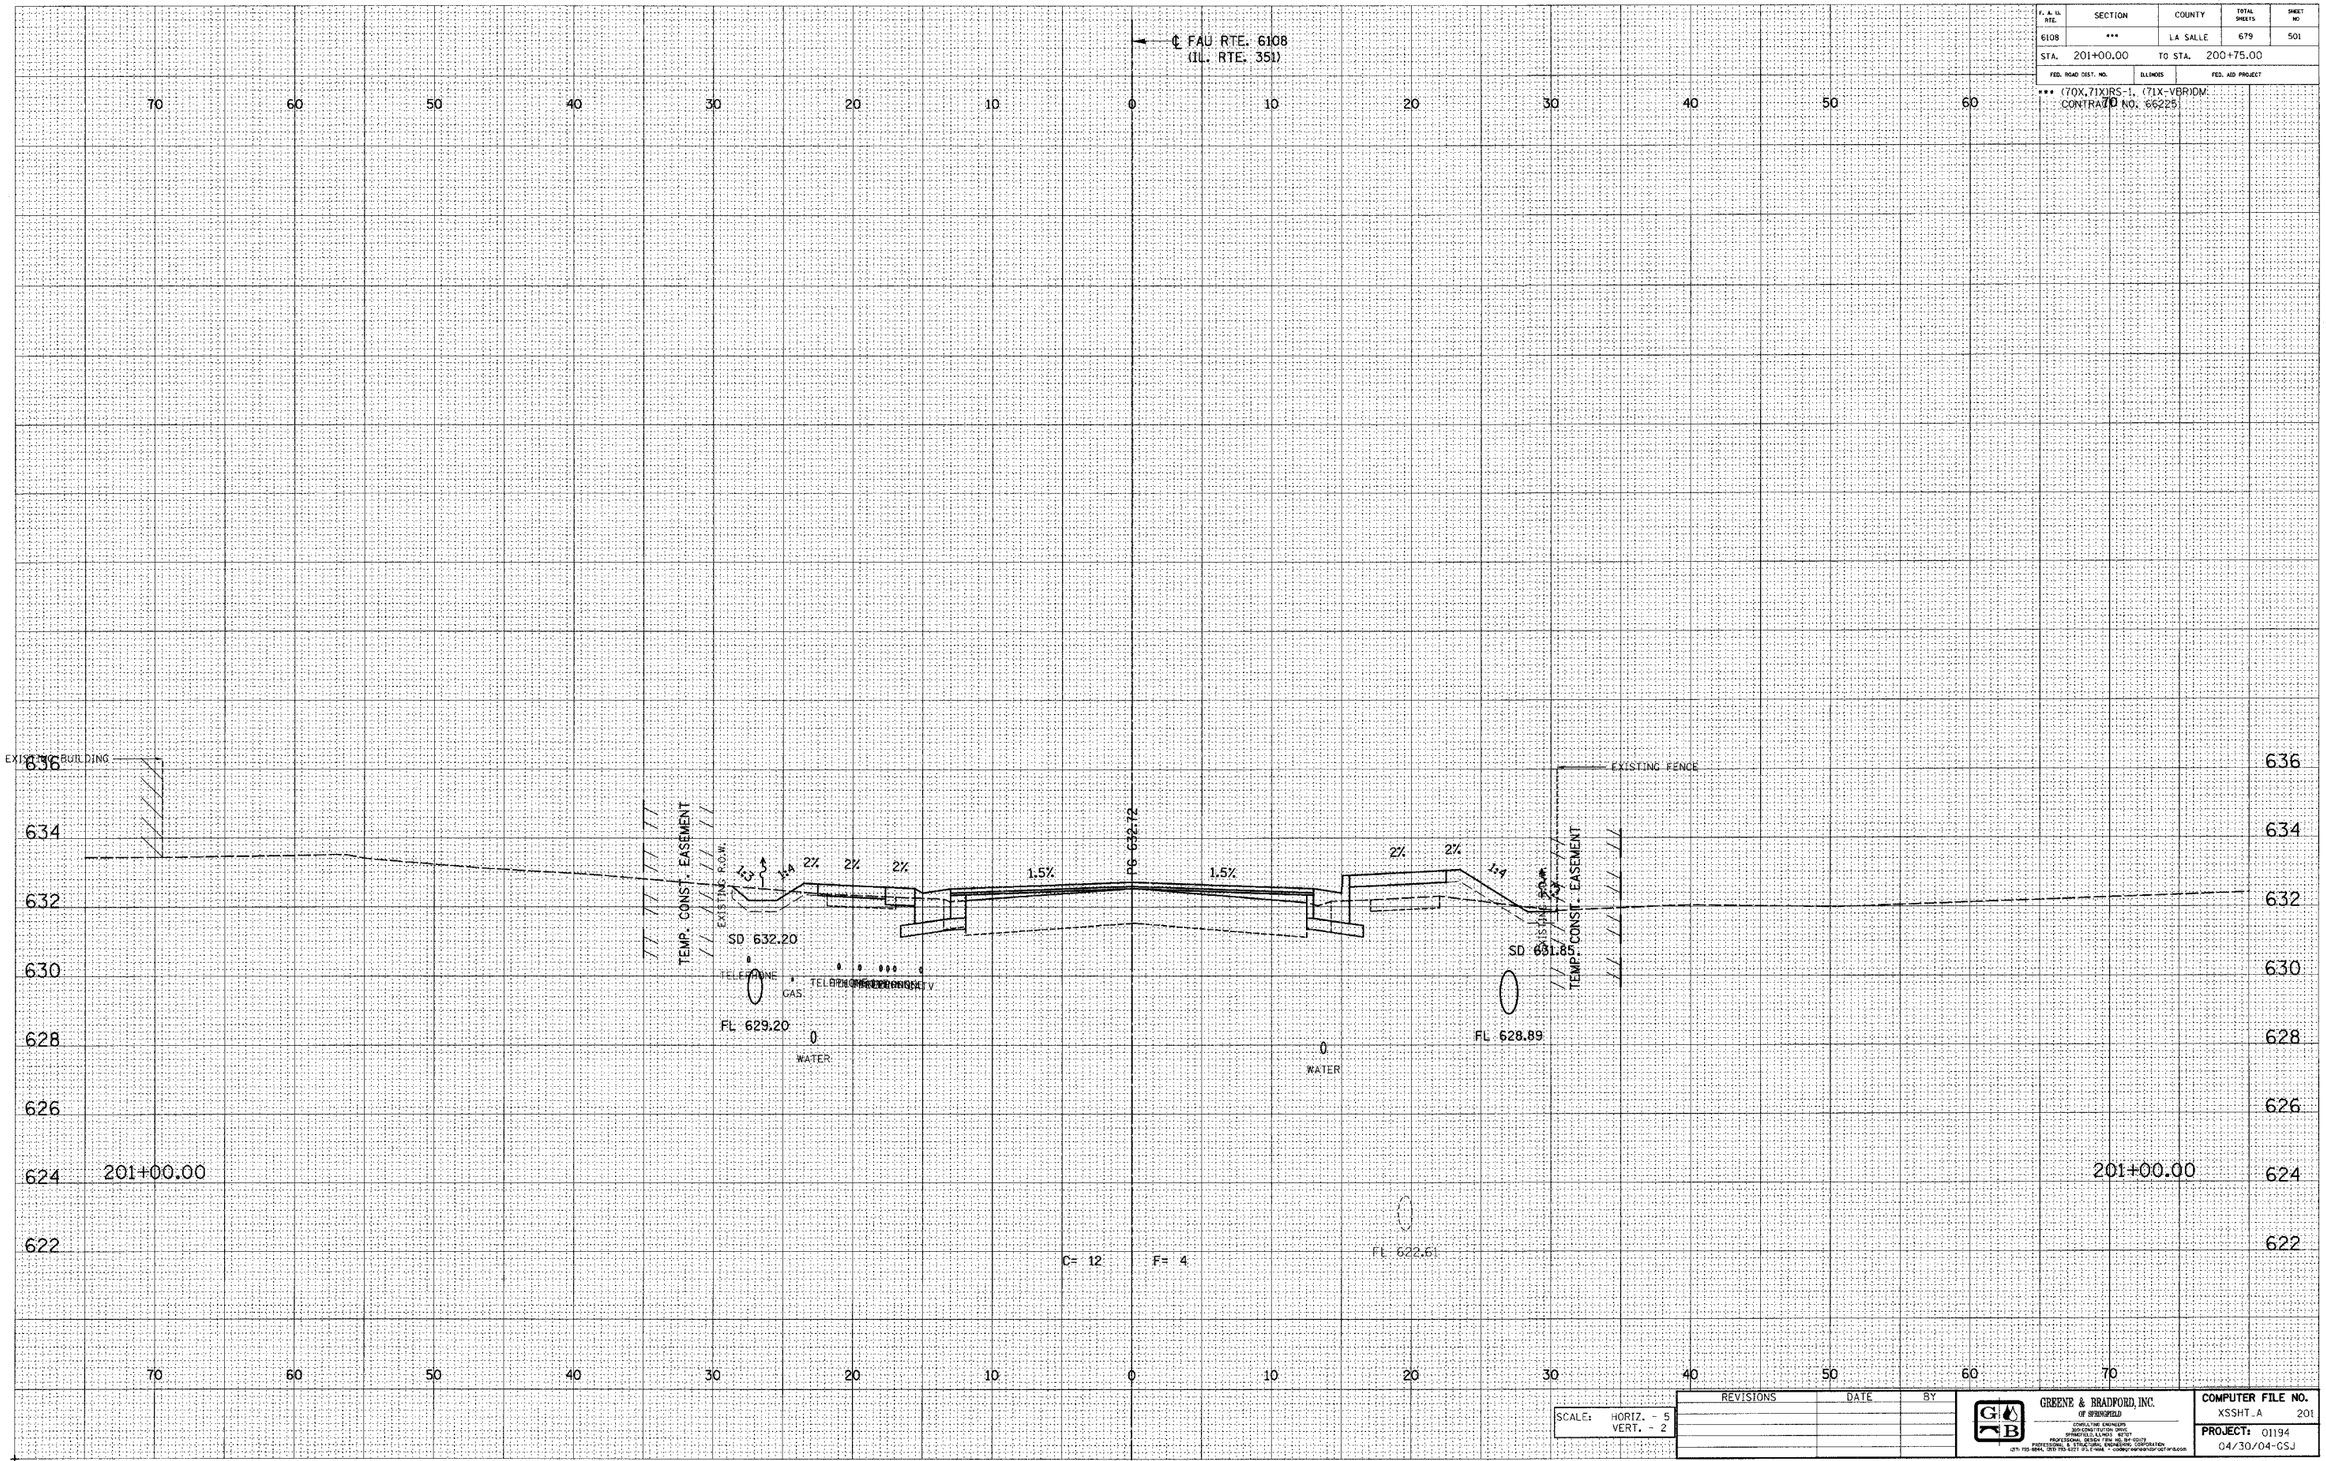

REVISIONS	DATE	BY

SCALE: HORIZ. - 5
VERT. - 2

GREENE & BRADFORD, INC.
OF SPRINGFIELD
CIVIL/ENGINEERS
GEO-CONSTRUCTION CONSULTANTS
SPRINGFIELD, ILLINOIS
PROFESSIONAL DESIGN FIRM NO. 184-001079
PROFESSIONAL & STRUCTURAL ENGINEERING CORPORATION
(217) 753-9041, (800) 753-1221 (FAX) 753-9044 • CHANGE INFORMATION@GBENGR.COM

COMPUTER FILE NO.
XSSHT_A 201
PROJECT: 01194
04/30/04-GSJ

E-XSEC 1:1 8/25/98

FAU RTE. 6108 (IL. RTE. 351) LA SALLE CO.

\\BDOM-SHR1\xsec\xs13_proe.dgn 1/27/2005 3:54:30 PM User - jpeon