DESIGN		
INT.	DATE	REASON

ORIGINAL SURVEY	DATE
FINAL SURVEY	BY
NOTE BOOK	SURVEYED
NO.	PLOTTED
	DRAWN
	AREAS
	AREAS CHECKED

PLOTS & CHECKS		
INT.	DATE NO.	REASON

ORIGINAL SURVEY	DATE
8"	BY
	SURVEYED
	PLOTTED
	DRAWN
NOTE BOOK	AREAS
NO.	AREAS CHECKED

CHECKS		
INT.	DATE	REASON

F. A. IL RTE.	SECTION	COUNTY	TOTAL SHEETS	SHEET NO
6108	***	LA SALLE	679	508
STA. 202+77.04	TO STA. 203+00.00			
FED. ROAD DIST. NO.	ILLINOIS	FED. AID PROJECT		

*** (70X,71X)RS-1, (71X-VBR)DM
CONTRACT NO. 66225

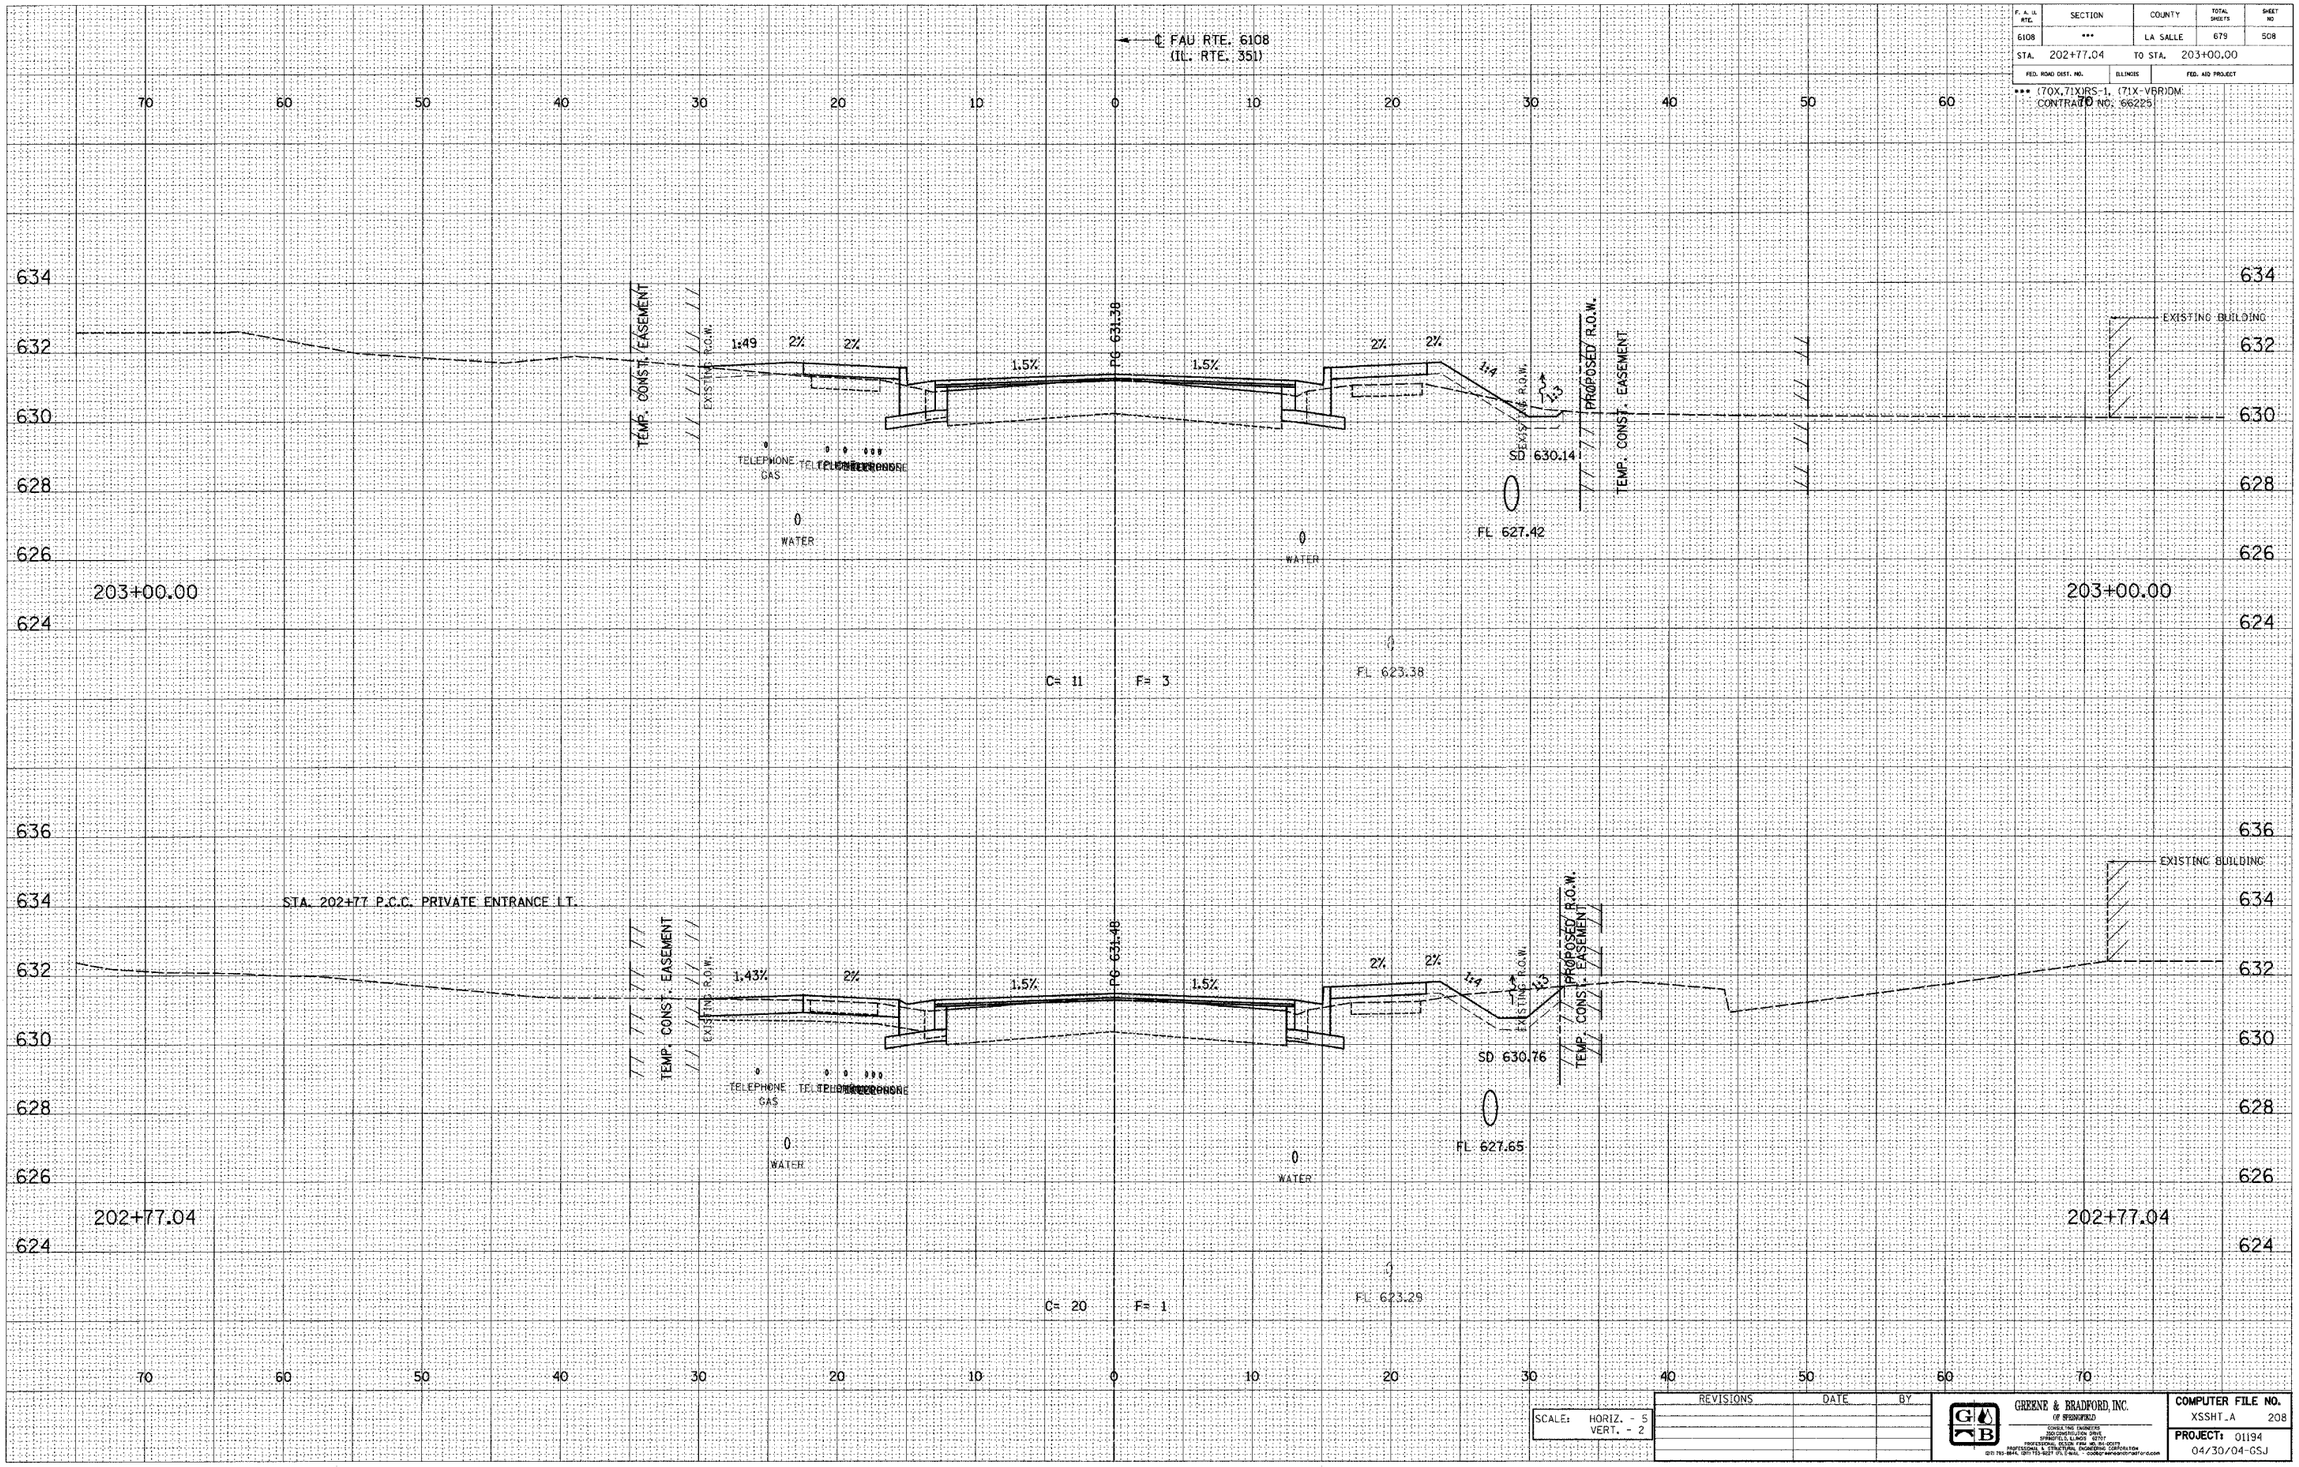

SCALE: HORIZ. - 5
VERT. - 2

REVISIONS	DATE	BY

GREENE & BRADFORD, INC.
OF SPRINGFIELD
CONSULTING ENGINEERS
1000 WEST WASHINGTON
SPRINGFIELD, ILLINOIS 62707
PROFESSIONAL DESIGN FIRM NO. 184-001279
PROFESSIONAL & STRUCTURAL ENGINEERING CORPORATION
(217) 793-3844, (217) 753-9027 FTS 958-... COMPANY@GREENEBRADFORD.COM

COMPUTER FILE NO.
XSSHT.A 208
PROJECT: 01194
04/30/04-GSJ

E-XSEC 1:1 8/25/98

FAU RTE. 6108 (IL. RTE. 351) LA SALLE CO.

C:\MicroSTATION\sheets\a_asw.cel 1/27/2005 8:54:31 PM User = gregj