DESIGN		
INT.	DATE	REASON

FINAL SURVEY		
NOTE BOOK	BY	DATE
NO.	SURVEYED	
	PLOTTED	
	TEMPLATE	
	AREAS CHECKED	

PLOTS & CHECKS			
INT.	DATE	NO.	REASON

ORIGINAL SURVEY		
NOTE BOOK	BY	DATE
NO.	SURVEYED	
	PLOTTED	
	TEMPLATE	
	AREAS CHECKED	

CHECKS		
INT.	DATE	REASON

F. A. I. RTE.	SECTION	COUNTY	TOTAL SHEETS	SHEET NO
6108	***	LA SALLE	679	509
STA. 203+25.00		TO STA. 203+29.06		
FED. ROAD DIST. NO.	ILLINOIS	FED. AID PROJECT		

*** (70X,71X)RS-1, (71X-VBR)DM
CONTRACT NO. 66225

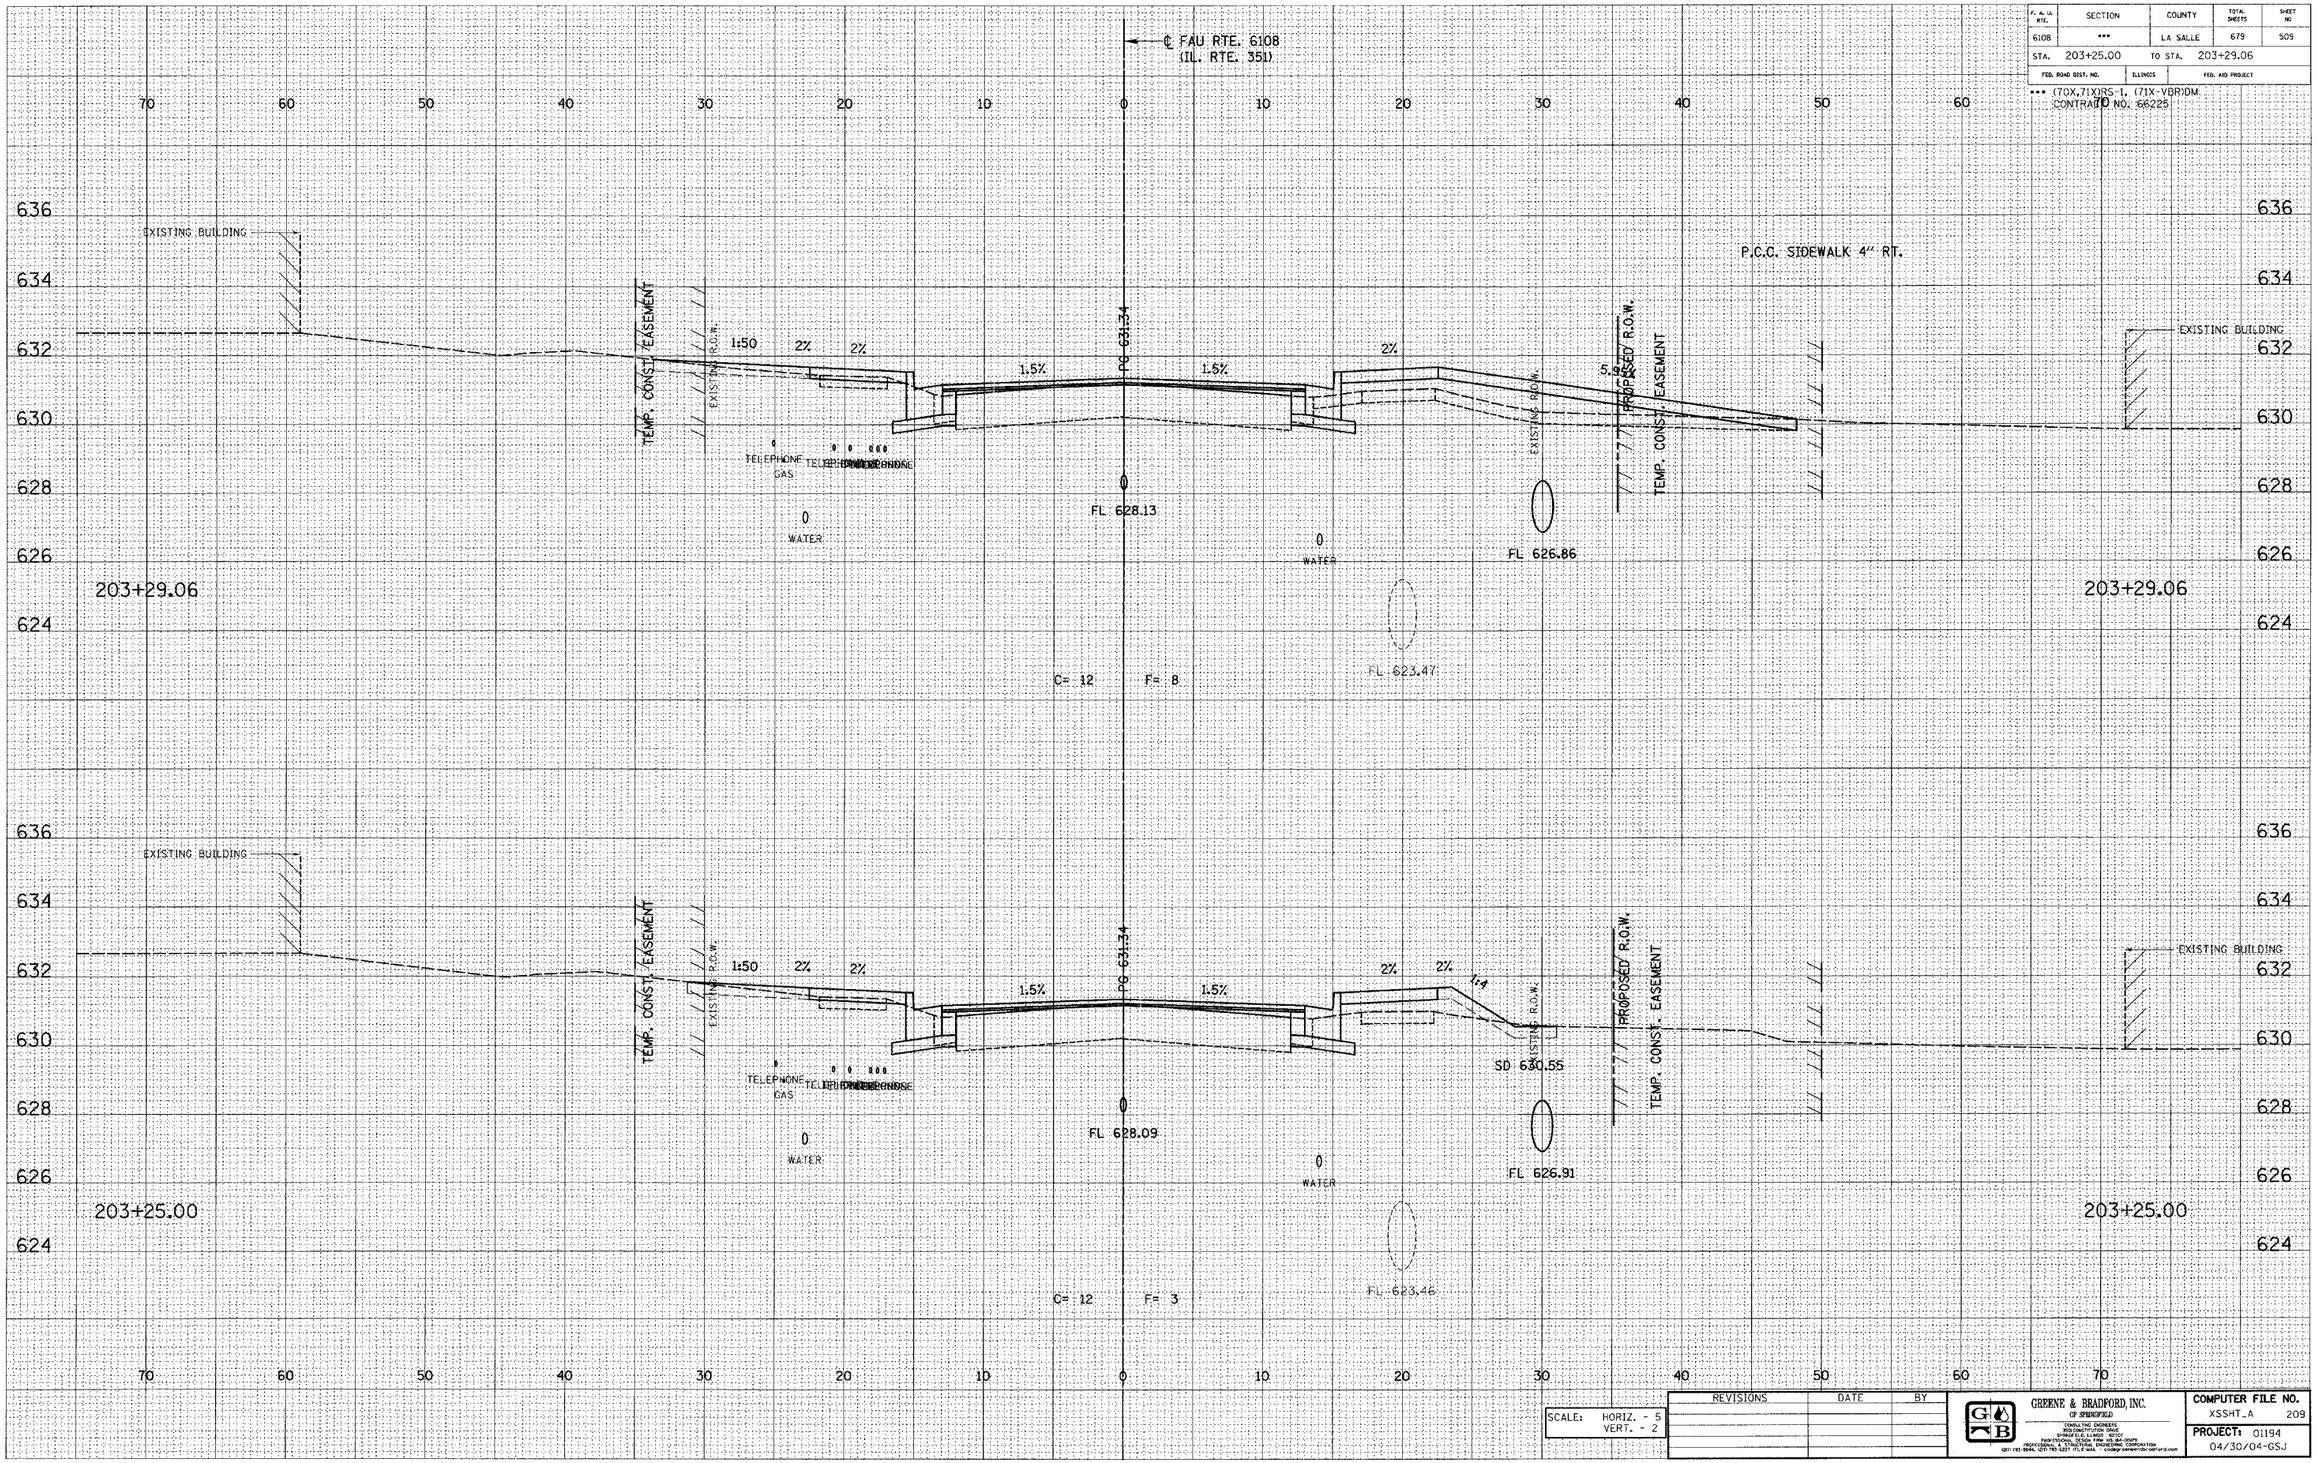

REVISIONS	DATE	BY

SCALE: HORIZ. - 5
VERT. - 2

GREENE & BRADFORD, INC.
(OF SPRINGFIELD)
CONSULTING ENGINEERS
3500 CONSTITUTION DRIVE
SPRINGFIELD, ILLINOIS 62707
PROFESSIONAL & STRUCTURAL ENGINEERING CORPORATION

COMPUTER FILE NO.
XSSHT_A 209
PROJECT: 01194
04/30/04-GSJ

E-XSEC 1:1 8/25/98

FAU RTE. 6108 (IL. RTE. 351) LA SALLE CO.

\\SWCP-PW1\work\351a_xsx.dgn 1/27/2005 3:34:31 PM User = gmcl