DESIGN		
INT.	DATE	REASON

FINAL SURVEY	BY	DATE
SURVEYED		
PLOTTED		
TEMPLATE		
NOTE BOOK		
NO.	AREAS CHECKED	

PLOTS & CHECKS			
INT.	DATE	NO.	REASON

ORIGINAL SURVEY	BY	DATE
SURVEYED		
PLOTTED		
TEMPLATE		
NOTE BOOK		
NO.	AREAS CHECKED	

CHECKS		
INT.	DATE	REASON

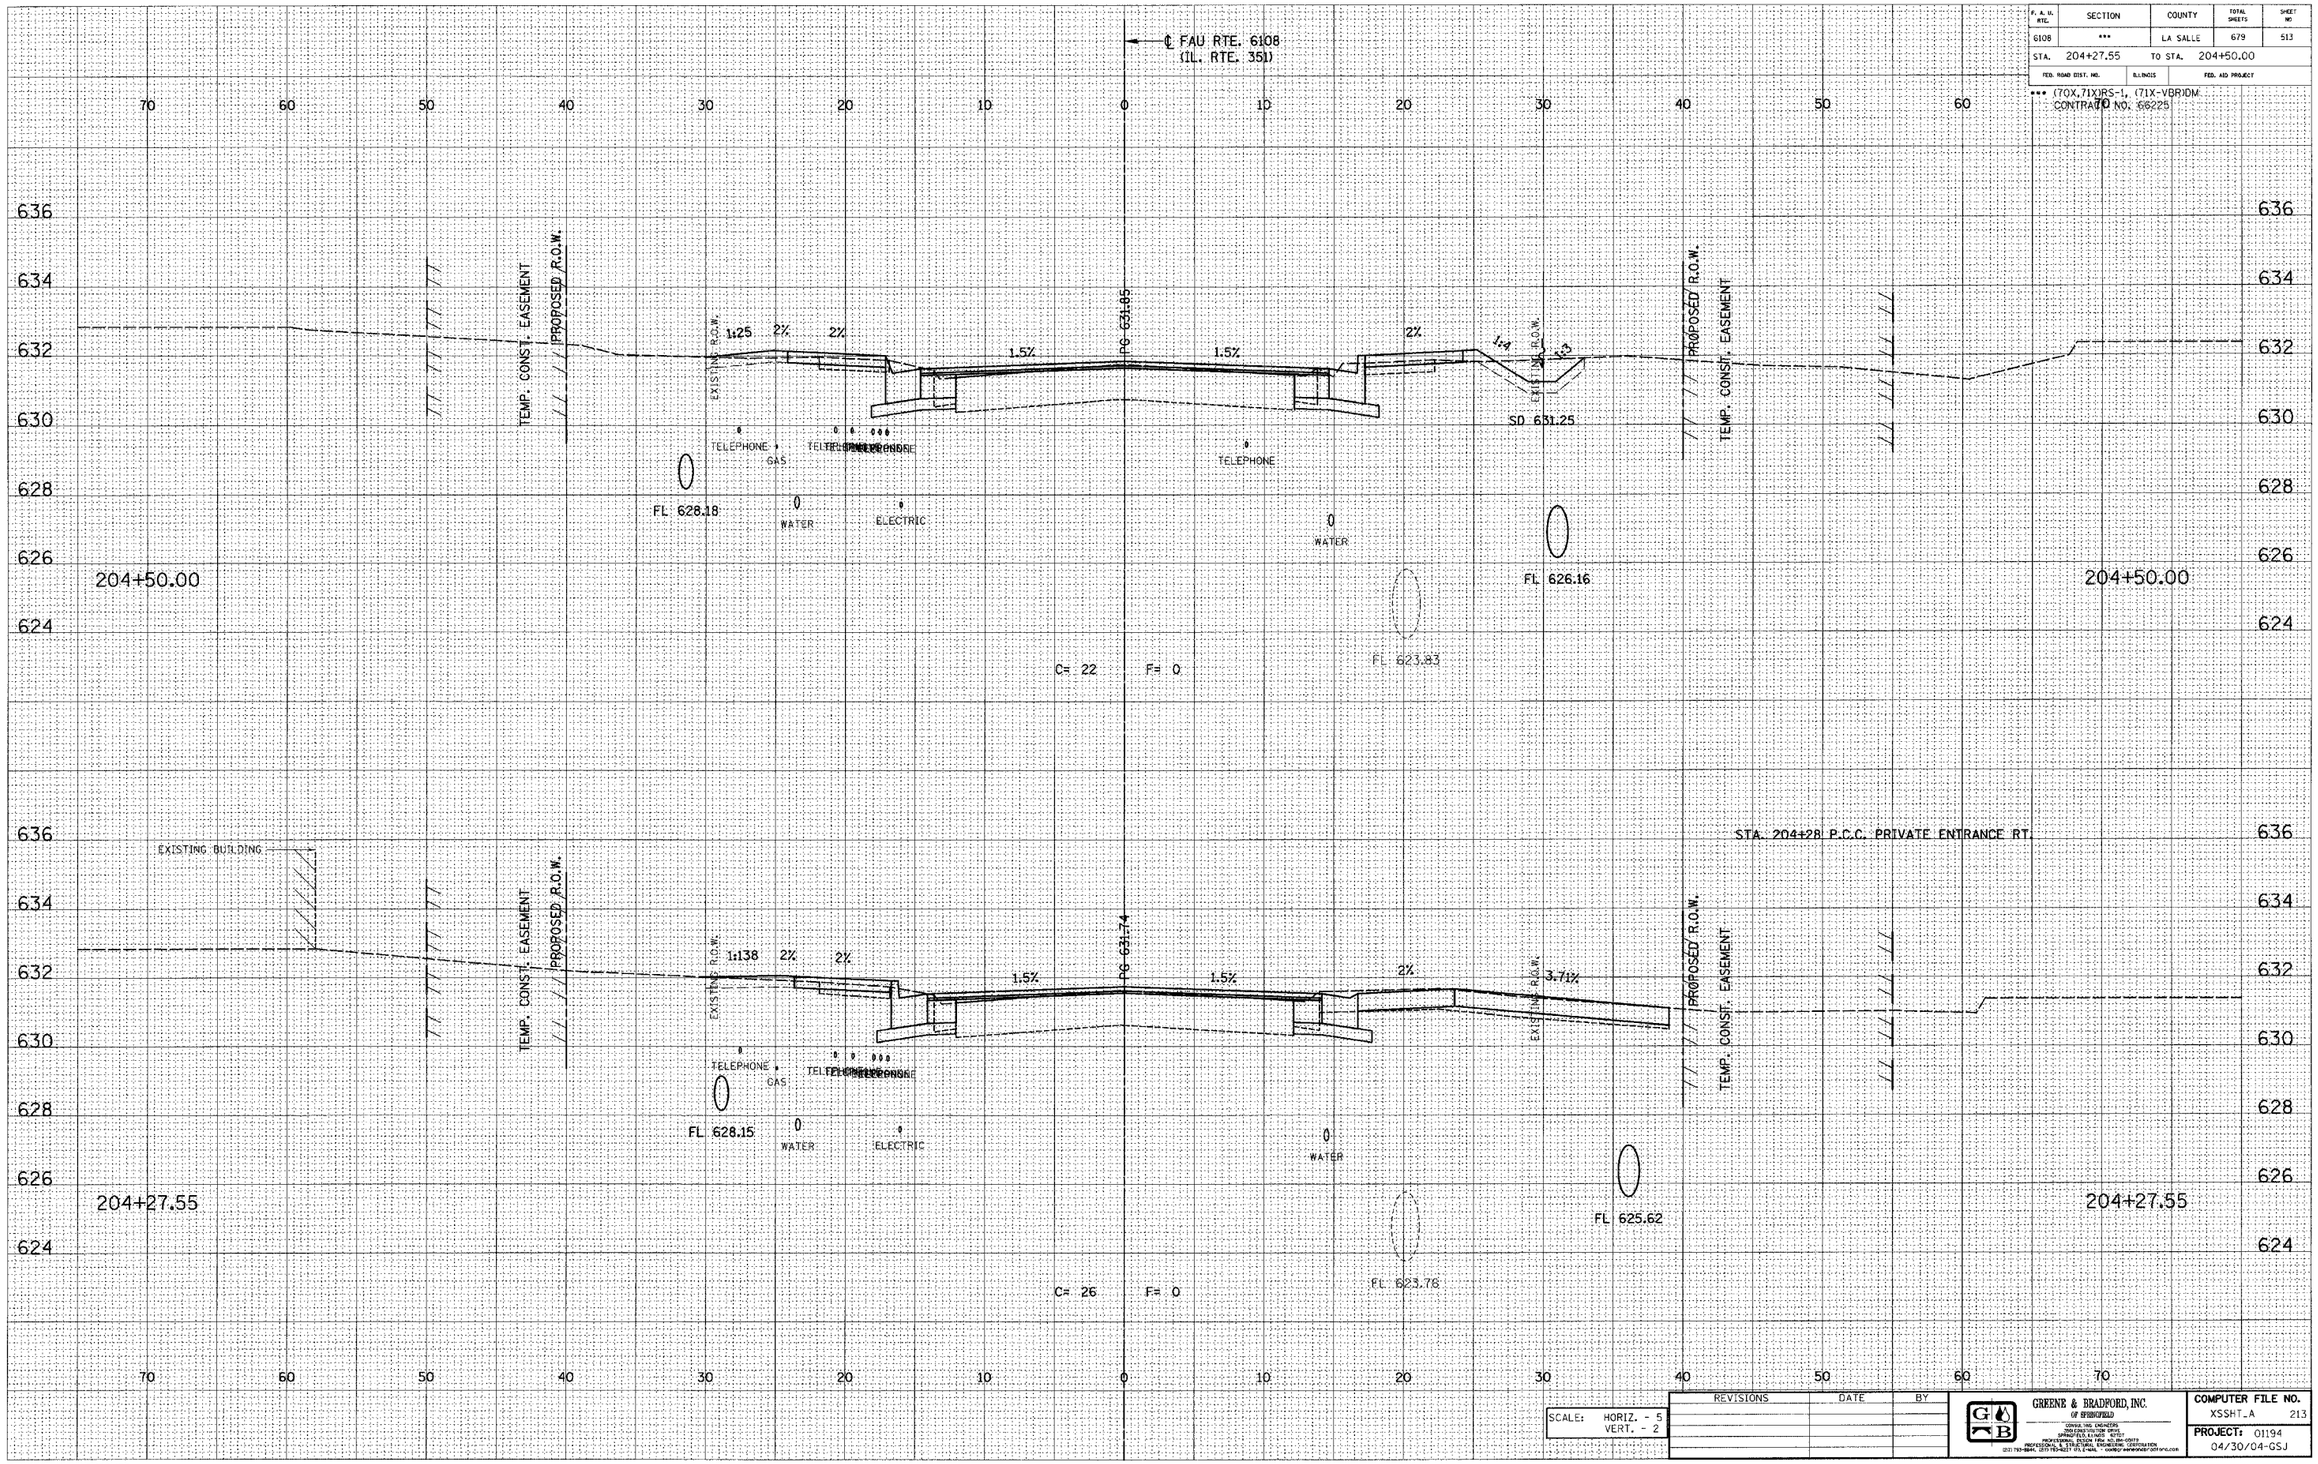

F. A. U. RTE.	SECTION	COUNTY	TOTAL SHEETS	SHEET NO
6108	***	LA SALLE	679	513
STA. 204+27.55	TO STA. 204+50.00			
FED. ROAD DIST. NO.	ILLINOIS	FED. AID PROJECT		

*** (70X,71X)RS-1, (71X-VBR)DM
CONTRACT NO. 66225

REVISIONS	DATE	BY

SCALE: HORIZ. - 5
VERT. - 2

GREENE & BRADFORD, INC.
OF SPRINGFIELD
CIVIL ENGINEERS
LAND DEVELOPMENT CONSULTANTS
PROFESSIONAL DESIGN FIRM - ILLINOIS 184-001172
PROFESSIONAL & TECHNICAL ENGINEERING CORPORATION
(217) 787-8841, (217) 787-8277 (F), E-MAIL: GBSPRINGFIELD@TDSTELCOM

COMPUTER FILE NO.
XSSHT_A 213

PROJECT: 01194
04/30/04-GSJ

E-XSEC 1:1 8/25/98

FAU RTE. 6108 (IL. RTE. 351) LA SALLE CO.

\SHEETS PLOTTED\xsec35fix_new.mon 1/27/2005 3:50:22 PM Jeer - Craig1