DESIGN		
INT.	DATE	REASON

FINAL SURVEY	DATE
	BY
SURVEYED	
PLOTTED	
TEMPLATE	
NOTE BOOK	
NO.	AREAS CHECKED

PLOTS & CHECKS			
INT.	DATE	NO.	REASON

ORIGINAL SURVEY	DATE
	BY
SURVEYED	
PLOTTED	
TEMPLATE	
NOTE BOOK	
NO.	AREAS CHECKED

CHECKS		
INT.	DATE	REASON

F. A. U. RTE.	SECTION	COUNTY	TOTAL SHEETS	SHEET NO
6108	***	LA SALLE	679	523
STA. 208+05.23		TO STA. 208+25.00		
FED. ROAD DIST. NO.	ILLINOIS	FED. AID PROJECT		

*** (70X,71X)RS-1, (71X-VBR)DM.
CONTRACT NO. 66225

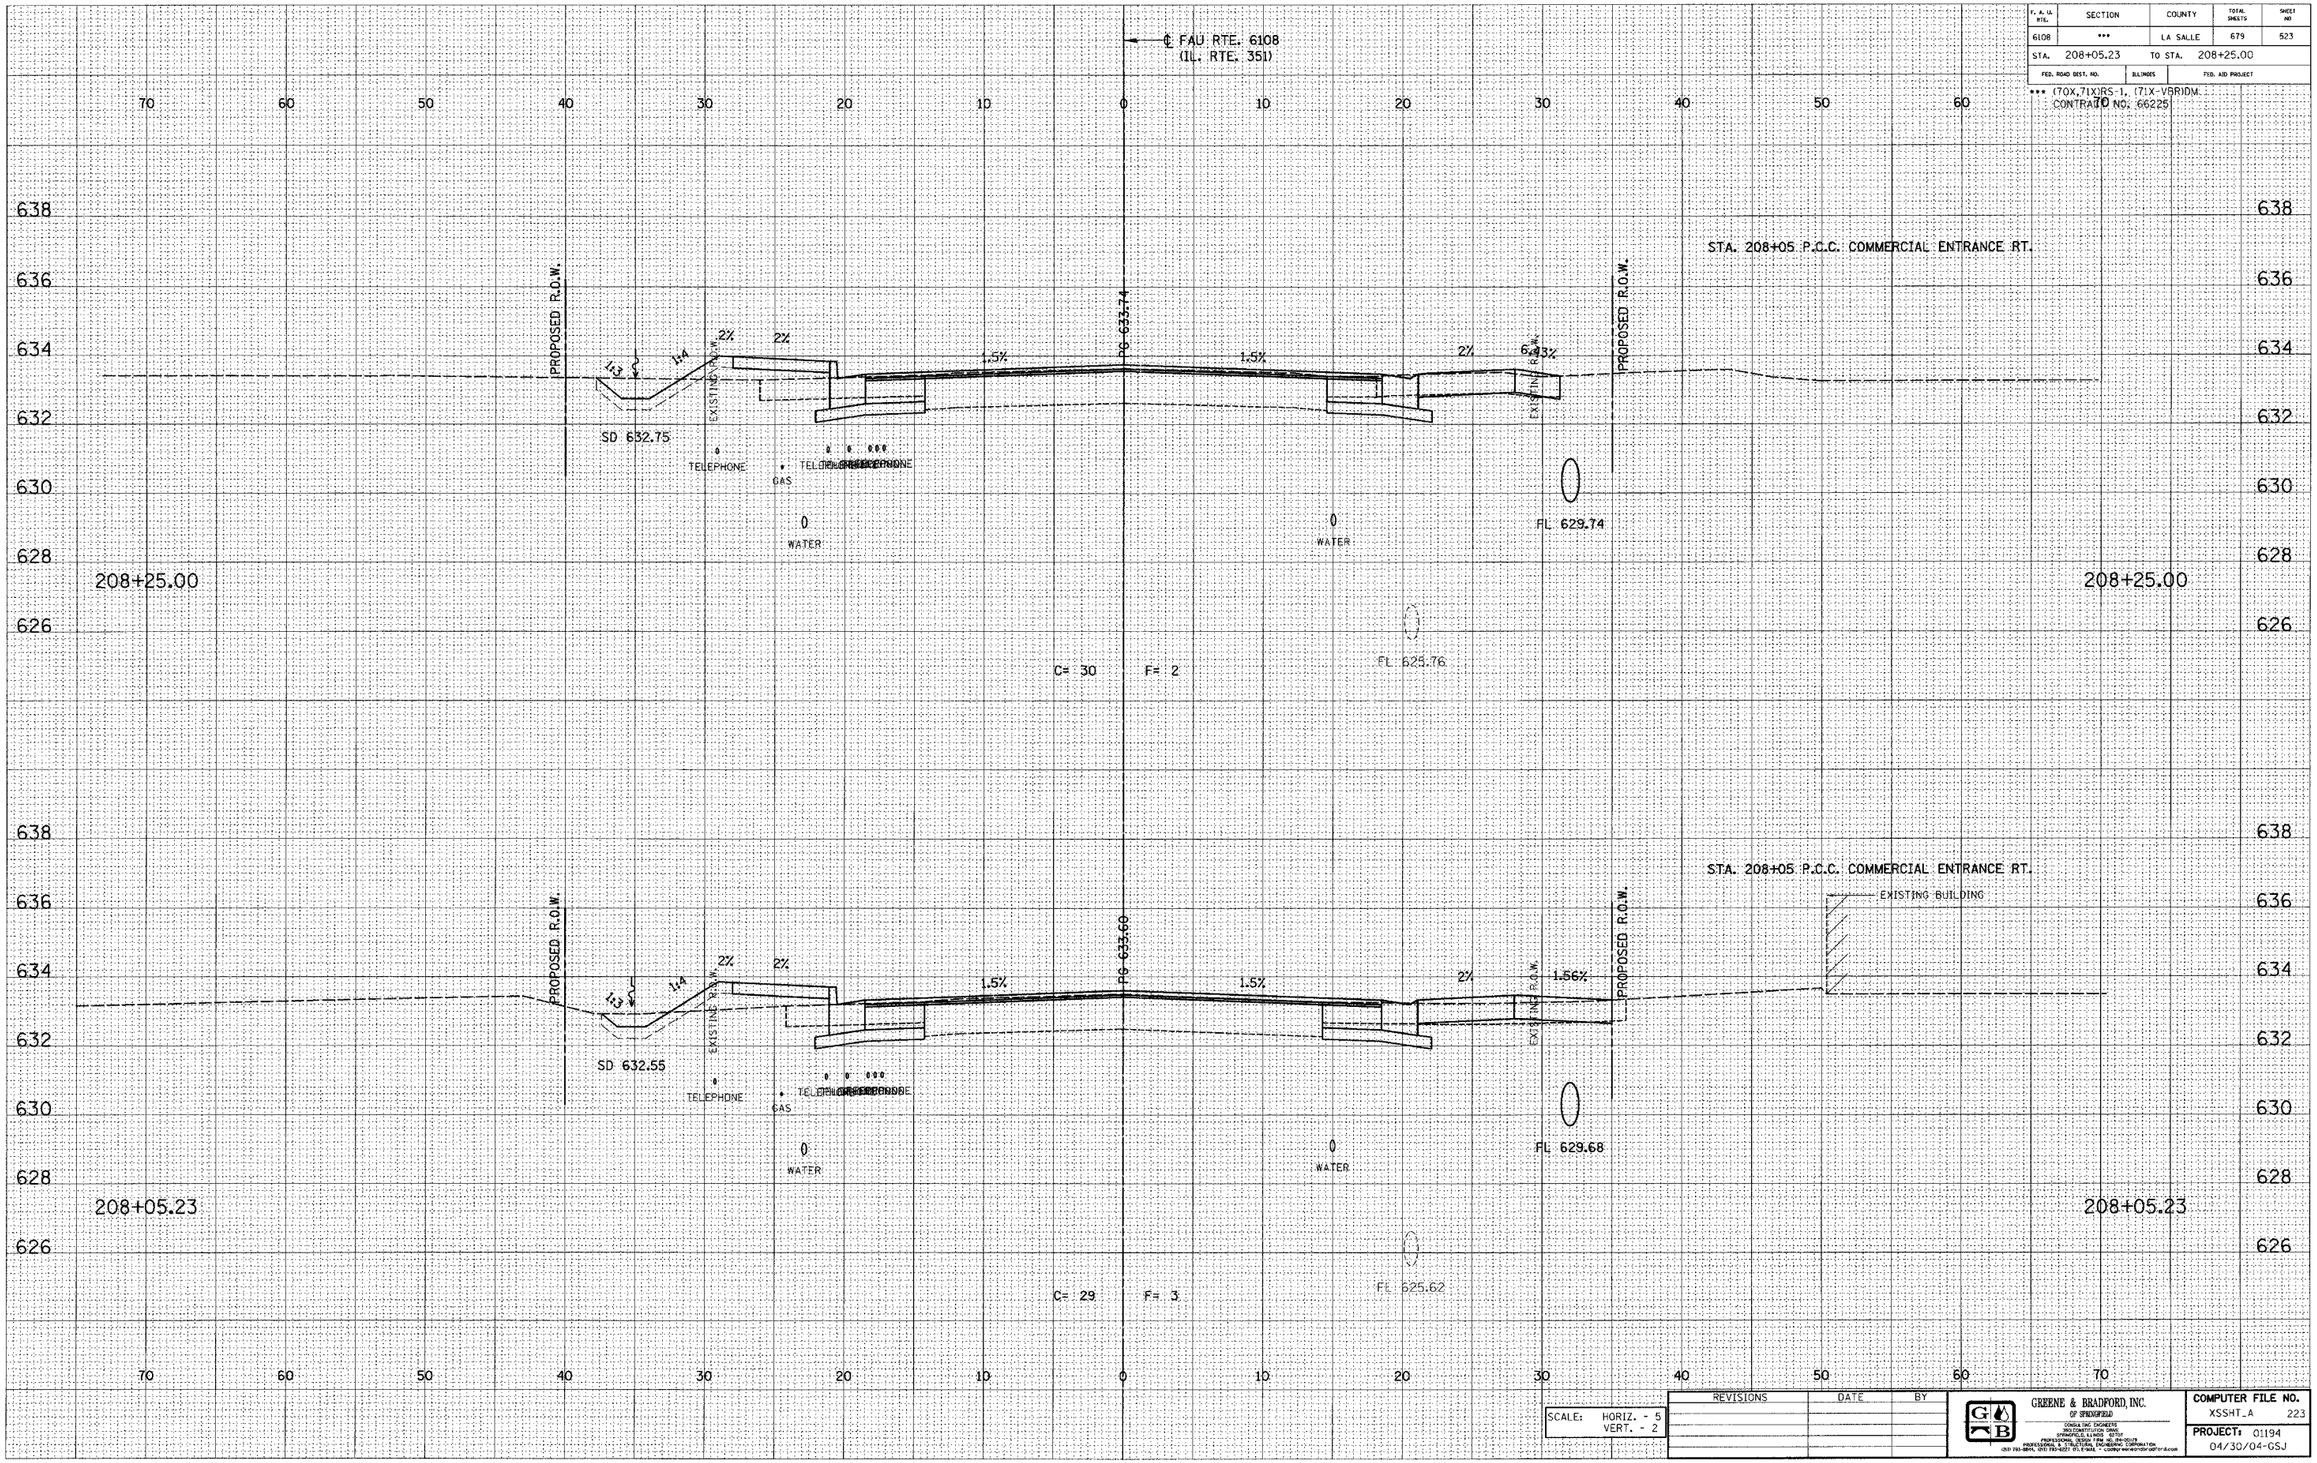

SCALE: HORIZ. - 5
VERT. - 2

REVISIONS	DATE	BY

GREENE & BRADFORD, INC.
OF SPRINGFIELD
CONSULTING ENGINEERS
LAND DEVELOPMENT CIVIL
STRUCTURAL TRANSPORTATION
PROFESSIONAL DESIGN FIRM ILLINOIS
PROFESSIONAL & STRUCTURAL ENGINEERING CORPORATION

COMPUTER FILE NO.
XSSHT_A 223

PROJECT: 01194
04/30/04-GSJ

E-XSEC 1:1 8/25/98

FAU RTE. 6108 (IL. RTE. 351) LA SALLE CO.

\\SBHR PWD\ssds\ssds_xse.dgn 1/07/2004 3:54:34 PM User = greg