DESIGN		
INT.	DATE	REASON

FINAL SURVEY	DATE
NOTE BOOK	BY
SURVEYED	
PLOTTED	
TYPING	
AREAS	
AREAS CHECKED	
NO.	

PLOTS & CHECKS			
INT.	DATE	NO.	REASON

ORIGINAL SURVEY	DATE
NOTE BOOK	BY
SURVEYED	
PLOTTED	
TYPING	
AREAS	
AREAS CHECKED	
NO.	

CHECKS		
INT.	DATE	REASON

F. A. RTE.	SECTION	COUNTY	TOTAL SHEETS	SHEET NO
6108	***	LA SALLE	679	529
STA. 210+75.00		TO STA. 211+00.00		
FED. ROAD DIST. NO.		ILLINOIS	FED. AID PROJECT	

*** (70X,71X)RS-1, (71X-VBRIDM
CONTRACT NO. 66225

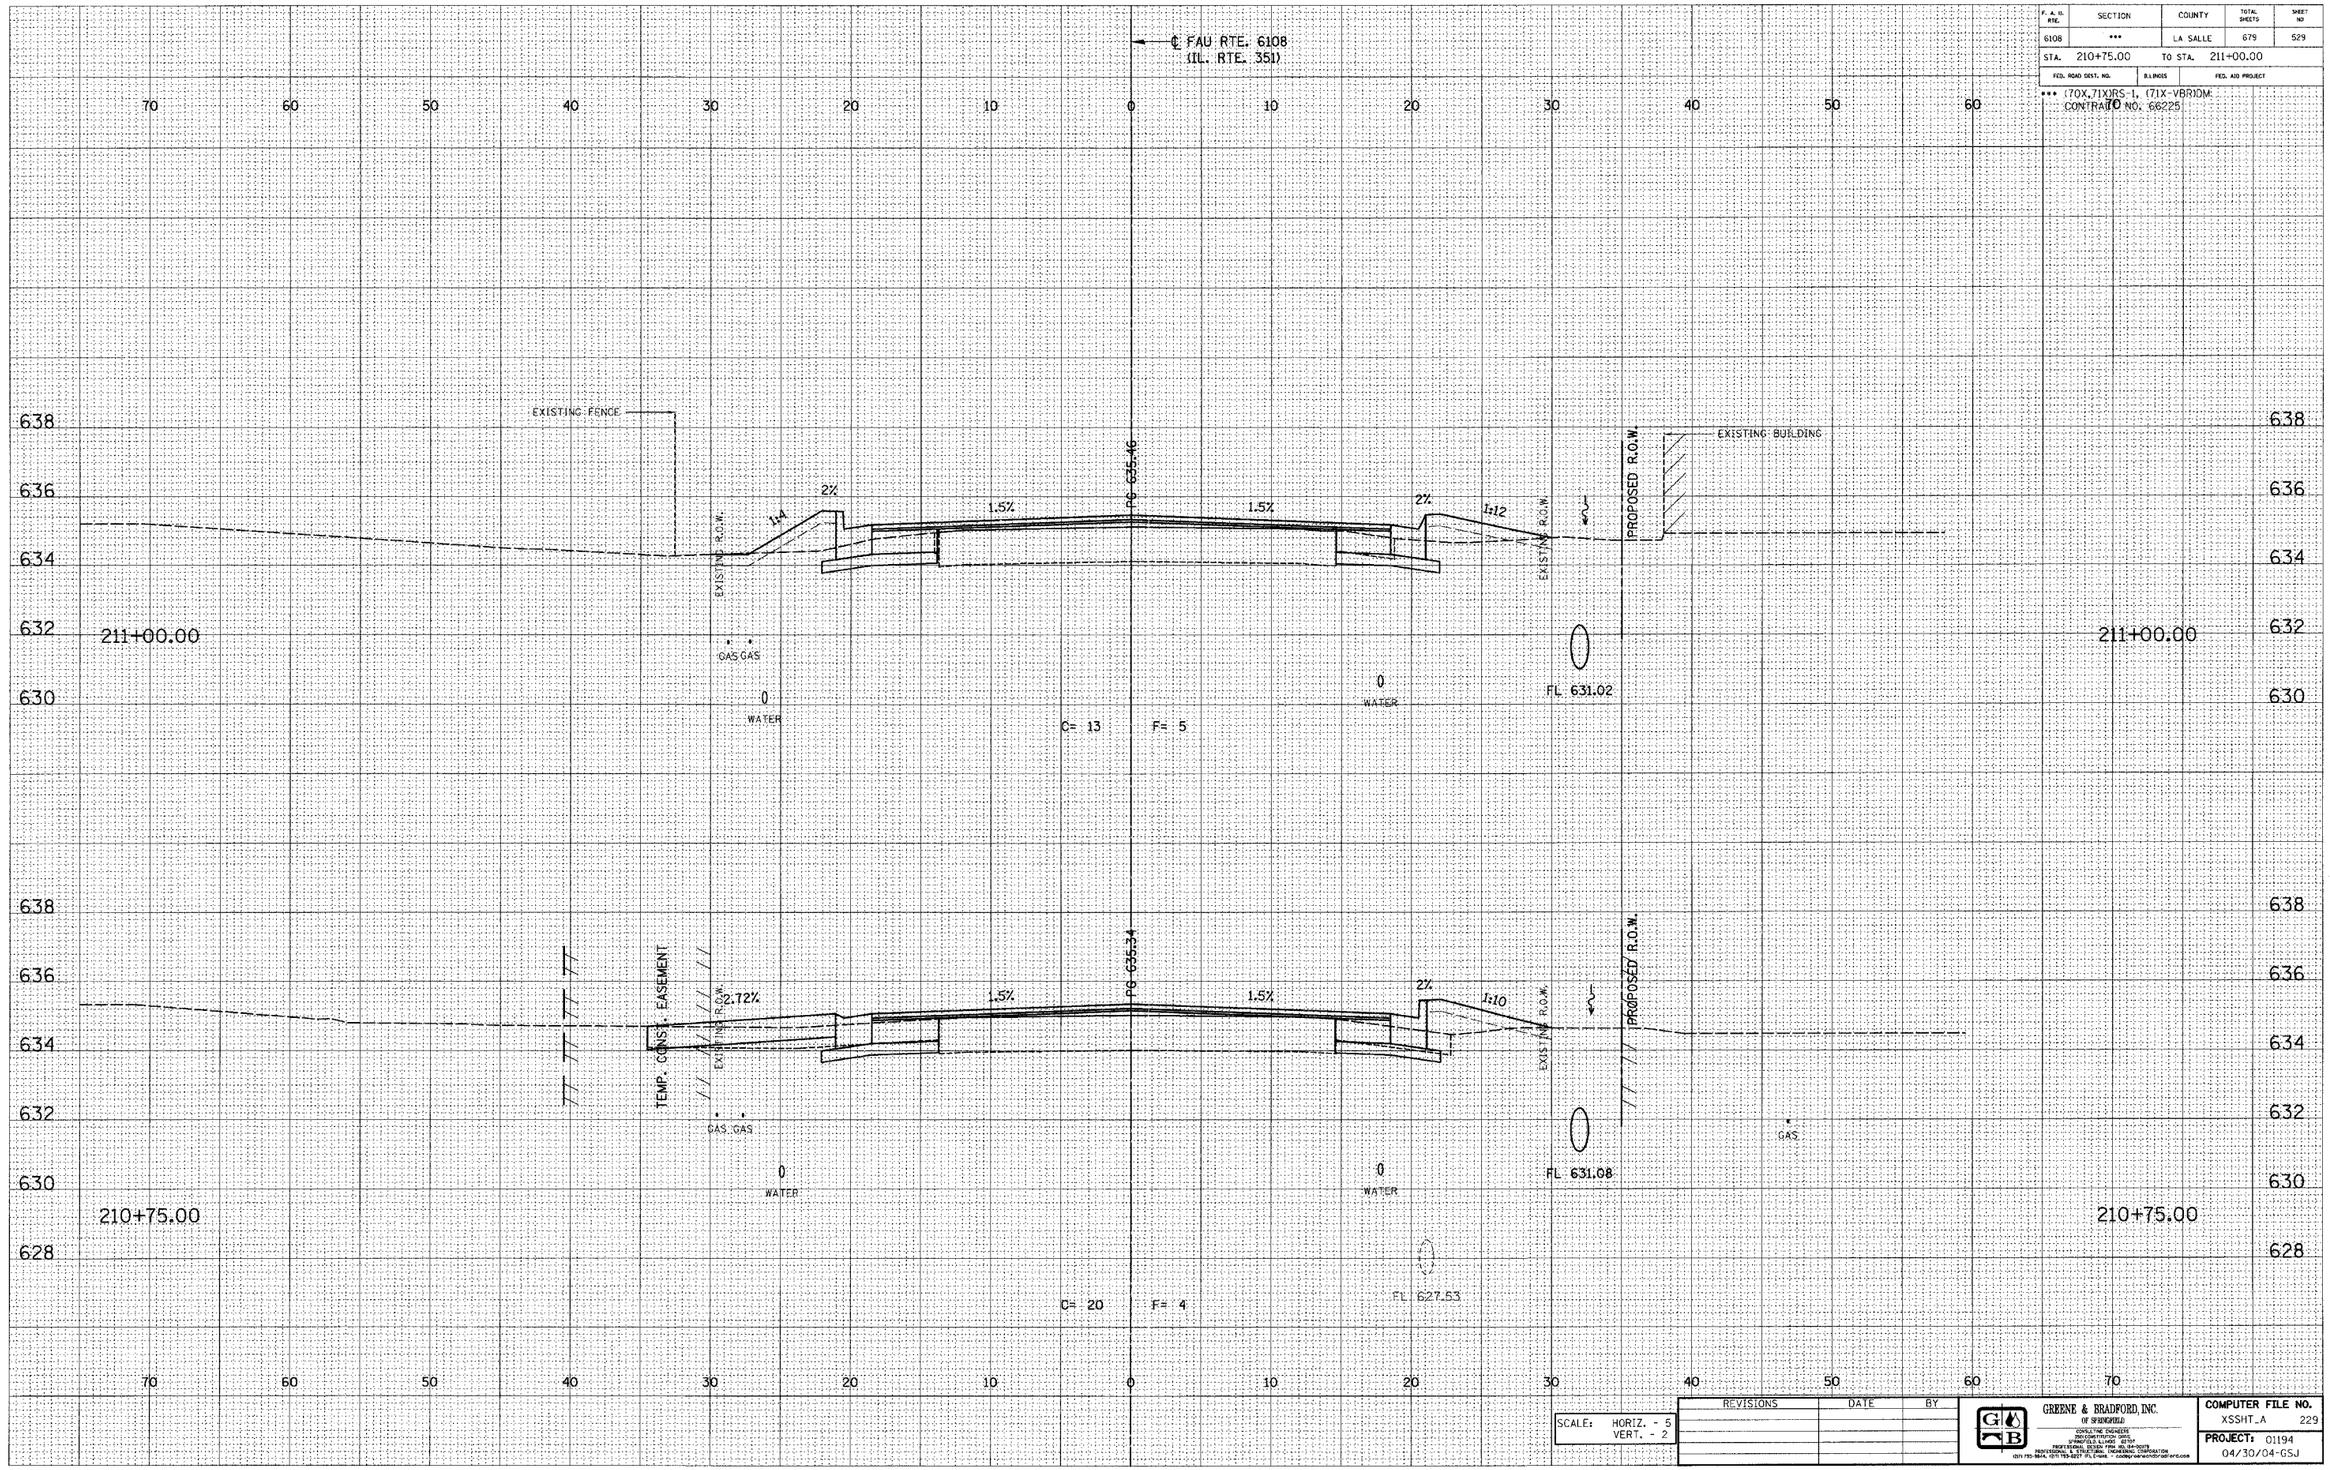

SCALE: HORIZ. - 5
VERT. - 2

REVISIONS	DATE	BY

GREENE & BRADFORD, INC.
OF SPRINGFIELD
CONSULTING ENGINEER
300 HAMPTON DRIVE
SPRINGFIELD, ILLINOIS 62707
PROFESSIONAL DESIGN FIRM: #184-001078
PROFESSIONAL CORPORATION
(217) 793-9614, (217) 793-9617 (FAX) (mail@greenebradford.com)

COMPUTER FILE NO.
XSSHT_A 229

PROJECT: 01194
04/30/04-GSJ

E-XSEC 1:1 8/25/98

FAU RTE. 6108 (IL. RTE. 351) LA SALLE CO.

I:\SHOTIP PR4 \xssht\xssht_new.dgn 1/27/2005 2:54:36 PM 3dm = dmg