DESIGN		
INT.	DATE	REASON

FINAL SURVEY	BY	DATE
NOTE BOOK	SURVEYED	
NO.	PLOTTED	
	TEMPLATE	
	AREAS	
	AREAS CHECKED	

PLOTS & CHECKS		
INT.	DATE NO.	REASON

ORIGINAL SURVEY	BY	DATE
NOTE BOOK	SURVEYED	
NO.	PLOTTED	
	TEMPLATE	
	AREAS	
	AREAS CHECKED	

CHECKS		
INT.	DATE	REASON

F. A. U. RTE.	SECTION	COUNTY	TOTAL SHEETS	SHEET NO
6108	***	LA SALLE	679	530
STA. 211+19.08	TO STA. 211+25.00			
FED. ROAD DIST. NO.	ILLINOIS	FED. AID PROJECT		

*** (70X,71XRS-1, (71X-VBRIDM.
CONTRACT NO. 66225

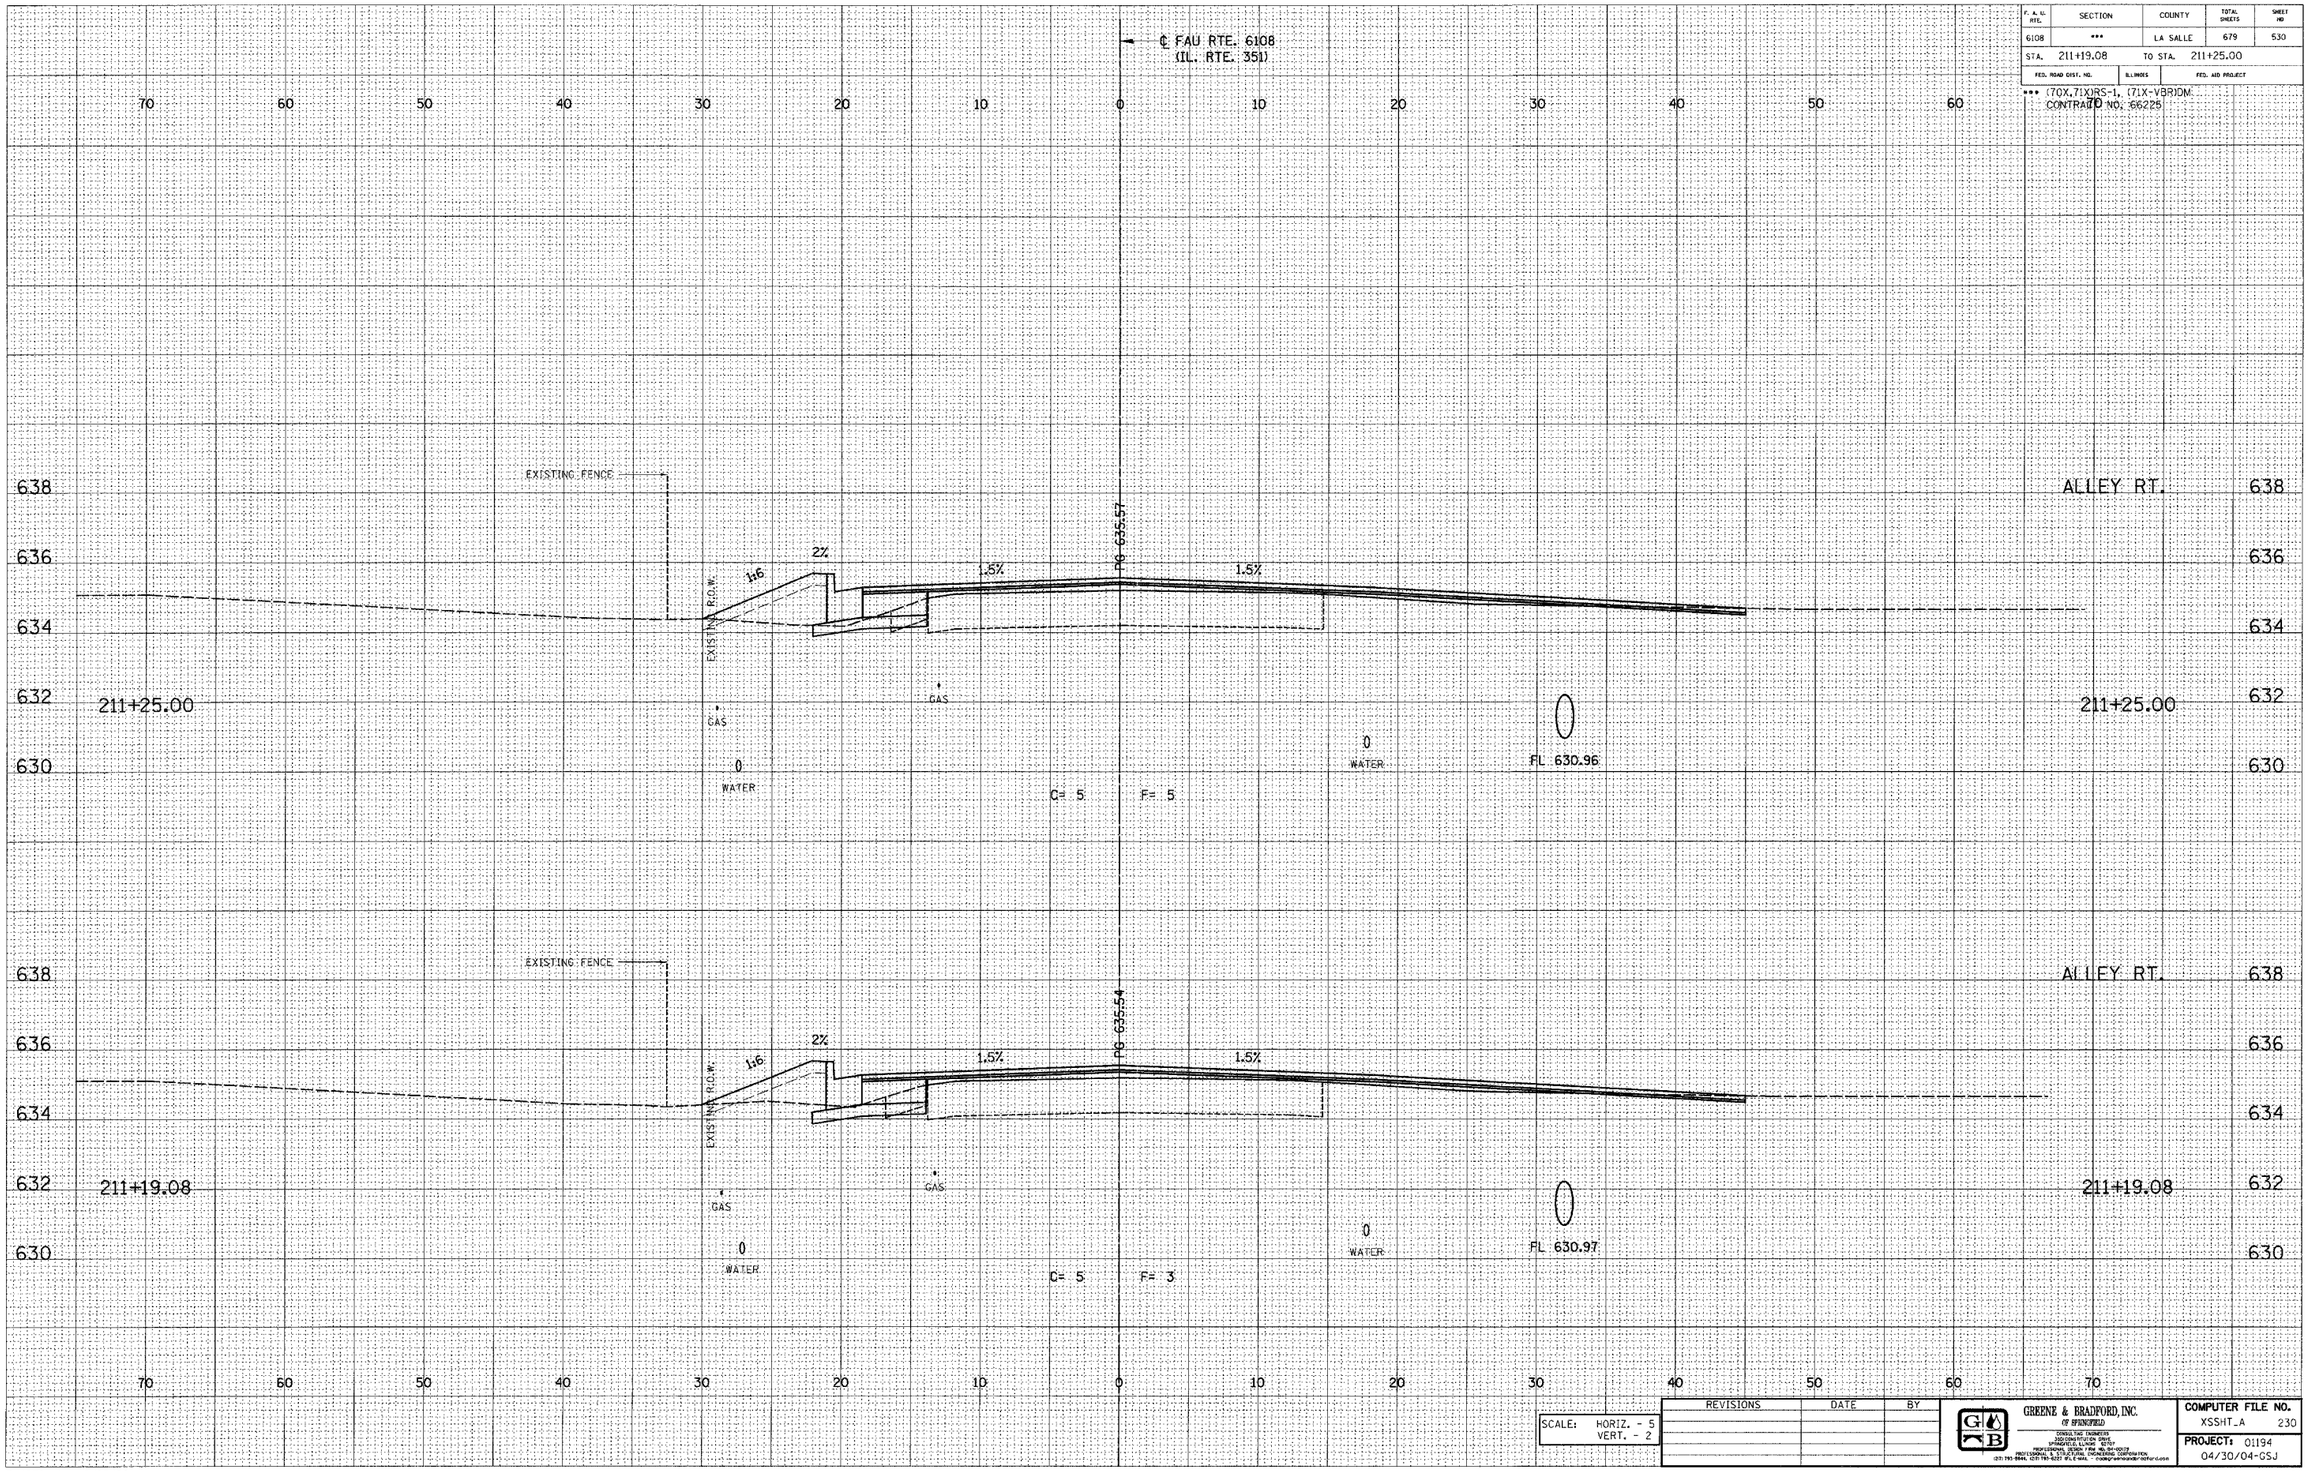

SCALE: HORIZ. - 5
VERT. - 2

REVISIONS	DATE	BY

GREENE & BRADFORD, INC.
OF SPRINGFIELD
CONSULTING ENGINEERS
2121 SOUTH 6TH STREET
SPRINGFIELD, ILLINOIS 62703
PROFESSIONAL DESIGN FIRM No. 184-000128
PROFESSIONAL S.E.C.A.D.D.A.C. ENGINEERING CORPORATION
(217) 793-3944, (217) 793-3227 (FAX) • (800) greenebradford.com

COMPUTER FILE NO.
XSSHT_A 230

PROJECT: 01194
04/30/04-GSJ

E-XSEC 1:1 8/25/98

FAU RTE. 6108 (IL. RTE. 351) LA SALLE CO.

\SOUTH PART\xssht35a_gsw.dgn 12/27/2005 3:54:36 PM User = gmcj