DESIGN		
INT.	DATE	REASON

FINAL SURVEY		
NOTE BOOK	SURVEYED	DATE
NO.	PLOTTED	
	TEMPLATE	
	AREAS	BY
	AREAS CHECKED	

PLOTS & CHECKS			
INT.	DATE	NO.	REASON

ORIGINAL SURVEY		
NOTE BOOK	SURVEYED	DATE
NO.	PLOTTED	
	TEMPLATE	
	AREAS	BY
	AREAS CHECKED	

CHECKS		
INT.	DATE	REASON

F. A. S. RTE.	SECTION	COUNTY	TOTAL SHEETS	SHEET NO
6108	***	LA SALLE	679	543
STA. 216+75.00		TO STA. 217+25.00		
FED. ROAD DIST. NO.	ILLINOIS	FED. AID PROJECT		

*** (70X,71X)RS-1, (71X-VBR)DM.
CONTRACT NO. 66225

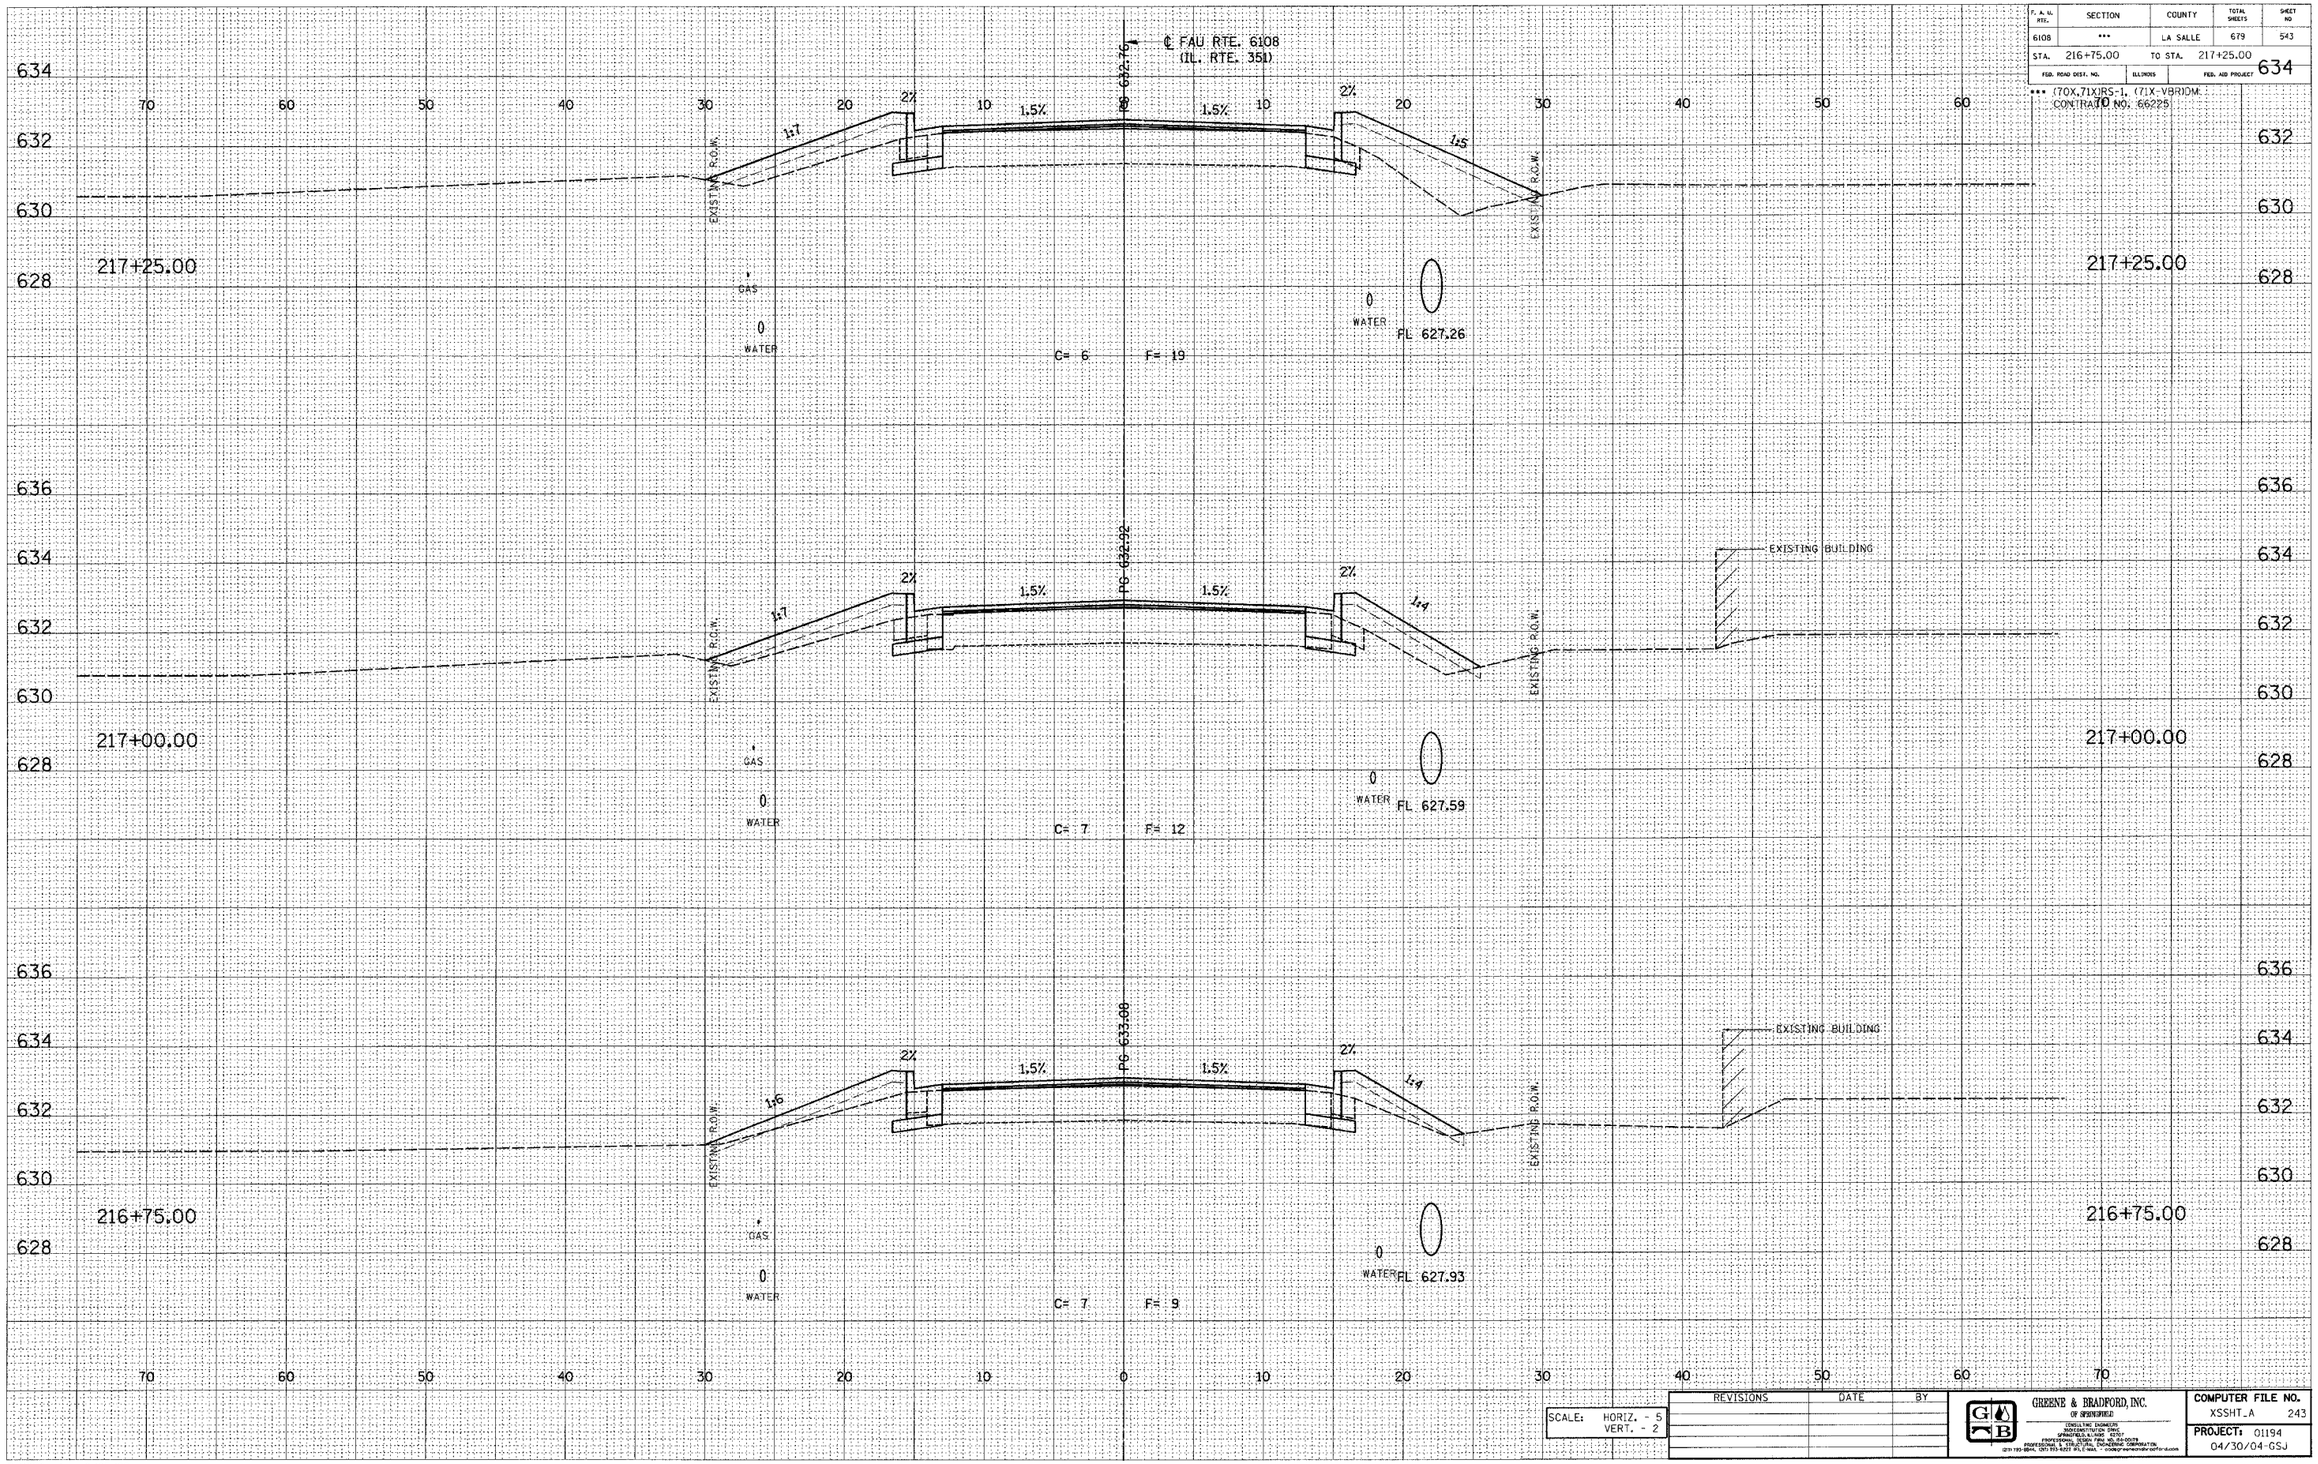

REVISIONS	DATE	BY

SCALE: HORIZ. - 5
VERT. - 2

GREENE & BRADFORD, INC.
(OF SPRINGFIELD)
CONSULTING ENGINEERS
INCORPORATED 1980
SPRINGFIELD, ILLINOIS
PROFESSIONAL DESIGN FIRM 184.001079
PROFESSIONAL & STRUCTURAL ENGINEERING CORPORATION

COMPUTER FILE NO.
XSSHT_A 243
PROJECT: 01194
04/30/04-GSJ

E-XSEC 1:1 8/25/98

FAU RTE. 6108 (IL. RTE. 351) LA SALLE CO.