DESIGN		
INT.	DATE	REASON

FINAL SURVEY	BY	DATE
SURVEYED		
PLOTTED		
TEMPLATE		
NOTE BOOK		
AREAS CHECKED		
NO.		

PLOTS & CHECKS		
INT.	DATE NO.	REASON

ORIGINAL SURVEY	BY	DATE
SURVEYED		
PLOTTED		
TEMPLATE		
NOTE BOOK		
AREAS CHECKED		
NO.		

CHECKS		
INT.	DATE	REASON

F. A. Q. RTE.	SECTION	COUNTY	TOTAL SHEETS	SHEET NO
6108	***	LA SALLE	679	547
STA. 218+75.00		TO STA. 218+96.30		
FED. ROAD DIST. NO.		ILLINOIS	FED. AID PROJECT	

*** (70X,71X)RS-1, (71X-VBR)DM
CONTRACT NO. 66225

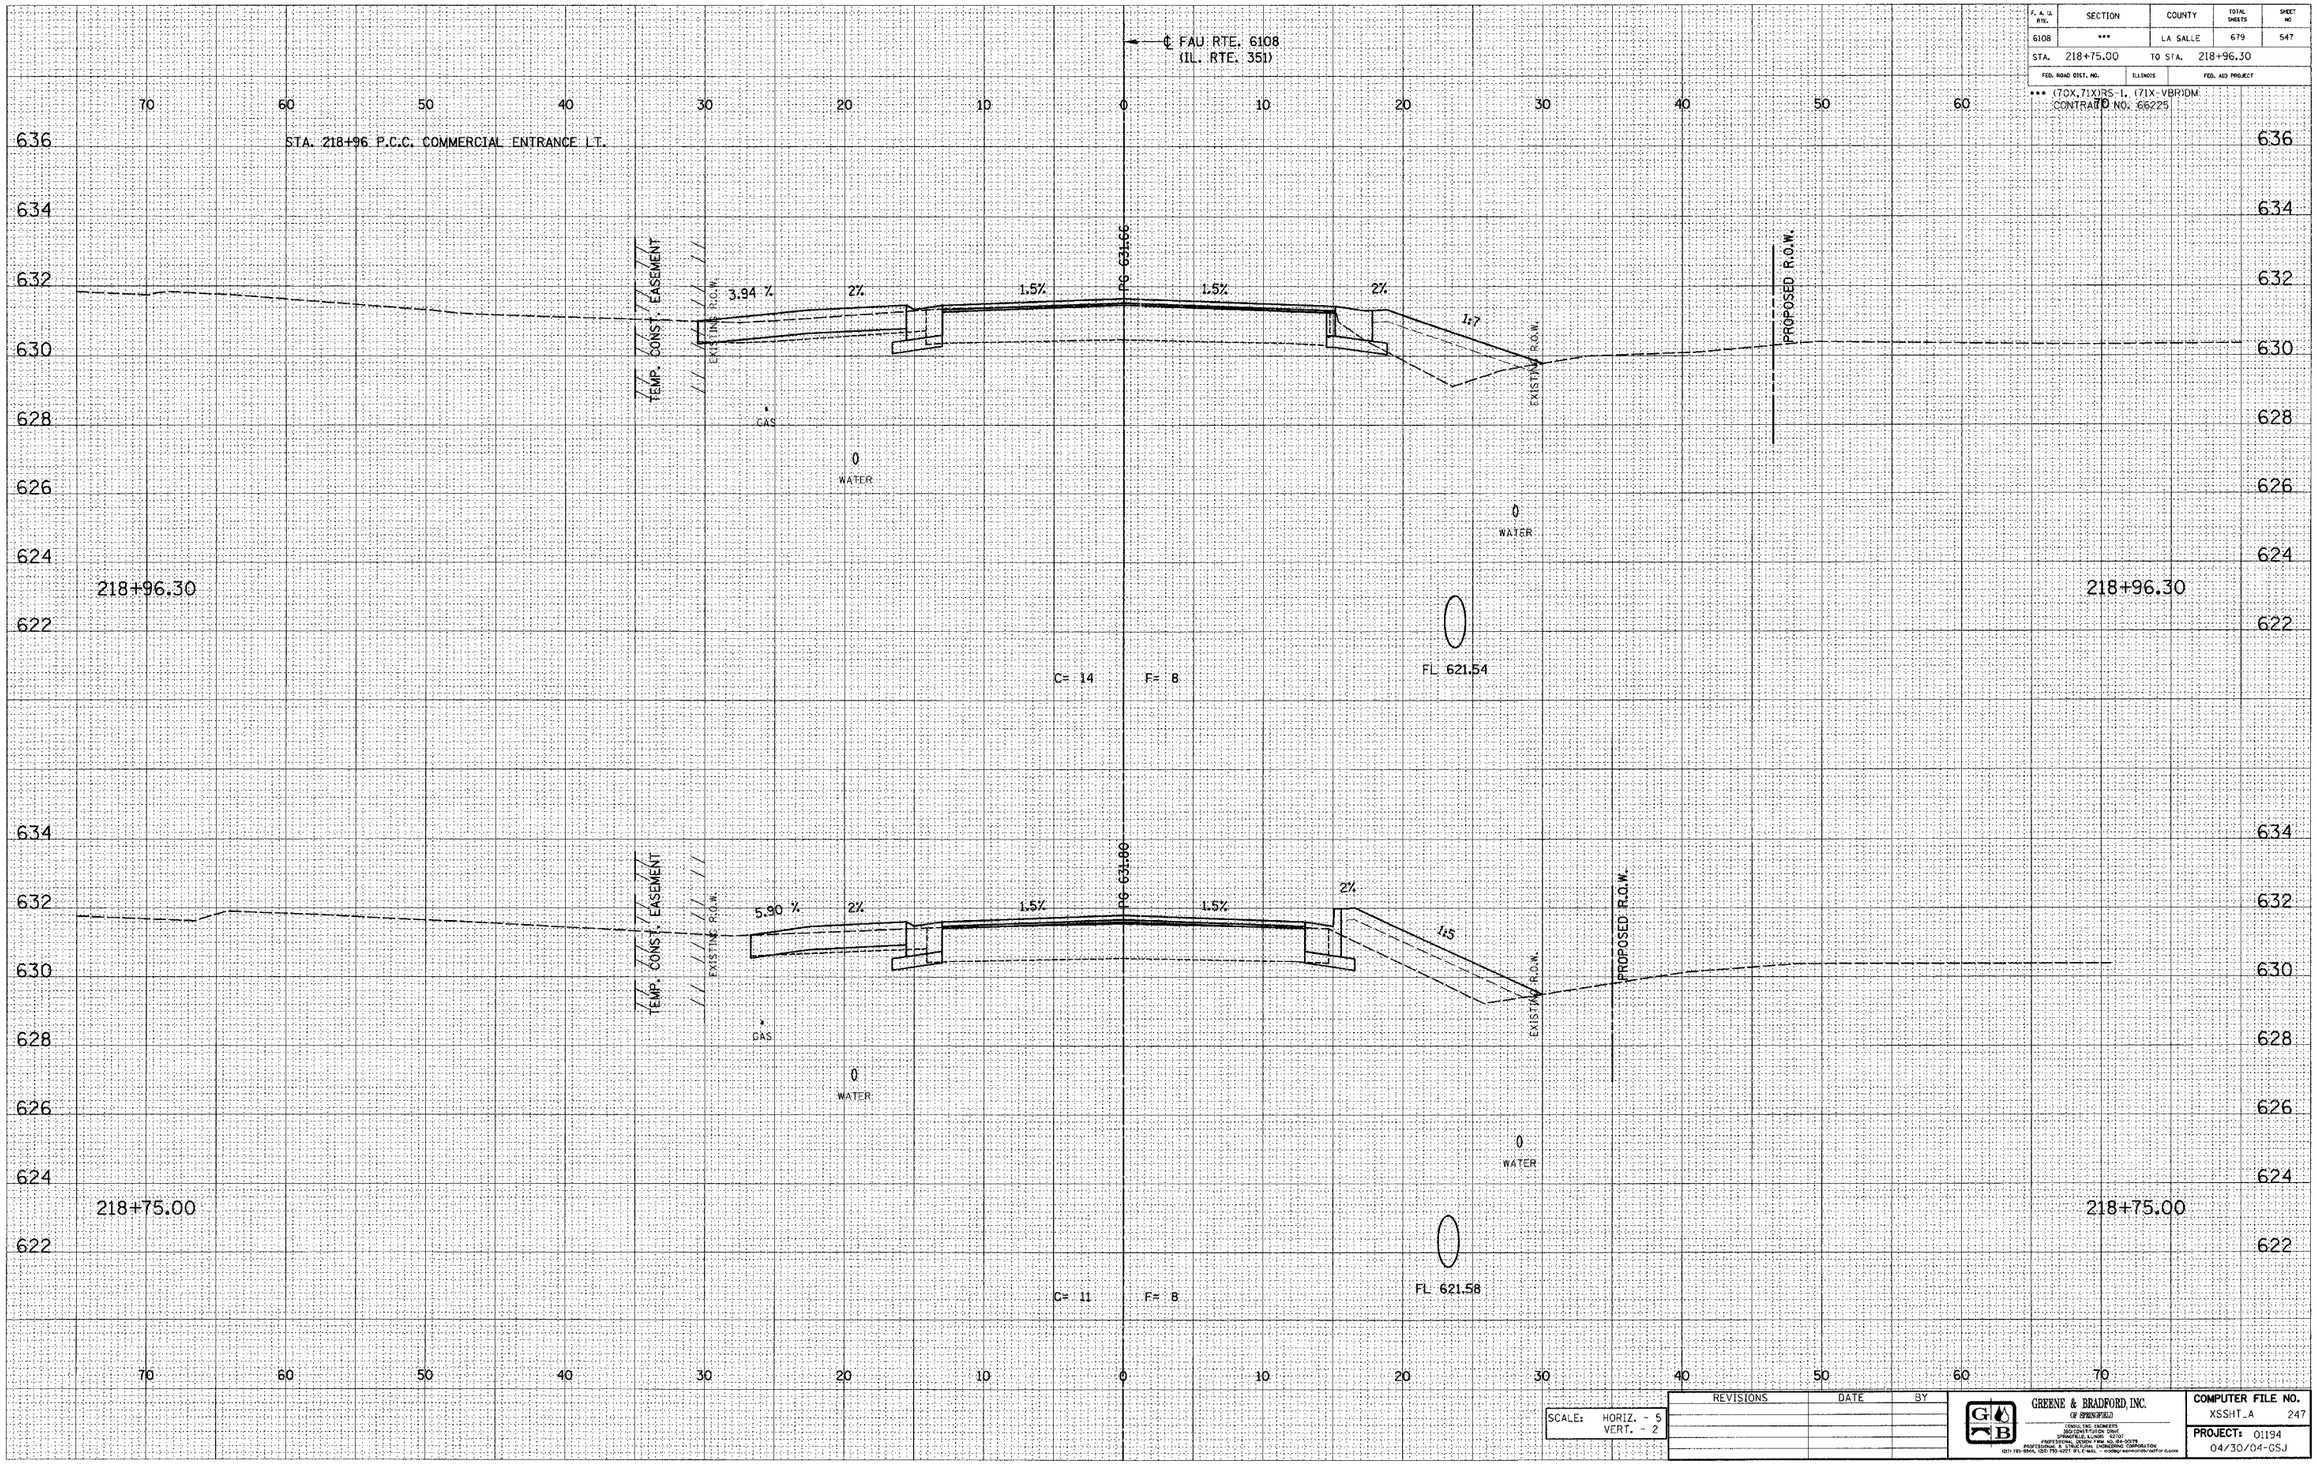

SCALE:	HORIZ. - 5
	VERT. - 2

REVISIONS	DATE	BY

GREENE & BRADFORD, INC.
OF SPRINGFIELD
CIVIL ENGINEERS
SOLICITATION DRIVE
SPRINGFIELD, ILLINOIS 62707
PROFESSIONAL & CONSTRUCTION ENGINEERING CORPORATION

COMPUTER FILE NO.	
XSSHT_A	247
PROJECT: 01194	
04/30/04-GSJ	

E-XSEC 1:1 8/25/98

FAU RTE. 6108 (IL. RTE. 351) LA SALLE CO.

\\SOUTH P28\Tvssht\xsht_pw.dgn 1/27/2005 3:54:28 PM bsr - gregj