DESIGN		
INT.	DATE	REASON

FINAL SURVEY	BY	DATE
NOTE BOOK		
NO.		
SURVEYED		
PLOTTED		
SCALE		
AREAS		
AREAS CHECKED		

PLOTS & CHECKS			
INT.	DATE	NO.	REASON

ORIGINAL SURVEY	BY	DATE
NOTE BOOK		
NO.		
SURVEYED		
PLOTTED		
SCALE		
AREAS		
AREAS CHECKED		

CHECKS		
INT.	DATE	REASON

F. A. ILL RTE.	SECTION	COUNTY	TOTAL SHEETS	SHEET NO
6108	***	LA SALLE	679	549
STA. 219+34.80	TO STA. 219+50.00			
FED. ROAD DIST. NO.	ILLINOIS	FED. AID PROJECT		

*** (70X,71X)RS-1, (71X-VBR)DM
CONTRACT NO. 66225

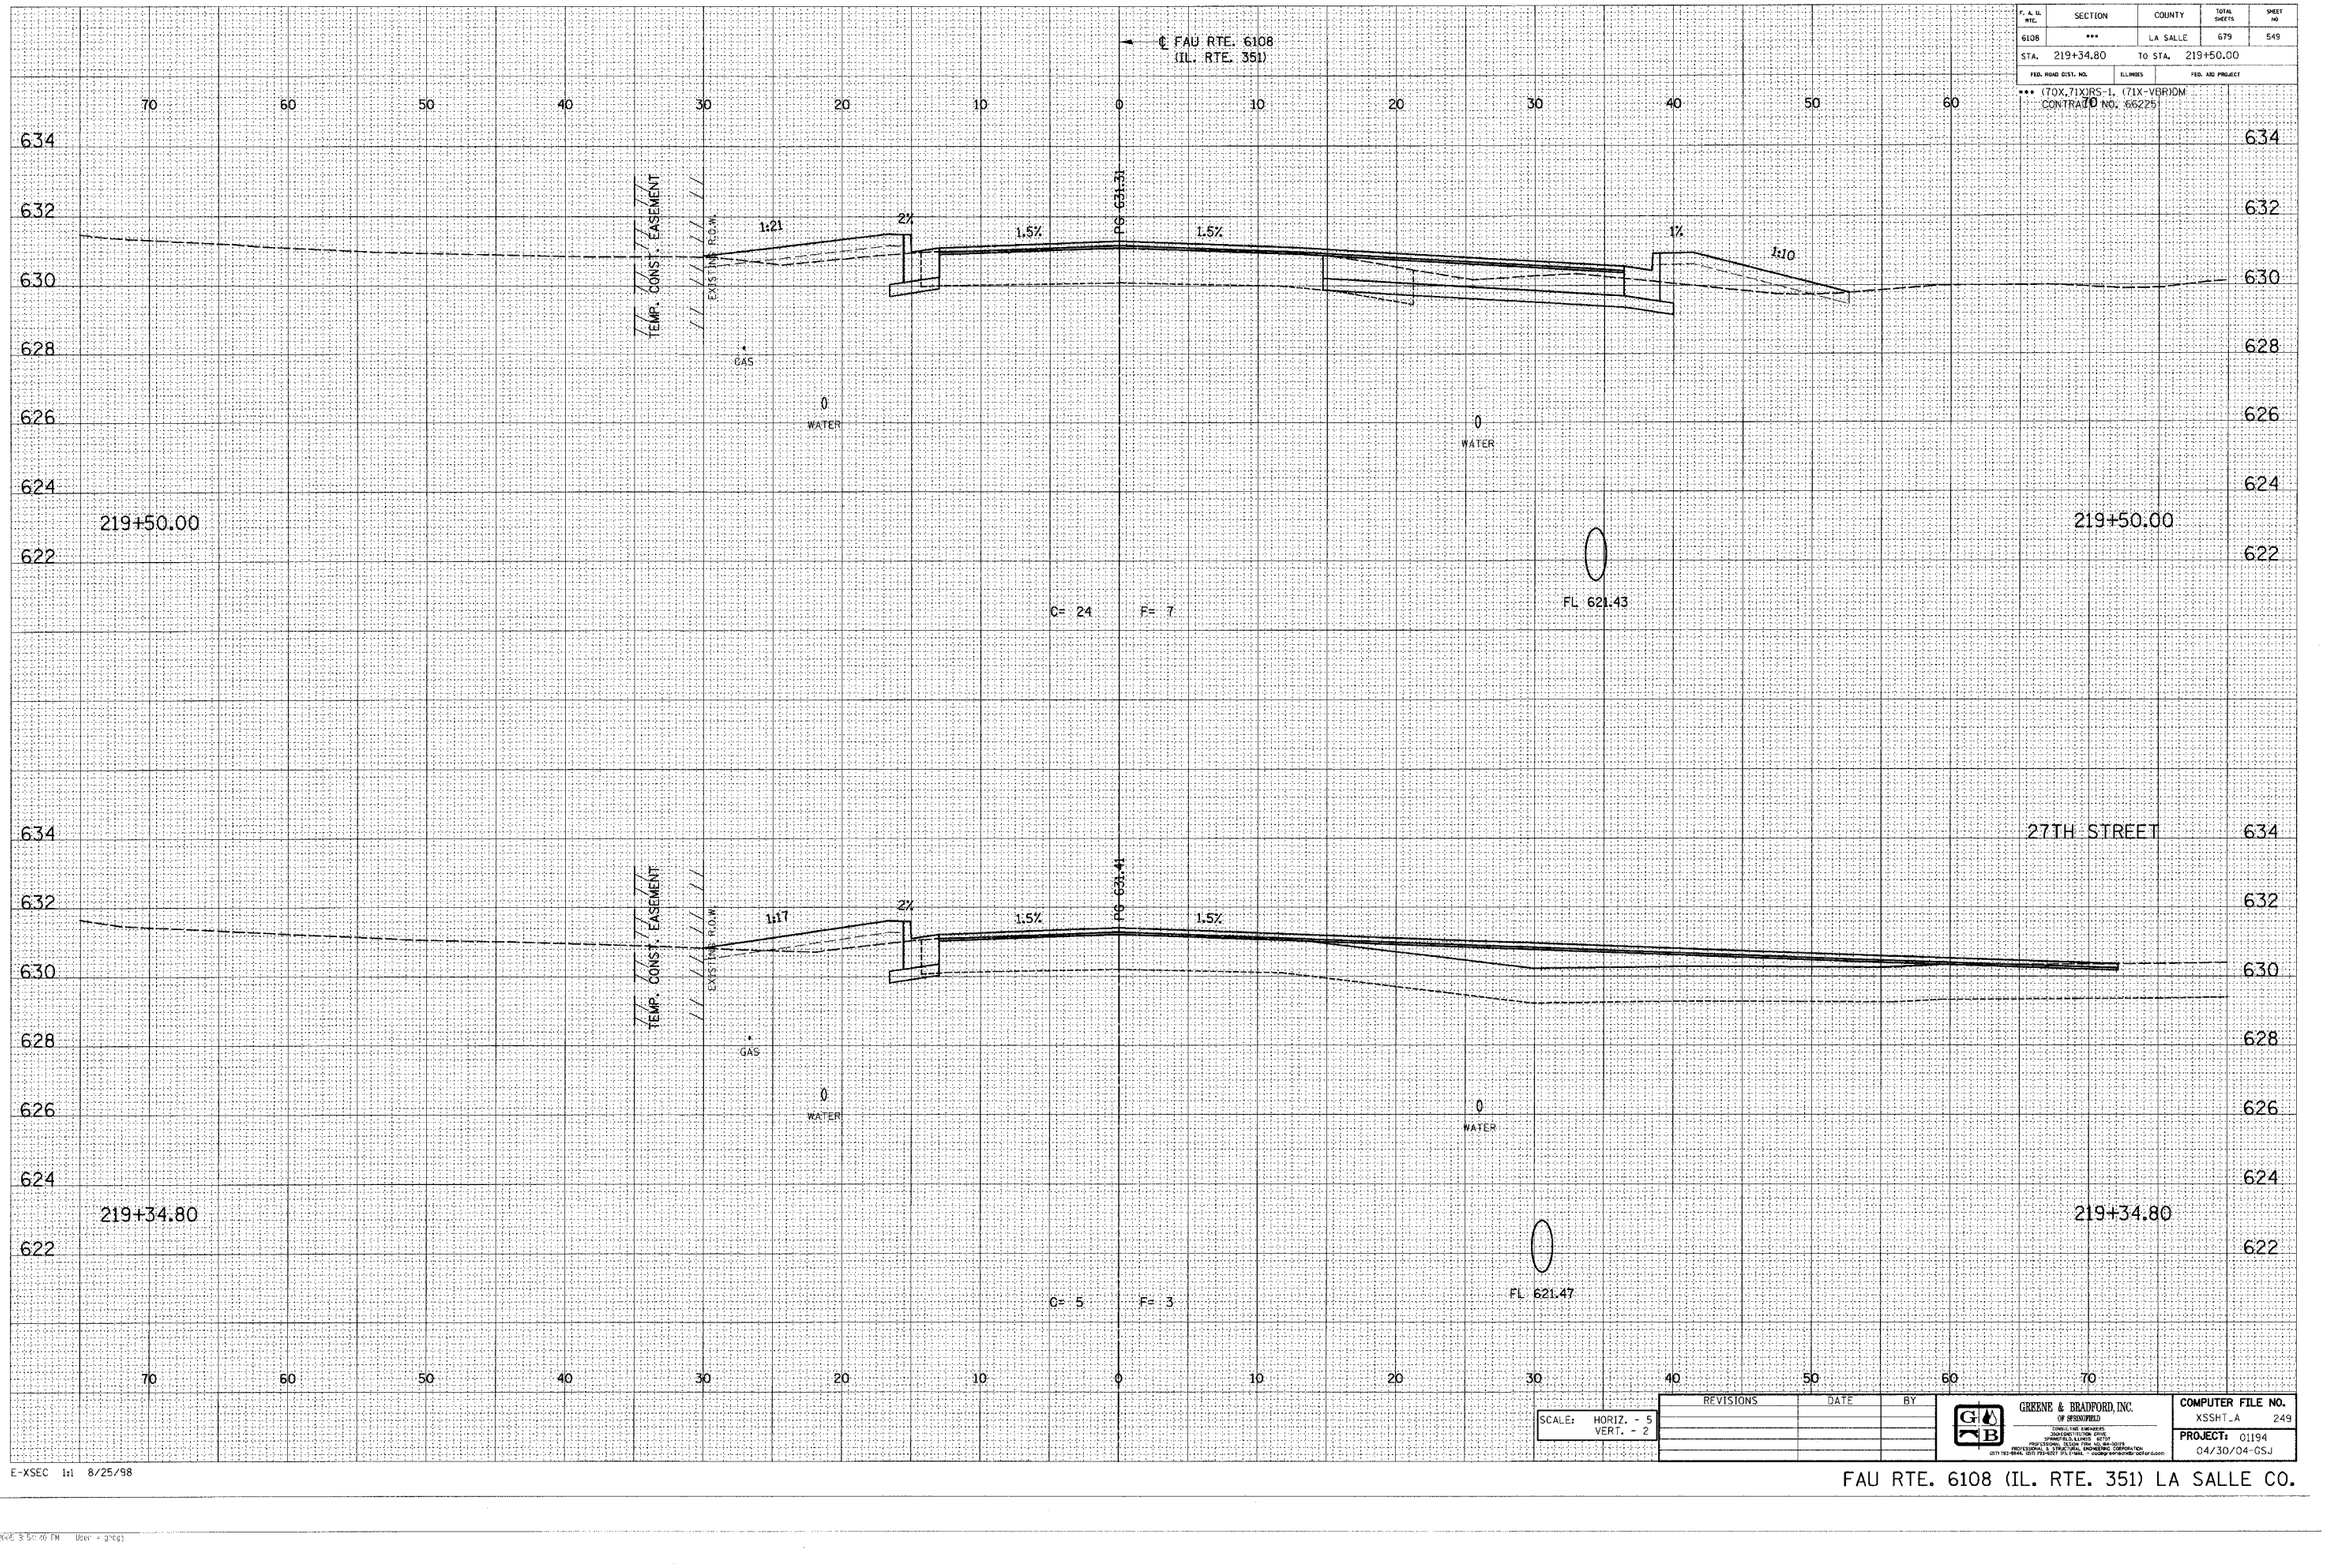

REVISIONS	DATE	BY

SCALE: HORIZ. - 5
VERT. - 2

GREENE & BRADFORD, INC.
OF SPRINGFIELD
CONSULTING ENGINEERS
2609 STEVENS CREEK BLVD.
SPRINGFIELD, ILLINOIS 62707
PROFESSIONAL DESIGN FIRM 184-001218
PROFESSIONAL SURVEYING CORPORATION
(217) 787-8844, (217) 793-3227 (FAX), e-mail: mailbox@greene-bradford.com

COMPUTER FILE NO.
XSSHT_A 249
PROJECT: 01194
04/30/04-CSJ

E-XSEC 1:1 8/25/98

FAU RTE. 6108 (IL. RTE. 351) LA SALLE CO.

D:\01194\Plan\xssht2513_xsc.dgn 1/27/2005 3:50:00 PM User = greg