DESIGN		
INT.	DATE	REASON

FINAL SURVEY	DATE
NOTE BOOK	BY
NO.	SURVEYED
	PLOTTED
	TEMPLATE
	AREAS
	AREAS CHECKED

PLOTS & CHECKS			
INT.	DATE	NO.	REASON

ORIGINAL SURVEY	DATE
NOTE BOOK	BY
NO.	SURVEYED
	PLOTTED
	TEMPLATE
	AREAS
	AREAS CHECKED

CHECKS		
INT.	DATE	REASON

F. A. L. RTE.	SECTION	COUNTY	TOTAL SHEETS	SHEET NO
6108	***	LA SALLE	679	550
STA. 219+75.00	TO STA. 220+00.00			
FED. ROAD DIST. NO.	ILLINOIS	FED. AID PROJECT		

*** (70X,71X)RS-1, (71X-VBR)DM
CONTRACT NO. 66225

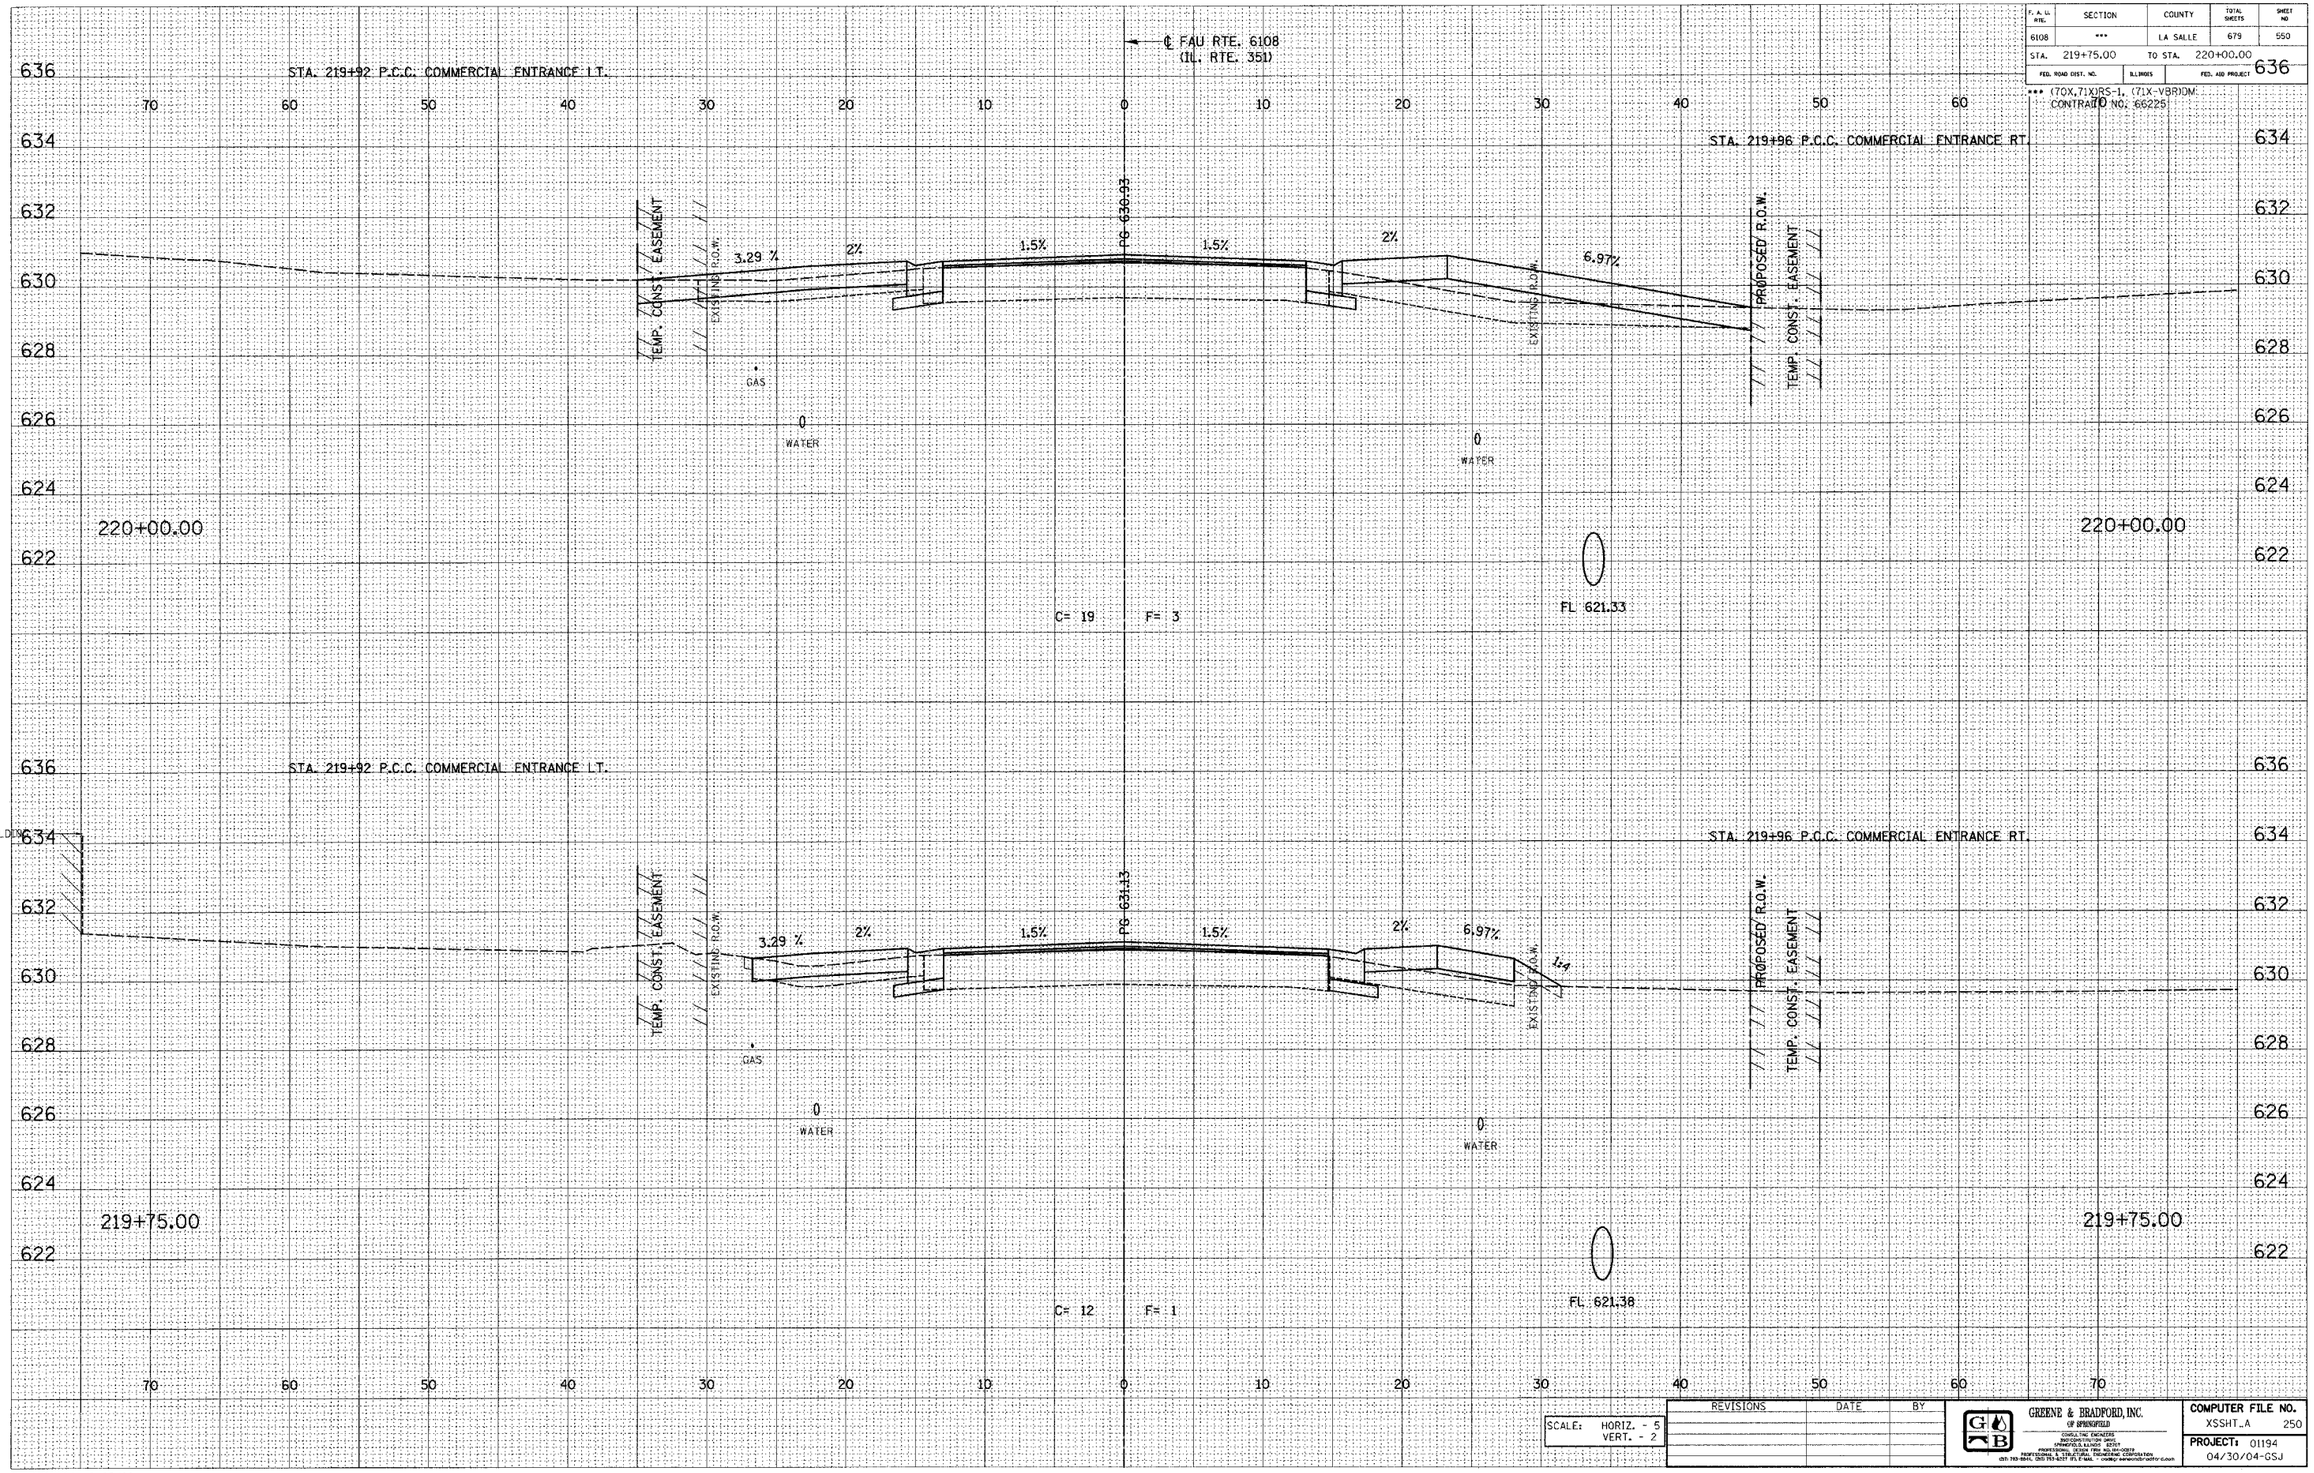

EXISTING BUILDING

REVISIONS	DATE	BY

SCALE: HORIZ. - 5
VERT. - 2

GREENE & BRADFORD, INC.
OF SPRINGFIELD
CONSULTING ENGINEERS
300 CONSTITUTION DRIVE
SPRINGFIELD, ILLINOIS 62707
PROFESSIONAL DESIGN FIRM 184.003819
PROFESSIONAL DESIGN FIRM: THE GREENE CORPORATION
(217) 793-3941, (217) 793-3277 FX E-MAIL - cadd@greenebradford.com

COMPUTER FILE NO.	
XSSHT_A	250
PROJECT: 01194	
04/30/04-GSJ	

E-XSEC 1:1 8/25/98

FAU RTE. 6108 (IL. RTE. 351) LA SALLE CO.

\\GJOB FART\xsshts35ie_new.dgn 1/27/2005 3:54:40 PM User = gregj