DESIGN		
INT.	DATE	REASON

FINAL SURVEY	BY	DATE
SURVEYED		
PLOTTED		
NOTE BOOK	SCALE	
NO.	AREAS CHECKED	

PLOTS & CHECKS			
INT.	DATE	NO.	REASON

ORIGINAL SURVEY	BY	DATE
SURVEYED		
PLOTTED		
NOTE BOOK	SCALE	
NO.	AREAS CHECKED	

CHECKS		
INT.	DATE	REASON

F. A. U. RTE.	SECTION	COUNTY	TOTAL SHEETS	SHEET NO.
6108	***	LA SALLE	679	561
STA. 224+75.00		TO STA. 225+00.00		
FED. ROAD DIST. NO.	ILLINOIS	FED. AID PROJECT		

*** (70X,71X)RS-1, (71X-VBRIDM
CONTRACT NO. 66225

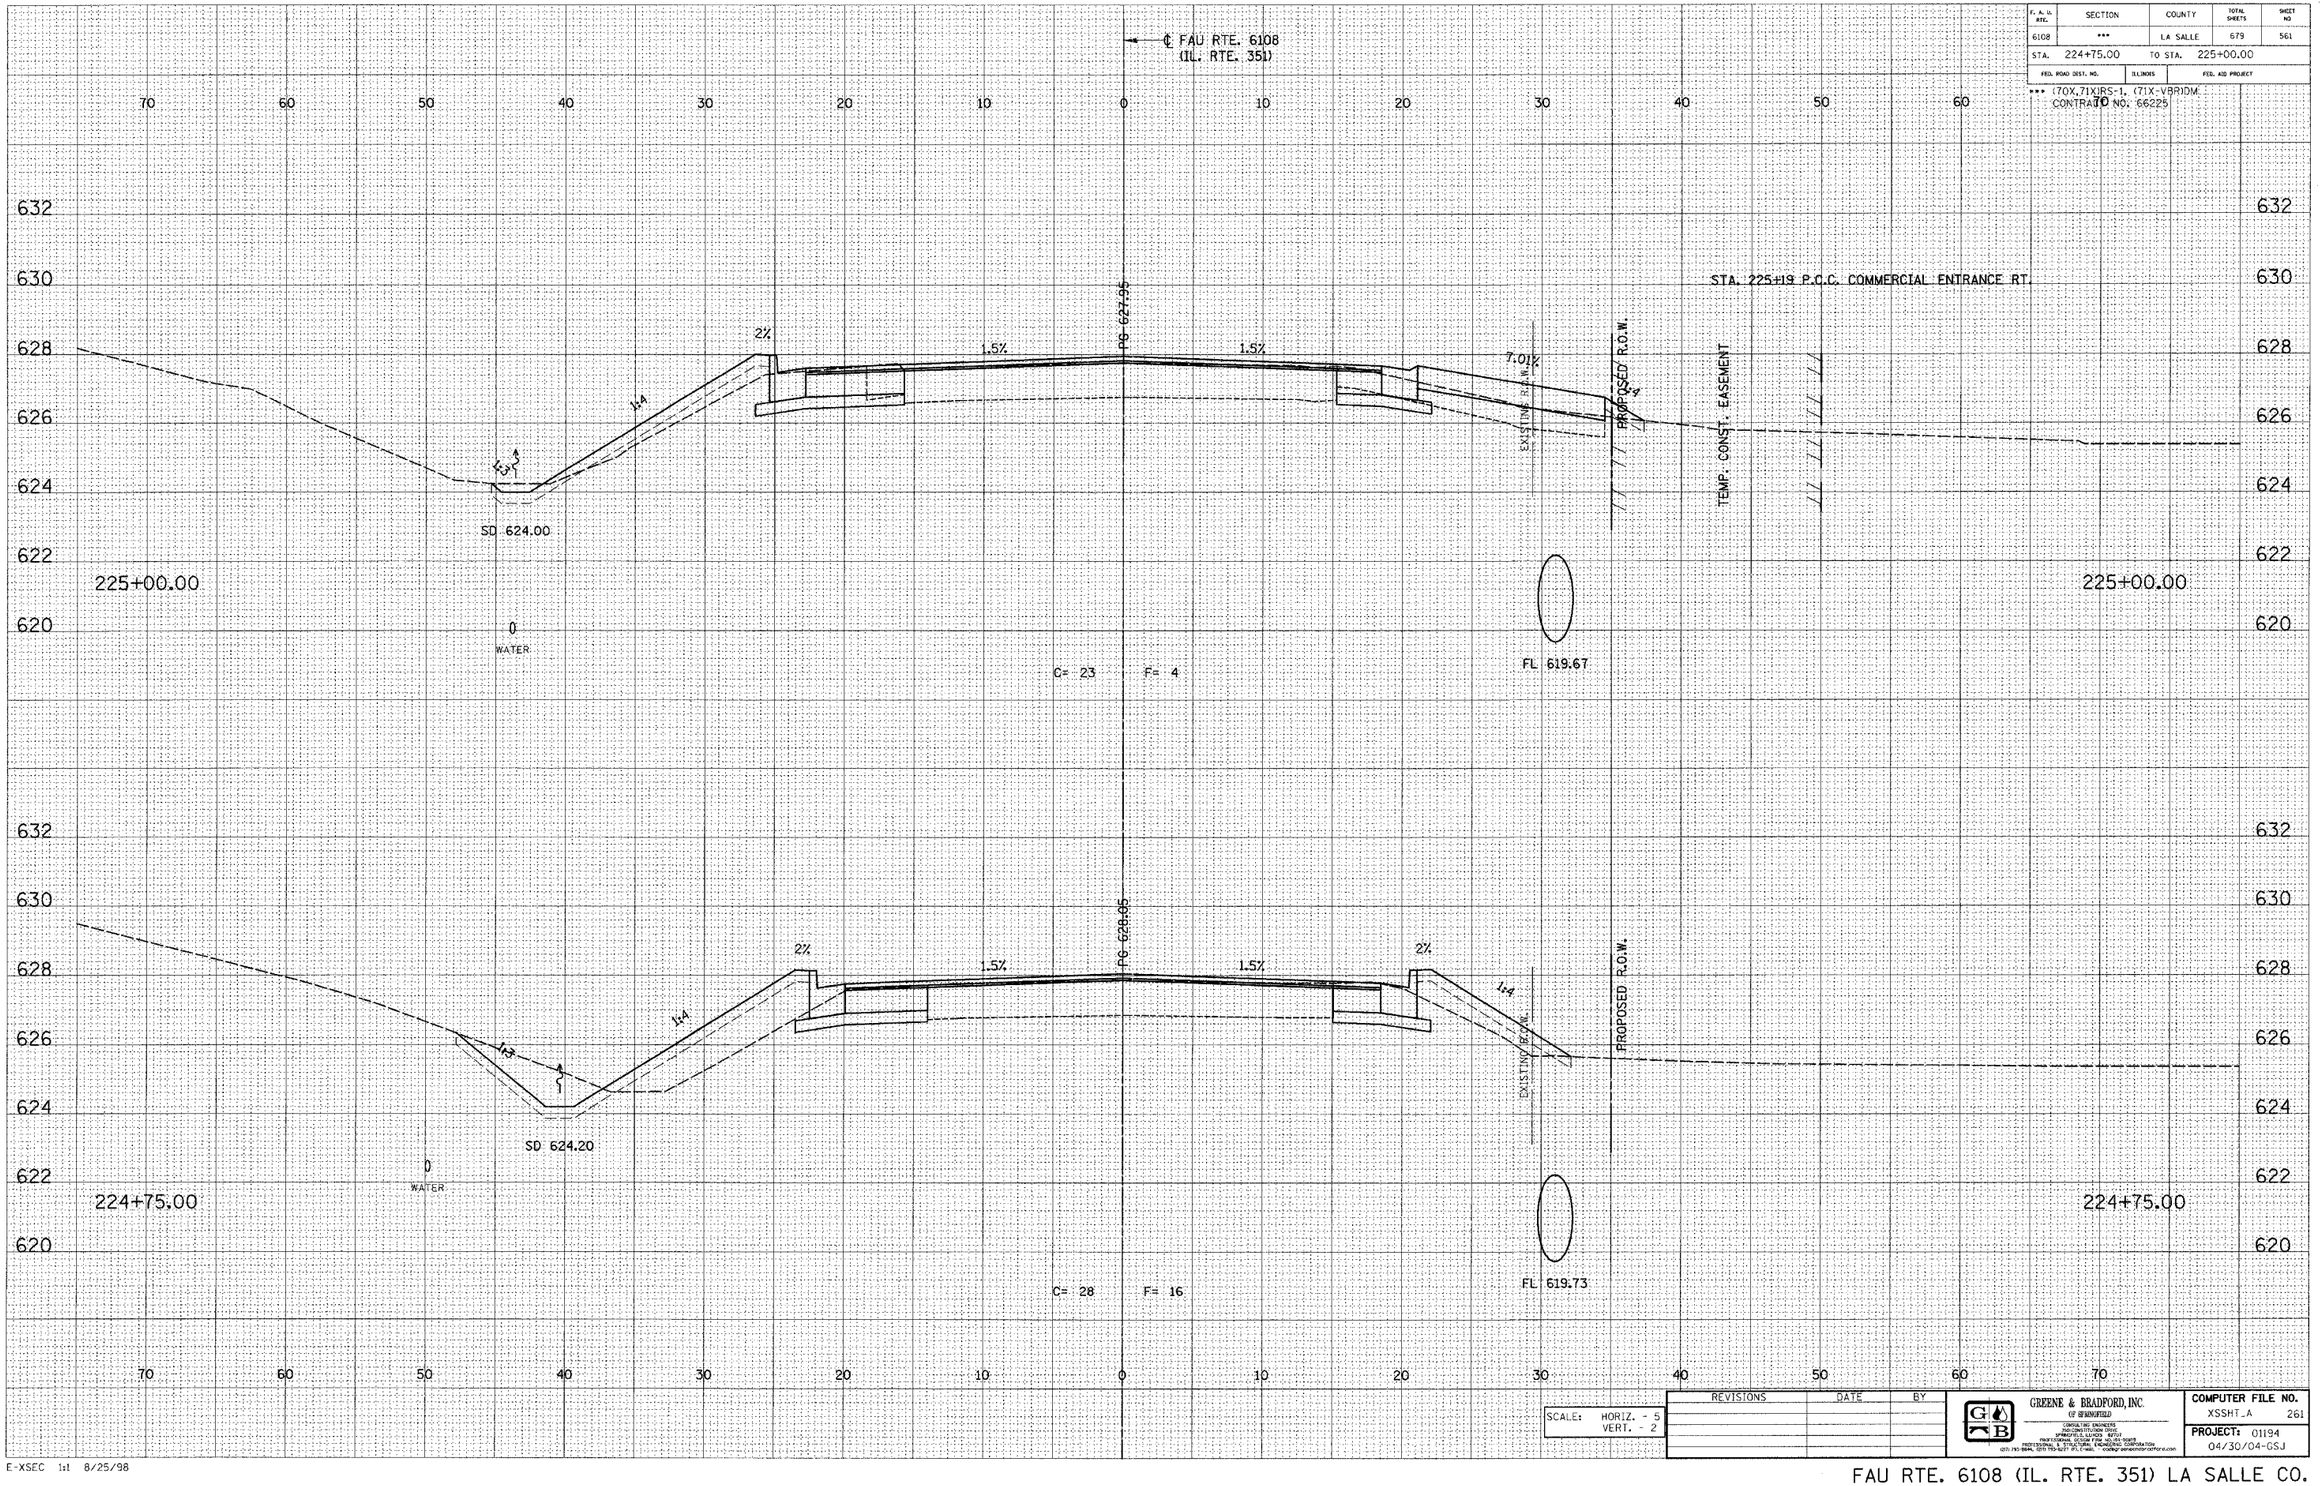

REVISIONS	DATE	BY

SCALE: HORIZ. - 5
VERT. - 2

GREENE & BRADFORD, INC.
OF SPRINGFIELD
CONSULTING ENGINEERS
INDUSTRIAL DEVELOPMENT
PROFESSIONAL & STRUCTURAL ENGINEERING CORPORATION
(217) 793-3944, (217) 753-5277 (FAX) e-mail: vcooley@greenebradford.com

COMPUTER FILE NO.
XSSHT_A 261

PROJECT: 01194
04/30/04-GSJ

E-XSEC 1:1 8/25/98

FAU RTE. 6108 (IL. RTE. 351) LA SALLE CO.

...\SHEETS\XSSHT_A.dgn 15-Jun-2004 4:52:26 PM User = greg