DESIGN		
INT.	DATE	REASON

FINAL SURVEY	BY	DATE
NOTE BOOK		
NO.		
SURVEYED		
PLOTTED		
TEMPLATE		
ISSUED		
AREAS CHECKED		

PLOTS & CHECKS			
INT.	DATE	NO.	REASON

ORIGINAL SURVEY	BY	DATE
NOTE BOOK		
NO.		
SURVEYED		
PLOTTED		
TEMPLATE		
ISSUED		
AREAS CHECKED		

CHECKS		
INT.	DATE	REASON

F.A. RTE.	SECTION	COUNTY	TOTAL SHEETS	SHEET NO
6108	***	LA SALLE	679	570
STA. 227+75.00	TO STA. x*2			
FED. ROAD DIST. NO.	ILLINOIS	FED. AID PROJECT		

*** (70X,71X)RS-1, (71X-VBR)DM
CONTRACT NO. 66224

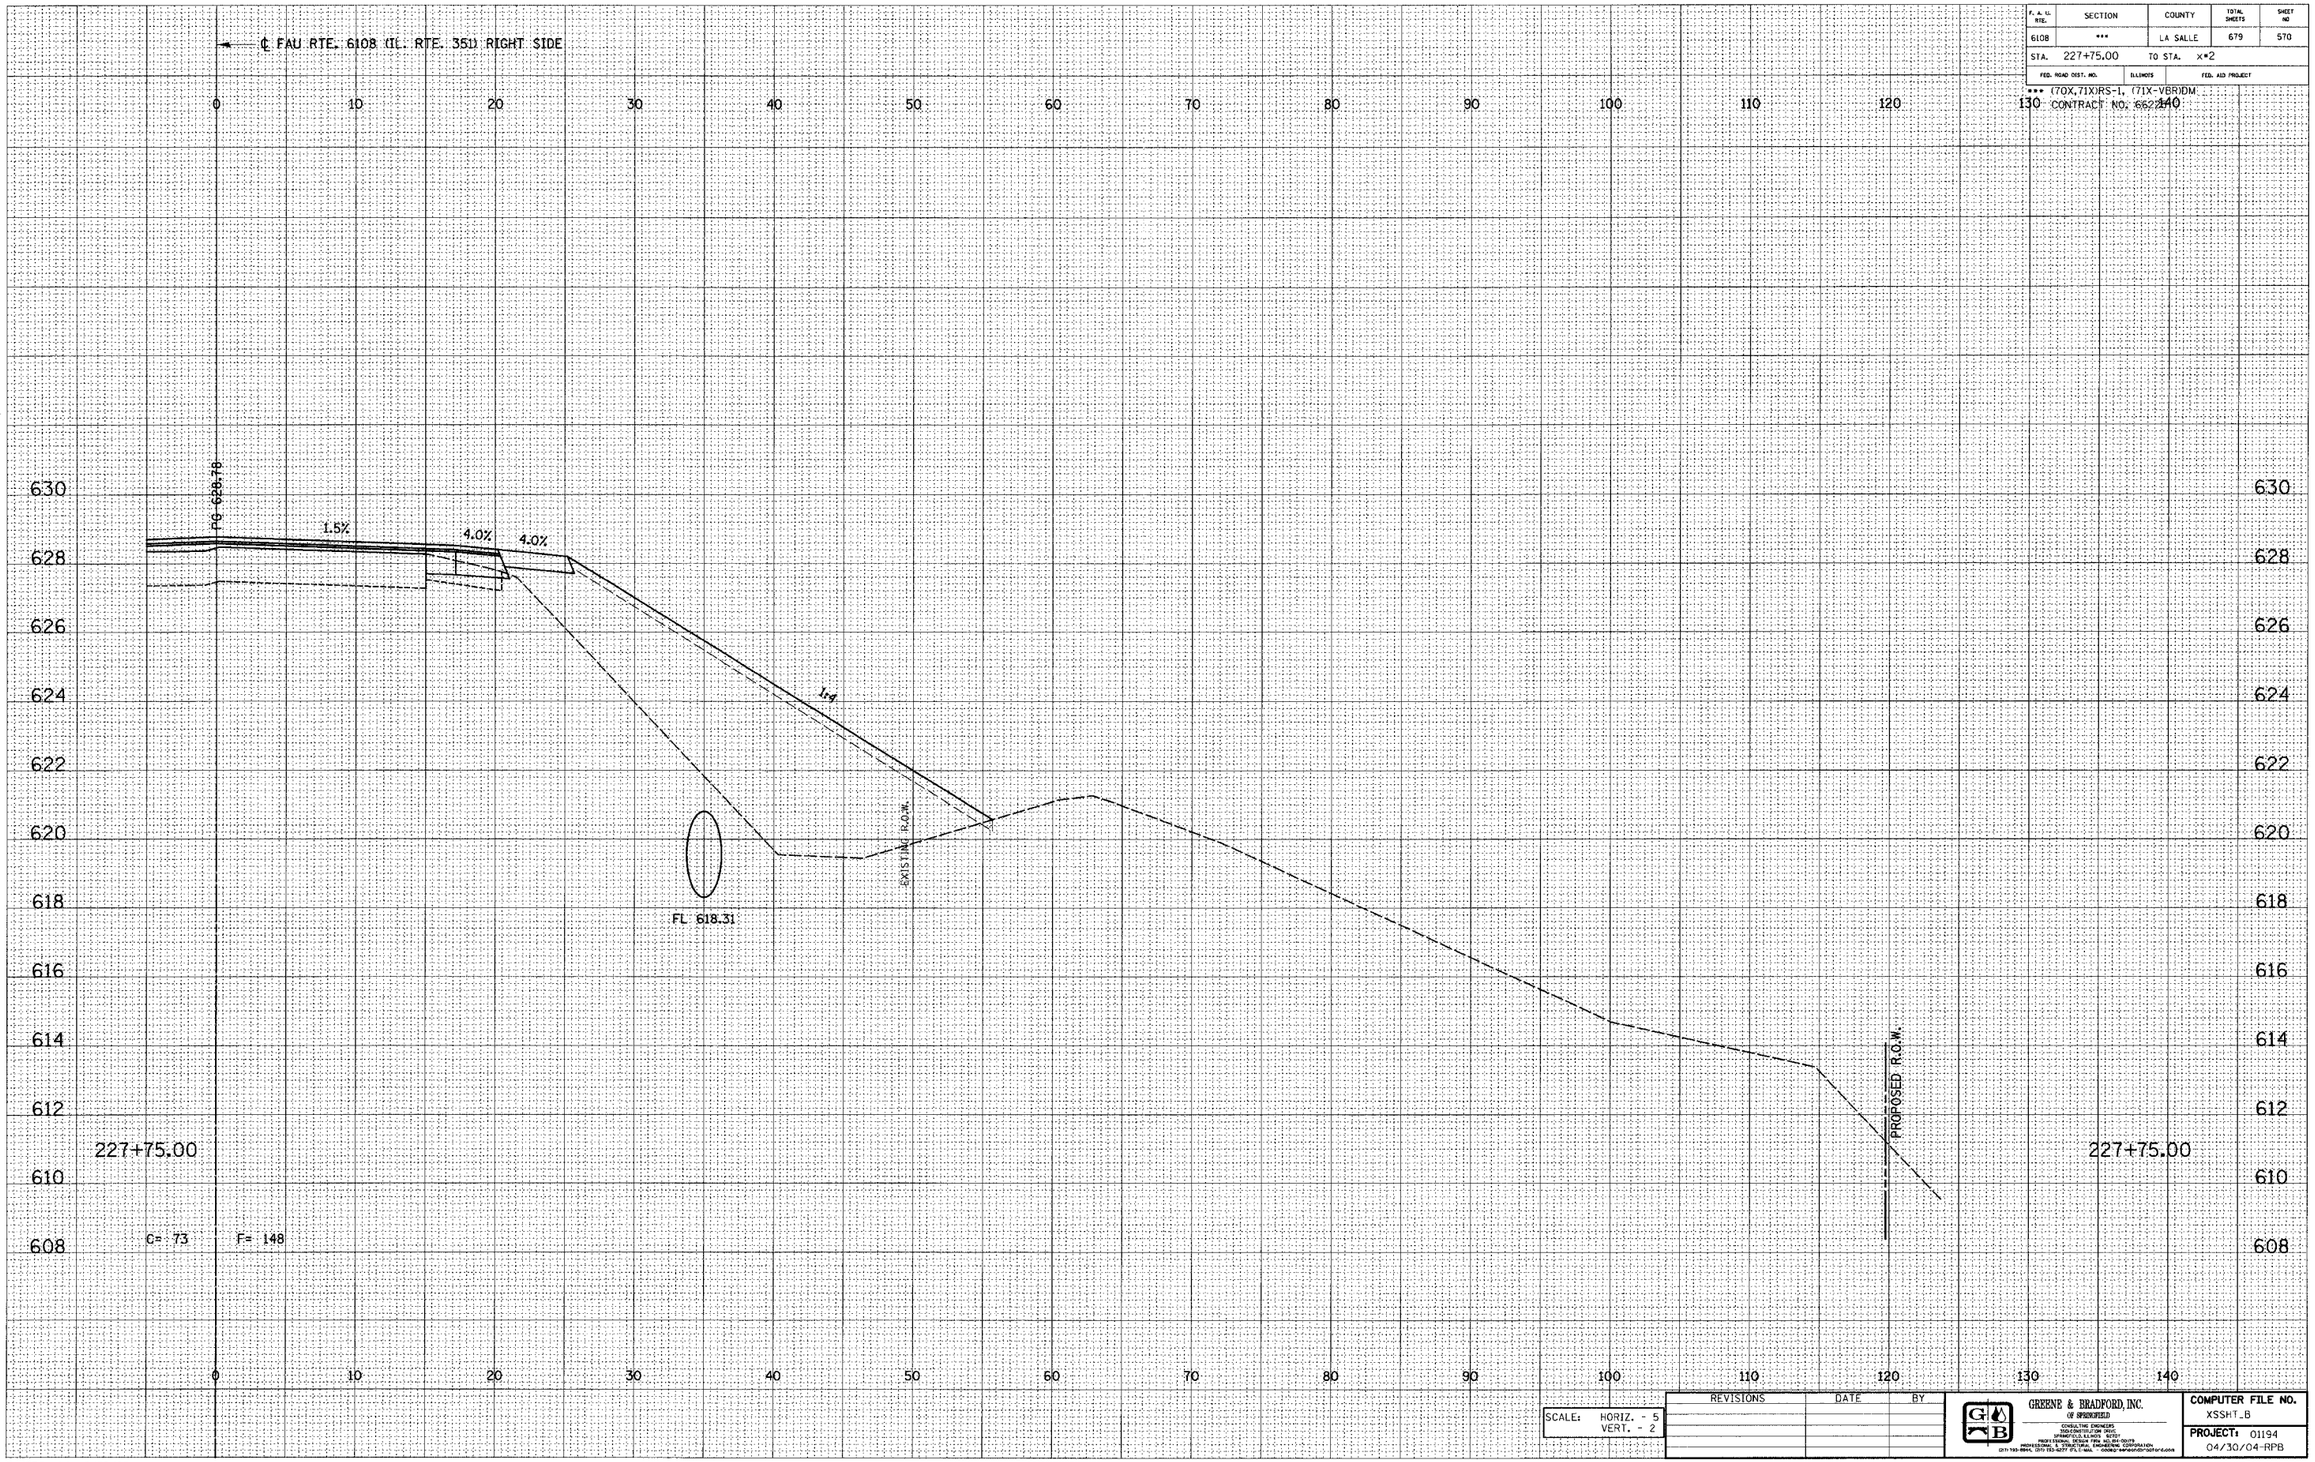

E-XSEC 1:1 8/25/98

SCALE: HORIZ. - 5
VERT. - 2

REVISIONS	DATE	BY

GREENE & BRADFORD, INC.
OF SPRINGFIELD
CONSULTING ENGINEERS
CORPORATION OR NOT
SPRINGFIELD, ILLINOIS 62707
PROFESSIONAL DESIGN FIRM, ILLINOIS ROUTE
PROFESSIONAL & STRUCTURAL ENGINEERING CORPORATION
(217) 793-3900, (217) 753-4277 (FAX), (800) 747-GREENE (4733)

COMPUTER FILE NO.
XSSHT_B

PROJECT: 01194
04/30/04-RPB

FAU RTE. 6108 (IL. RTE. 351) LA SALLE CO.

\\sdlfr port\xssht3610.dgn 12/2/2004 8:08:58 PM User - group