DESIGN		
INT.	DATE	REASON

FINAL SURVEY		DATE
NOTE BOOK	SURVEYED	
NO.	PLOTTED	
	TEMPLATE	
	AREAS	
	AREAS CHECKED	
	BY	

PLOTS & CHECKS			
INT.	DATE	NO.	REASON

ORIGINAL SURVEY		DATE
NOTE BOOK	SURVEYED	
NO.	PLOTTED	
	TEMPLATE	
	AREAS	
	AREAS CHECKED	
	BY	

CHECKS		
INT.	DATE	REASON

F. A. Rte.	SECTION	COUNTY	TOTAL SHEETS	SHEET NO
6108	***	LA SALLE	679	585
STA. 229+50.00		TO STA. x*2		
FED. ROAD DIST. NO.	ILLINOIS	FED. AID PROJECT		

*** (70X,71X)RS-1, (71X-VBR)DM
CONTRACT NO. 61225

℄ FAU RTE. 6108 (IL. RTE. 351) LEFT SIDE

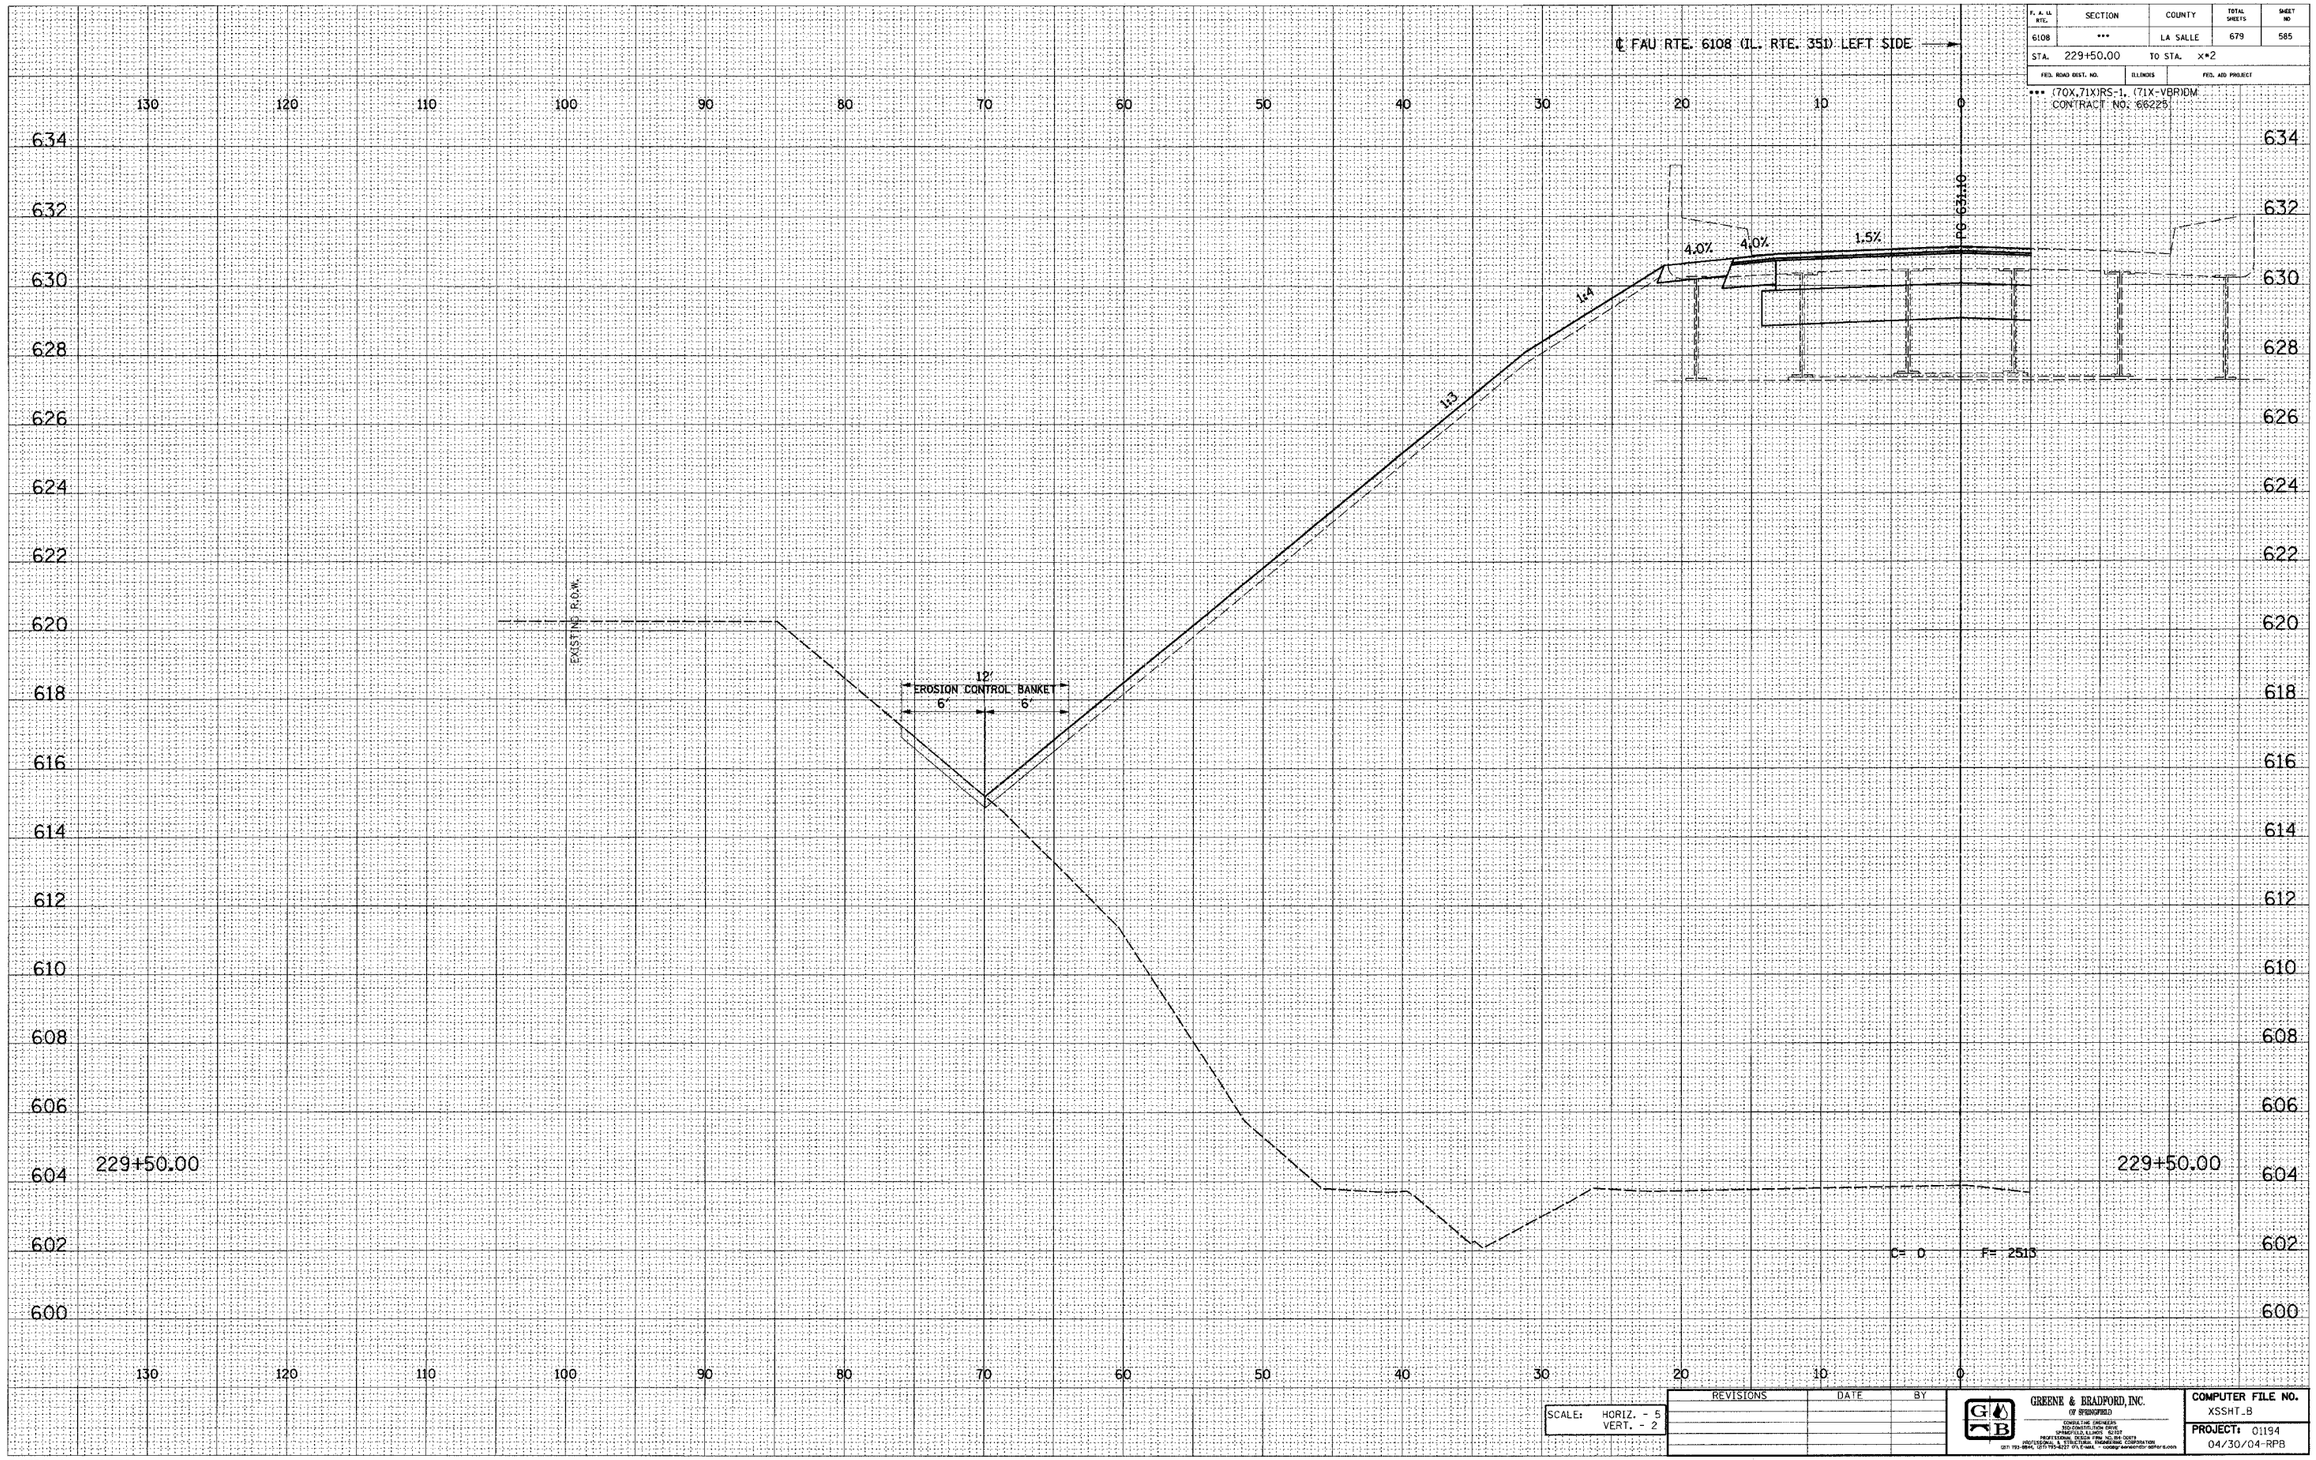

SCALE: HORIZ. - 5
VERT. - 2

REVISIONS	DATE	BY

GREENE & BRADFORD, INC.
OF SPRINGFIELD
CONSULTING ENGINEERS
SURVEYING & LAND PLANNERS
SPRINGFIELD, ILLINOIS 62707
PROFESSIONAL DESIGN FIRM NO. 184.001070
PROFESSIONAL & STRUCTURAL ENGINEERING CORPORATION
(217) 793-3944, (217) 793-4221 (FAX) E-MAIL - rooney@greenebrad.com

COMPUTER FILE NO.
XSSHT_B

PROJECT: 01194
04/30/04-RPB

E-XSEC 1:1 8/25/98

FAU RTE. 6108 (IL. RTE. 351) LA SALLE CO.

\sourc per:\xssht351b.dgn 12/2/2004 3:06:53 PM Jser = jmeg