DESIGN		
INT.	DATE	REASON

FINAL SURVEY	BY	DATE
NOTE BOOK	SURVEYED	
NO.	PLOTTED	
	TEMPLATE	
	AREAS	
	AREAS CHECKED	

PLOTS & CHECKS			
INT.	DATE	NO.	REASON

ORIGINAL SURVEY	BY	DATE
NOTE BOOK	SURVEYED	
NO.	PLOTTED	
	TEMPLATE	
	AREAS	
	AREAS CHECKED	

CHECKS		
INT.	DATE	REASON

F. A. RTE.	SECTION	COUNTY	TOTAL SHEETS	SHEET NO
6108	***	LA SALLE	679	590
STA. 230+00.00		TO STA. x+2		
FED. ROAD DIST. NO.		ILLINOIS	FED. AID PROJECT	

*** (70X,71X)RS-1, (71X-VBR)DM
CONTRACT NO. 66234

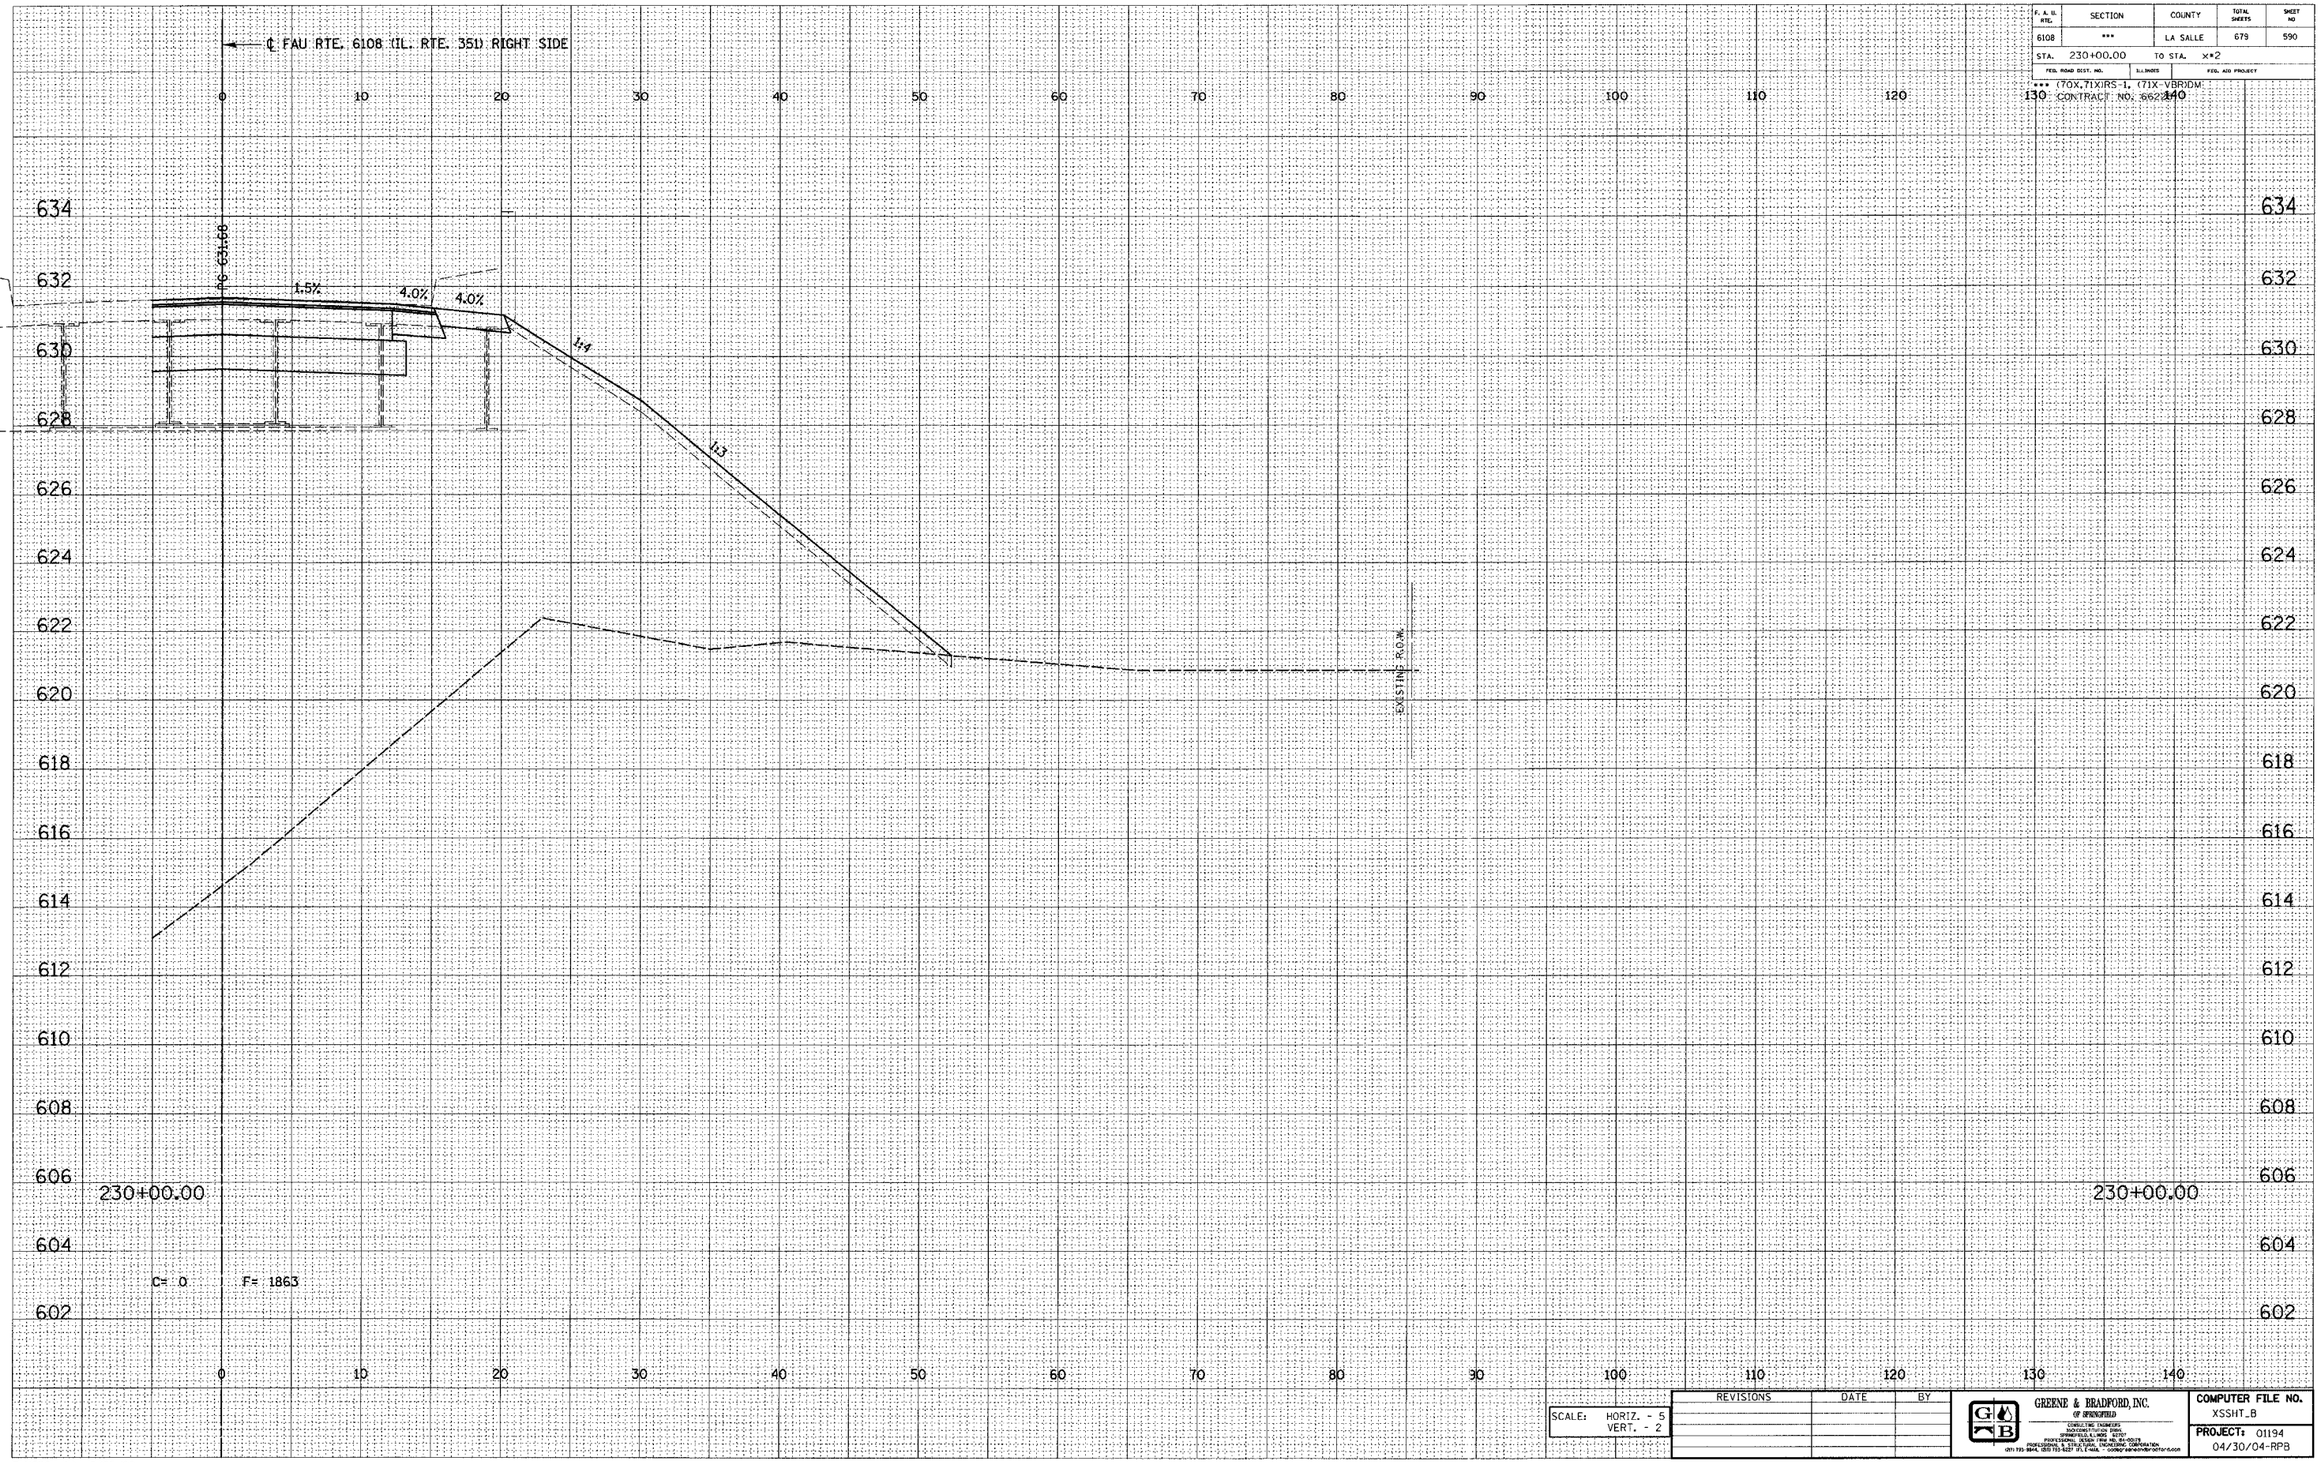

E-XSEC 1:1 8/25/98

SCALE: HORIZ. - 5
VERT. - 2

REVISIONS	DATE	BY

GREENE & BRADFORD, INC.
OF SPRINGFIELD
CONSULTING ENGINEERS
SPRINGFIELD, ILLINOIS 62707
PROFESSIONAL DESIGN FIRM 184-001278
(217) 793-3814, (800) 753-3227 (FAX) (217) 793-3815

COMPUTER FILE NO.
XSSHT_B

PROJECT: 01194
04/30/04-RPB

FAU RTE. 6108 (IL. RTE. 351) LA SALLE CO.

\South part\rssht25r5.cgn 12/27/2004 8:32:57 PM User = gregj