DESIGN		
INT.	DATE	REASON

ORIGINAL SURVEY	BY	DATE
NO.		
NOTE BOOK	SURVEYED	
PAGES	PLOTTED	
AREAS CHECKED	TEMPLATE	
	AREAS	

PLOTS & CHECKS			
INT.	DATE	NO.	REASON

FINAL SURVEY	BY	DATE
NO.		
NOTE BOOK	SURVEYED	
PAGES	PLOTTED	
AREAS CHECKED	TEMPLATE	
	AREAS	

CHECKS		
INT.	DATE	REASON

F. A. U. RTE.	SECTION	COUNTY	TOTAL SHEETS	SHEET NO.
6108	***	LA SALLE	679	609
STA. 232+50.00		TO STA. X*2		
FED. ROAD DIST. NO.	ILLINOIS	FED. AID PROJECT		

*** (70X,71XRS-1, (71X-VBRIDM.
CONTRACT NO. 66225

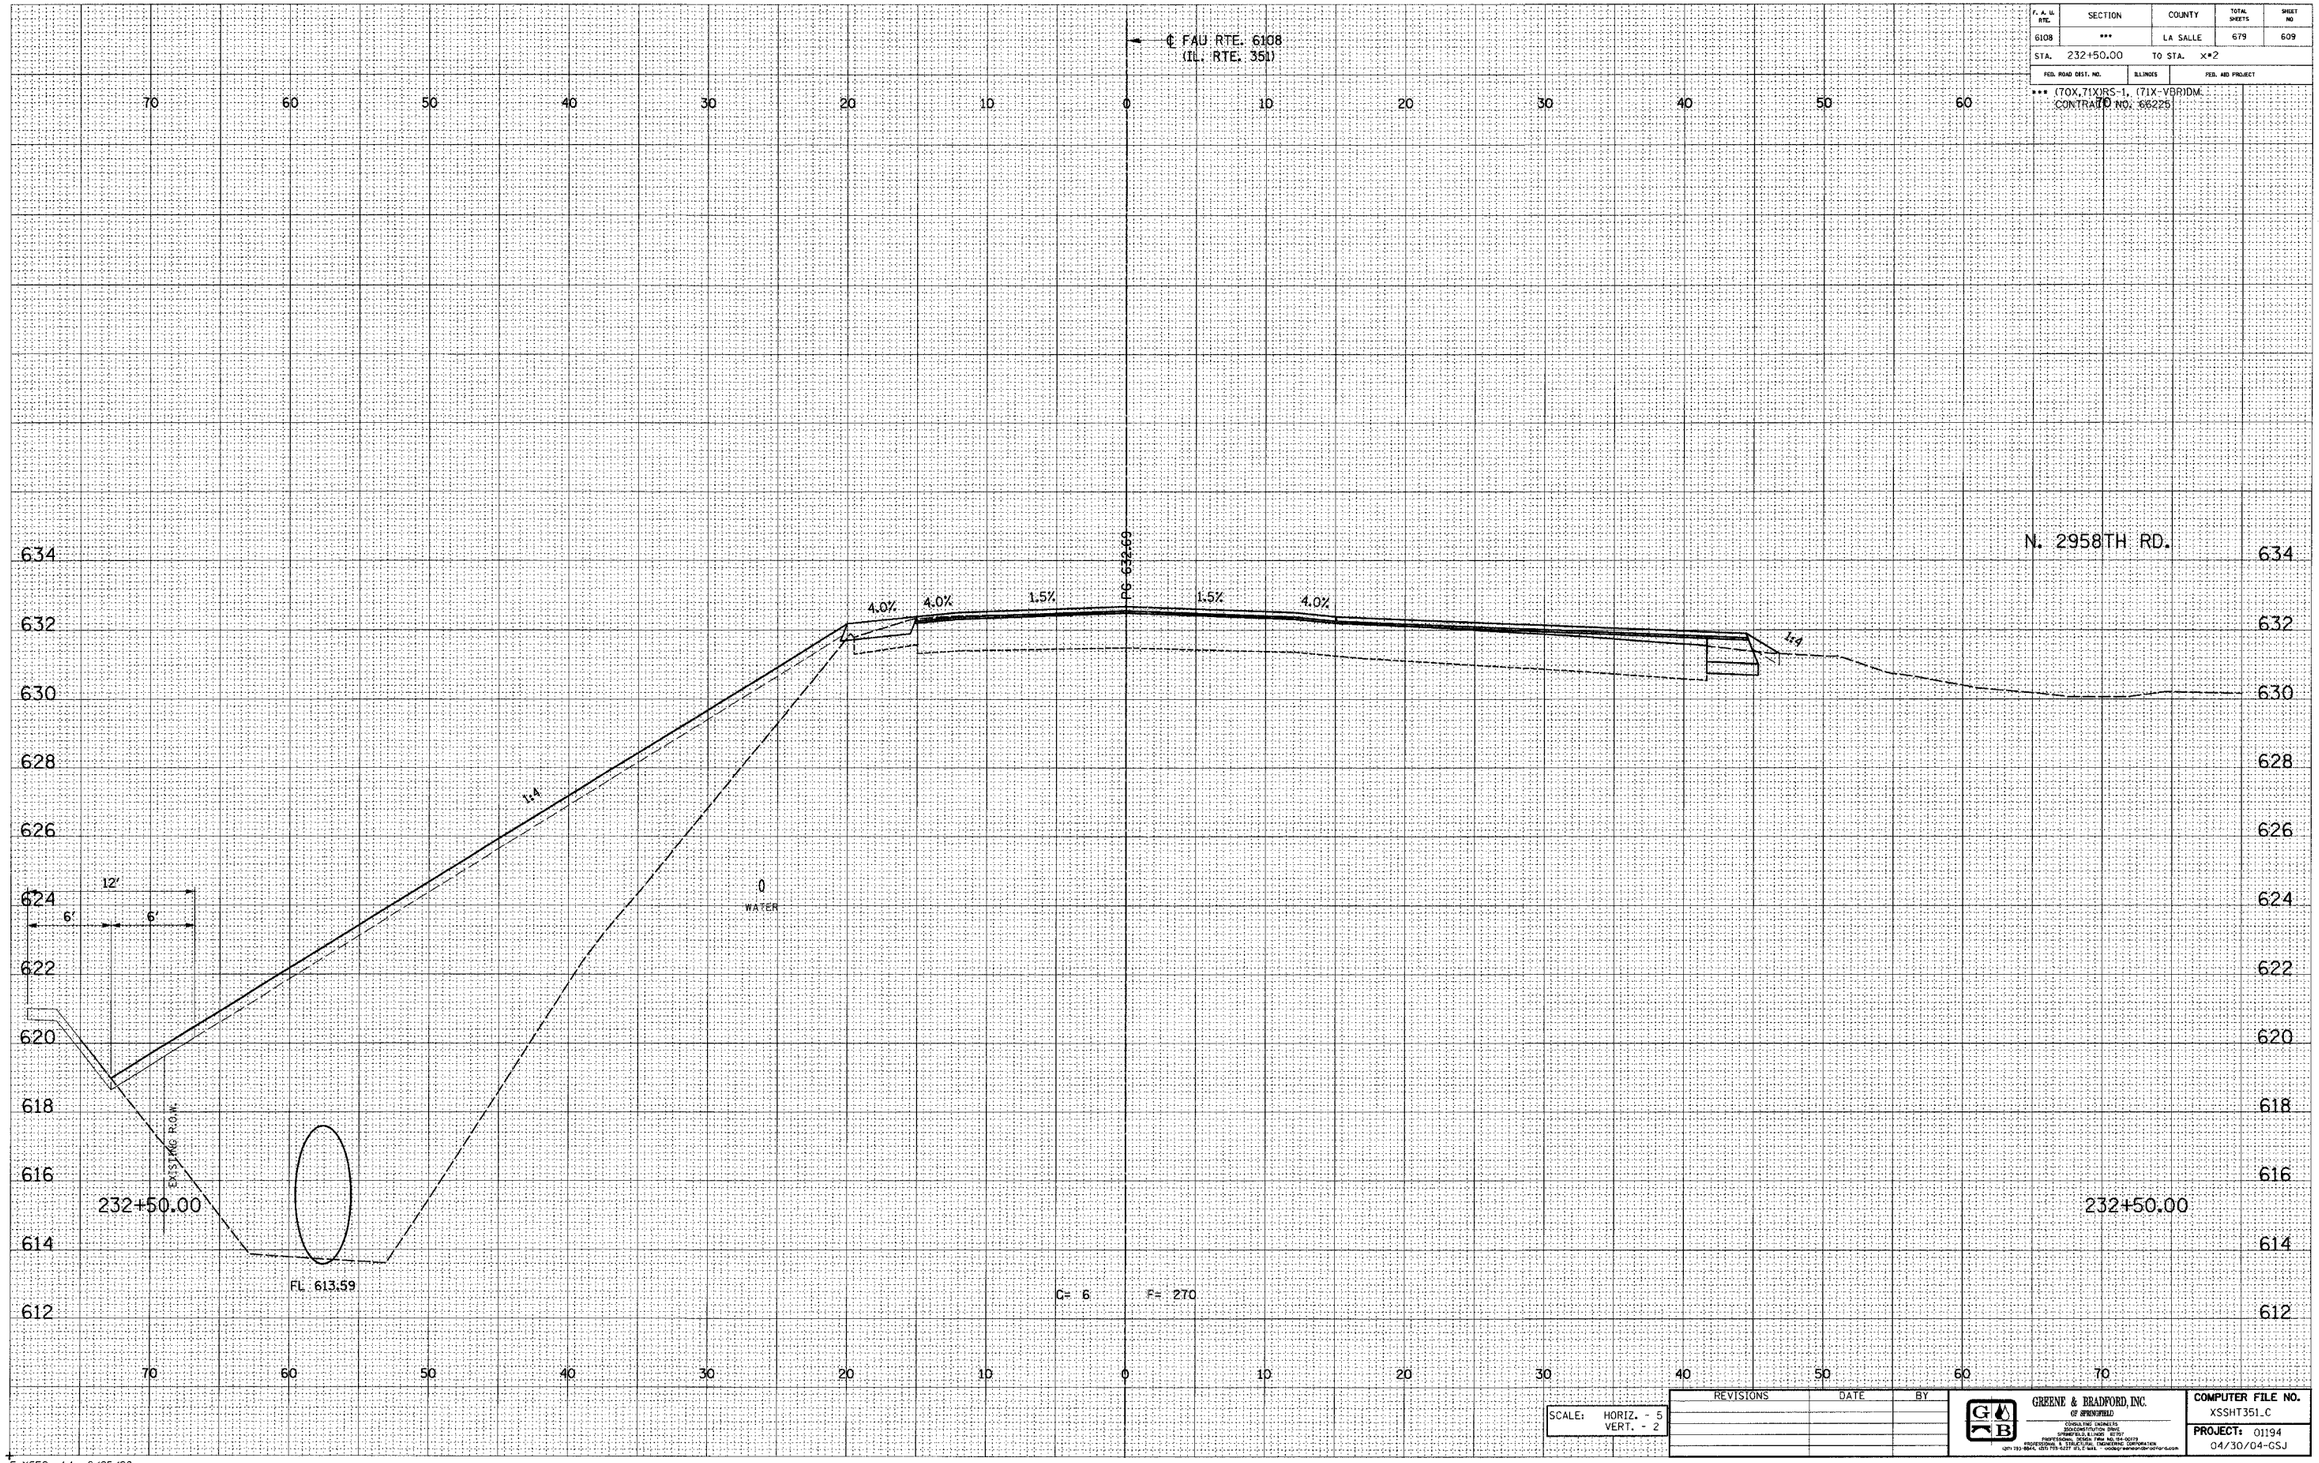

SCALE:	HORIZ. - 5
	VERT. - 2

REVISIONS	DATE	BY

GREENE & BRADFORD, INC.
OF SPRINGFIELD
CIVIL/STRUCTURAL ENGINEERS
SURVEYING/TOPOGRAPHY
1000 S. 6TH ST. SPRINGFIELD, IL 62703
PROFESSIONAL DESIGN FIRM NO. 184-001179
PROFESSIONAL & STRUCTURAL ENGINEERING CORPORATION
(217) 753-9614, (217) 753-9277 (FAX) (217) 544-3464 voice@greene-brad-springfield.com

COMPUTER FILE NO.
XSSHT351_C
PROJECT: 01194
04/30/04-GSJ

E-XSEC 1:1 8/25/98

FAU RTE. 6108 (IL. RTE. 351) LA SALLE CO.

\south part\xsshtdtlc.dgn 12/27/2004 8:01:00 PM User = gmcj