DESIGN		
INT.	DATE	REASON

FINAL SURVEY		BY	DATE
NOTE BOOK	SURVEYED		
NO.	PLOTTED		
	TEMPLATE		
	ANGLES		
	AREAS CHECKED		

PLOTS & CHECKS			
INT.	DATE	NO.	REASON

ORIGINAL SURVEY		BY	DATE
NOTE BOOK	SURVEYED		
NO.	PLOTTED		
	TEMPLATE		
	ANGLES		
	AREAS CHECKED		

CHECKS		
INT.	DATE	REASON

F. A. U. RTE.	SECTION	COUNTY	TOTAL SHEETS	SHEET NO.
6108	***	LA SALLE	679	625
STA. 236+11.90		TO STA. x+2		
FED. ROAD DIST. NO.	ILLINOIS	FED. AID PROJECT		

*** (70X,71XJRS-1, (71X-VBRIDM
CONTRACT NO: 66225

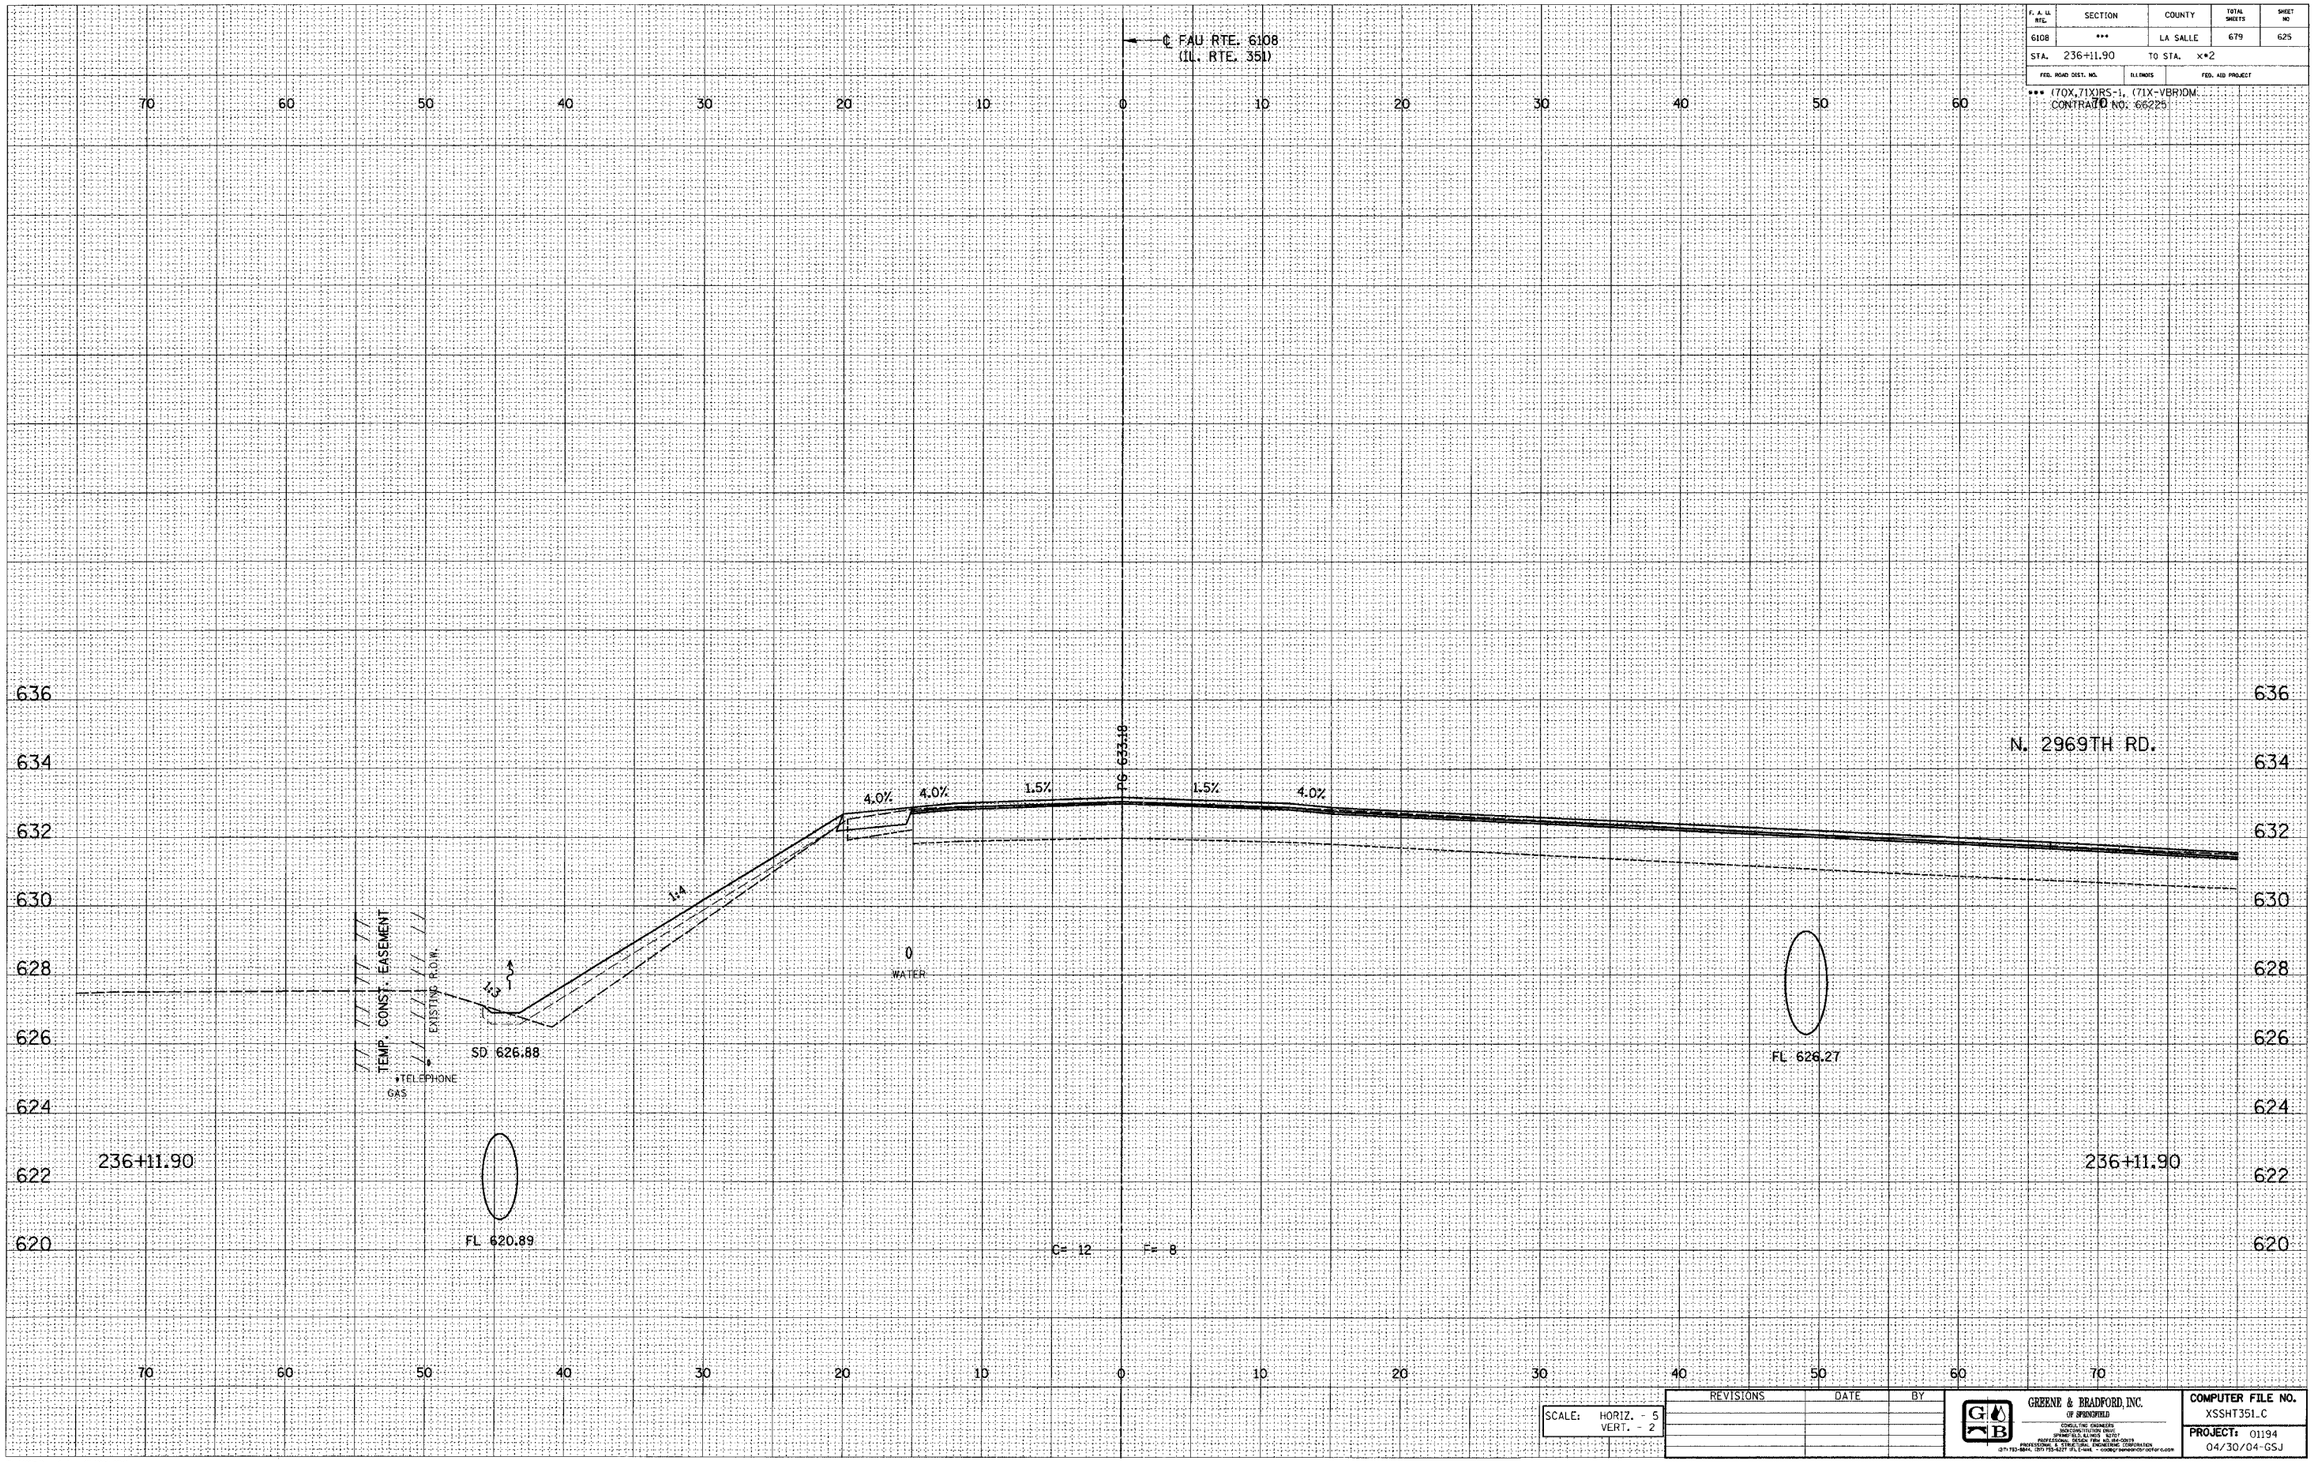

REVISIONS	DATE	BY

SCALE: HORIZ. - 5
VERT. - 2

GREENE & BRADFORD, INC.
OF SPRINGFIELD
CONSULTING ENGINEERS
SPRINGFIELD/DECATUR DISTRICT
2340 SOUTH 6TH STREET ROAD
SPRINGFIELD, ILLINOIS 62703
PROFESSIONAL DESIGN FIRM NO. 184-000179
PROFESSIONAL & STRUCTURAL ENGINEERING CORPORATION
(217) 753-1804, (217) 753-6277 FILE NAME = c:\eng\transport\xsr\xsht351c.dgn

COMPUTER FILE NO.
XSSHT351_C

PROJECT: 01194
04/30/04-GSJ

E-XSEC 1:1 8/25/98

FAU RTE. 6108 (IL. RTE. 351) LA SALLE CO.

\scott part\xssht351c.dgn 12/2/2004 8:01:03 PM User = greg