DESIGN		
INT.	DATE	REASON

ORIGINAL SURVEY	BY	DATE
NOTE BOOK	SURVEYED	
NO.	PLOTTED	
	TRAV. DATE	
	AREAS	
	AREAS CHECKED	

PLOTS & CHECKS		
INT.	DATE	NO. REASON

FINAL SURVEY	BY	DATE
NOTE BOOK	SURVEYED	
NO.	PLOTTED	
	TRAV. DATE	
	AREAS	
	AREAS CHECKED	

CHECKS		
INT.	DATE	REASON

F. A. U. RTE.	SECTION	COUNTY	TOTAL SHEETS	SHEET NO
6108	***	LA SALLE	679	643
STA. 240+75.00		TO STA. 237+63.11		
FED. ROAD DIST. NO.		ILLINOIS	FED. AID PROJECT	
*** (70X,71XJRS-1, (71X-VBRIDM. CONTRACT ID NO. 66225				

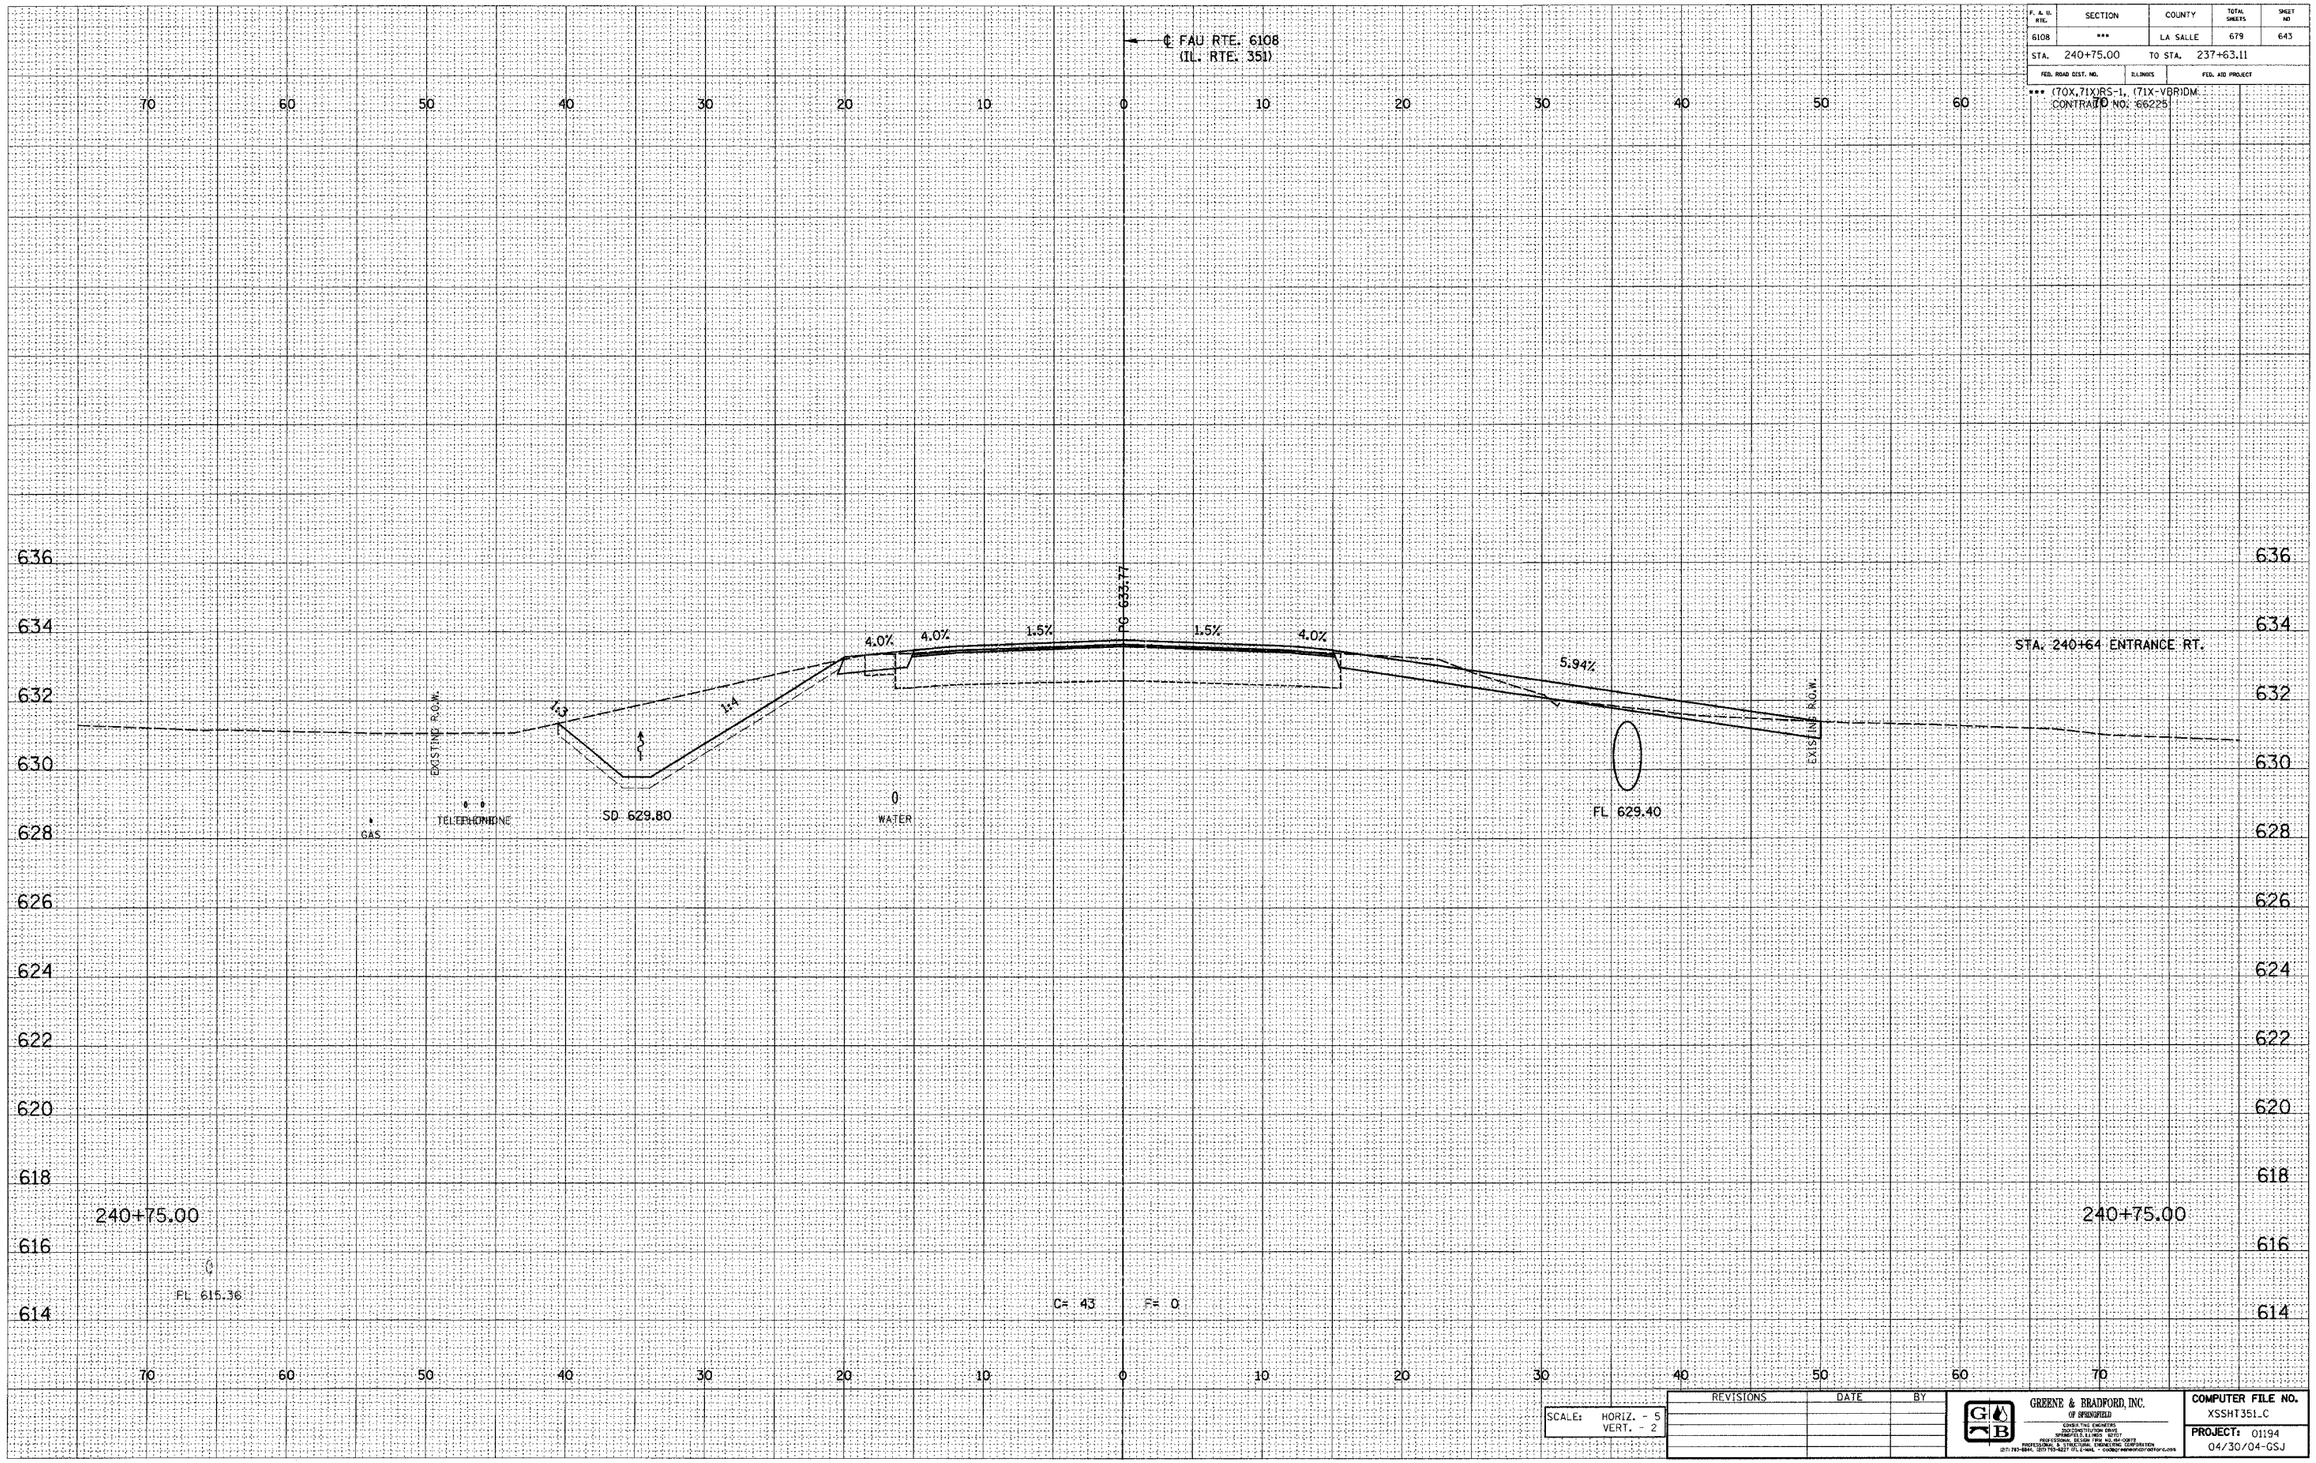

SCALE:	HORIZ. - 5
	VERT. - 2

REVISIONS	DATE	BY

GREENE & BRADFORD, INC.
OF SPRINGFIELD
CONSULTING ENGINEERS
PROFESSIONAL DESIGN FIRM NO. 002-001072
PROFESSIONAL & STRUCTURAL ENGINEERING CORPORATION
(217) 793-3866, (217) 793-4627 (FAX), e-mail: - GABRIELA@GREENEANDBRADFORD.COM

COMPUTER FILE NO.
XSSHT351_C

PROJECT: 01194
04/30/04-GSJ

E-XSEC 1:1 8/25/98

FAU RTE. 6108 (IL. RTE. 351) LA SALLE CO.

\south part\xssht351c.cgn 12/2/2004 8:01:06 PM (Harr - greg)