DESIGN		
INT.	DATE	REASON

FINAL SURVEY	SURVEYED	DATE
	PLOTTED	
NOTE BOOK	TRACED	
NO.	AREAS CHECKED	

PLOTS & CHECKS			
INT.	DATE	NO.	REASON

ORIGINAL SURVEY	SURVEYED	BY
	PLOTTED	
NOTE BOOK	TRACED	
NO.	AREAS CHECKED	

CHECKS		
INT.	DATE	REASON

F. A. U. RTE.	SECTION	COUNTY	TOTAL SHEETS	SHEET NO
6108	***	LA SALLE	679	654
STA. 243+25.00		TO STA. 237+63.11		
FED. ROAD DIST. NO.		ILLINOIS	FED. AID PROJECT	

*** (70X,71XJRS-1, (71X-VBRIDM
CONTRACT NO. 66225

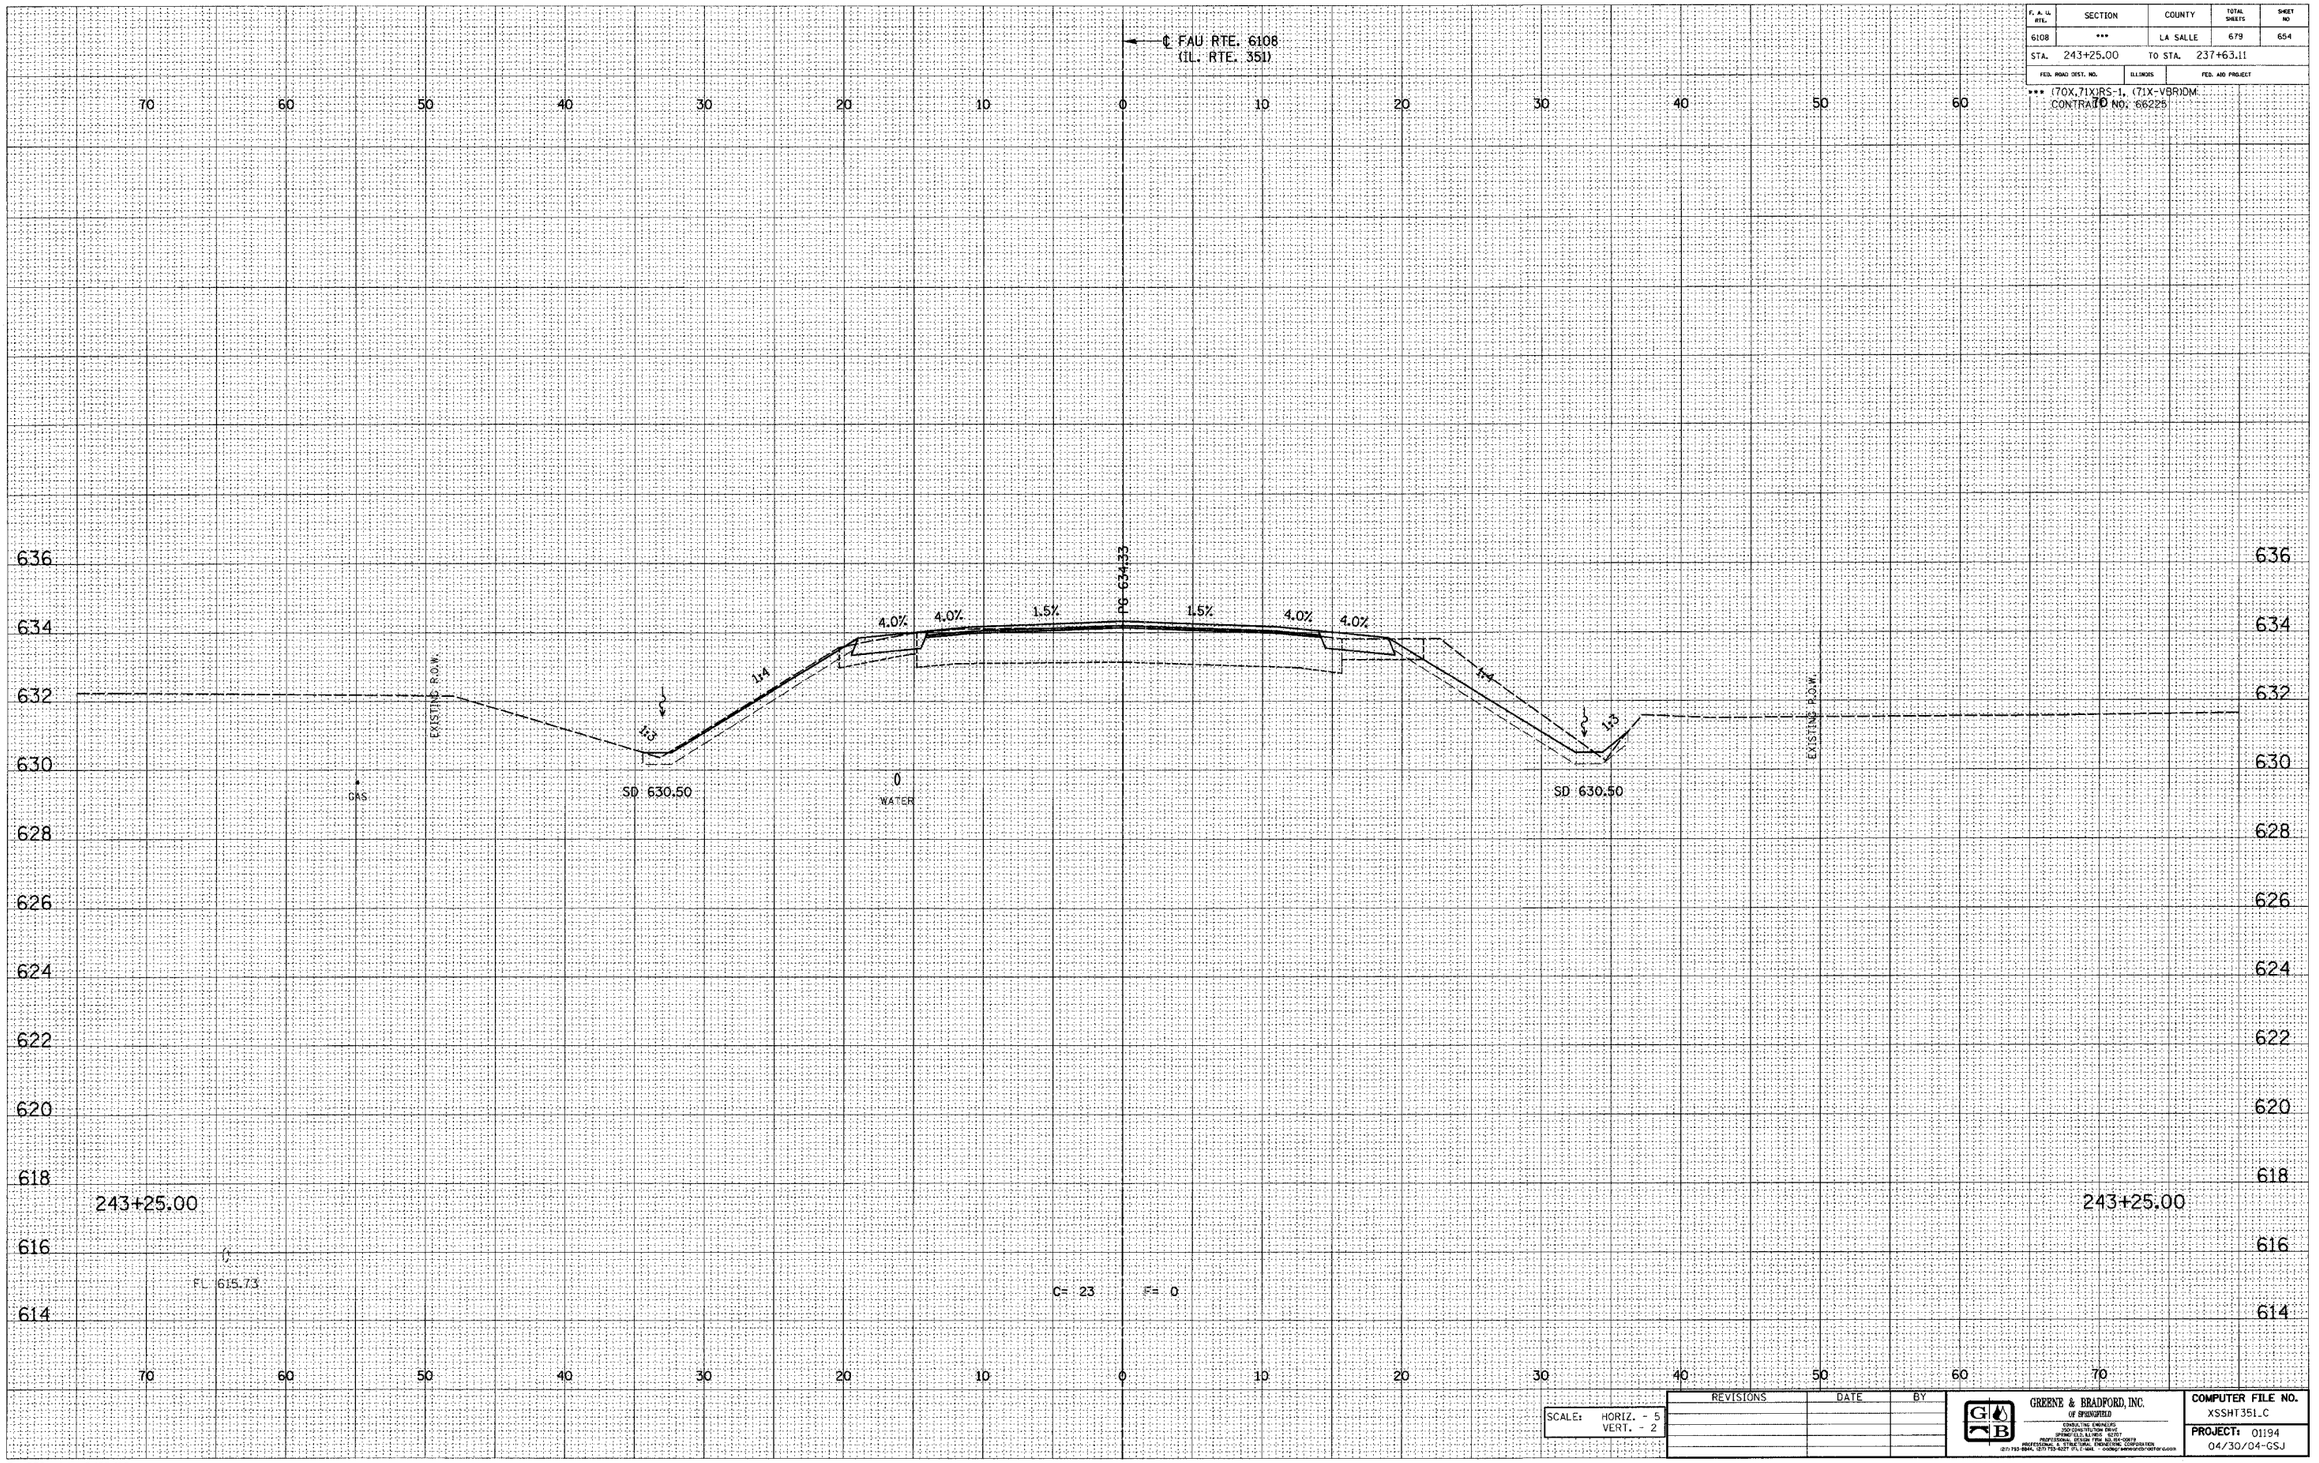

SCALE: HORIZ. - 5
VERT. - 2

REVISIONS	DATE	BY

GREENE & BRADFORD, INC.
OF SPRINGFIELD
CONSULTING ENGINEERS
202 CENTENNIAL DRIVE
SPRINGFIELD, ILLINOIS 62707
PROFESSIONAL ENGINEERING CORPORATION
PROFESSIONAL ELECTRICAL ENGINEERING CORPORATION
(217) 793-3944, (217) 793-9227 (FAX) (MAIL) - GBSPRINGFIELD@GBSPRINGFIELD.COM

COMPUTER FILE NO.
XSSHT351.C

PROJECT: 01194
04/30/04-GSJ

E-XSEC 1:1 8/25/98

FAU RTE. 6108 (IL. RTE. 351) LA SALLE CO.

\south par\xssh351c.dgn 12/2/2004 6:01:03 PM User = gregj