DESIGN		
INT.	DATE	REASON

FINAL SURVEY	BY	DATE
NOTE SHOCK	SURVEYED	
NO.	PLOTTED	
	TYPICALS	
	AREAS	
	AREAS CHECKED	

PLOTS & CHECKS			
INT.	DATE	NO.	REASON

ORIGINAL SURVEY	BY	DATE
NOTE SHOCK	SURVEYED	
NO.	PLOTTED	
	TYPICALS	
	AREAS	
	AREAS CHECKED	

CHECKS		
INT.	DATE	REASON

F. A. U. RTE.	SECTION	COUNTY	TOTAL SHEETS	SHEET NO.
6108	***	LA SALLE	679	664
STA. 245+50.00		TO STA. 237+63.11		
FED. ROAD DIST. NO.		ILLINOIS	FED. AID PROJECT	
*** (70X,71X)RS-1, (71X-VBR1DM CONTRACT NO. 66225				

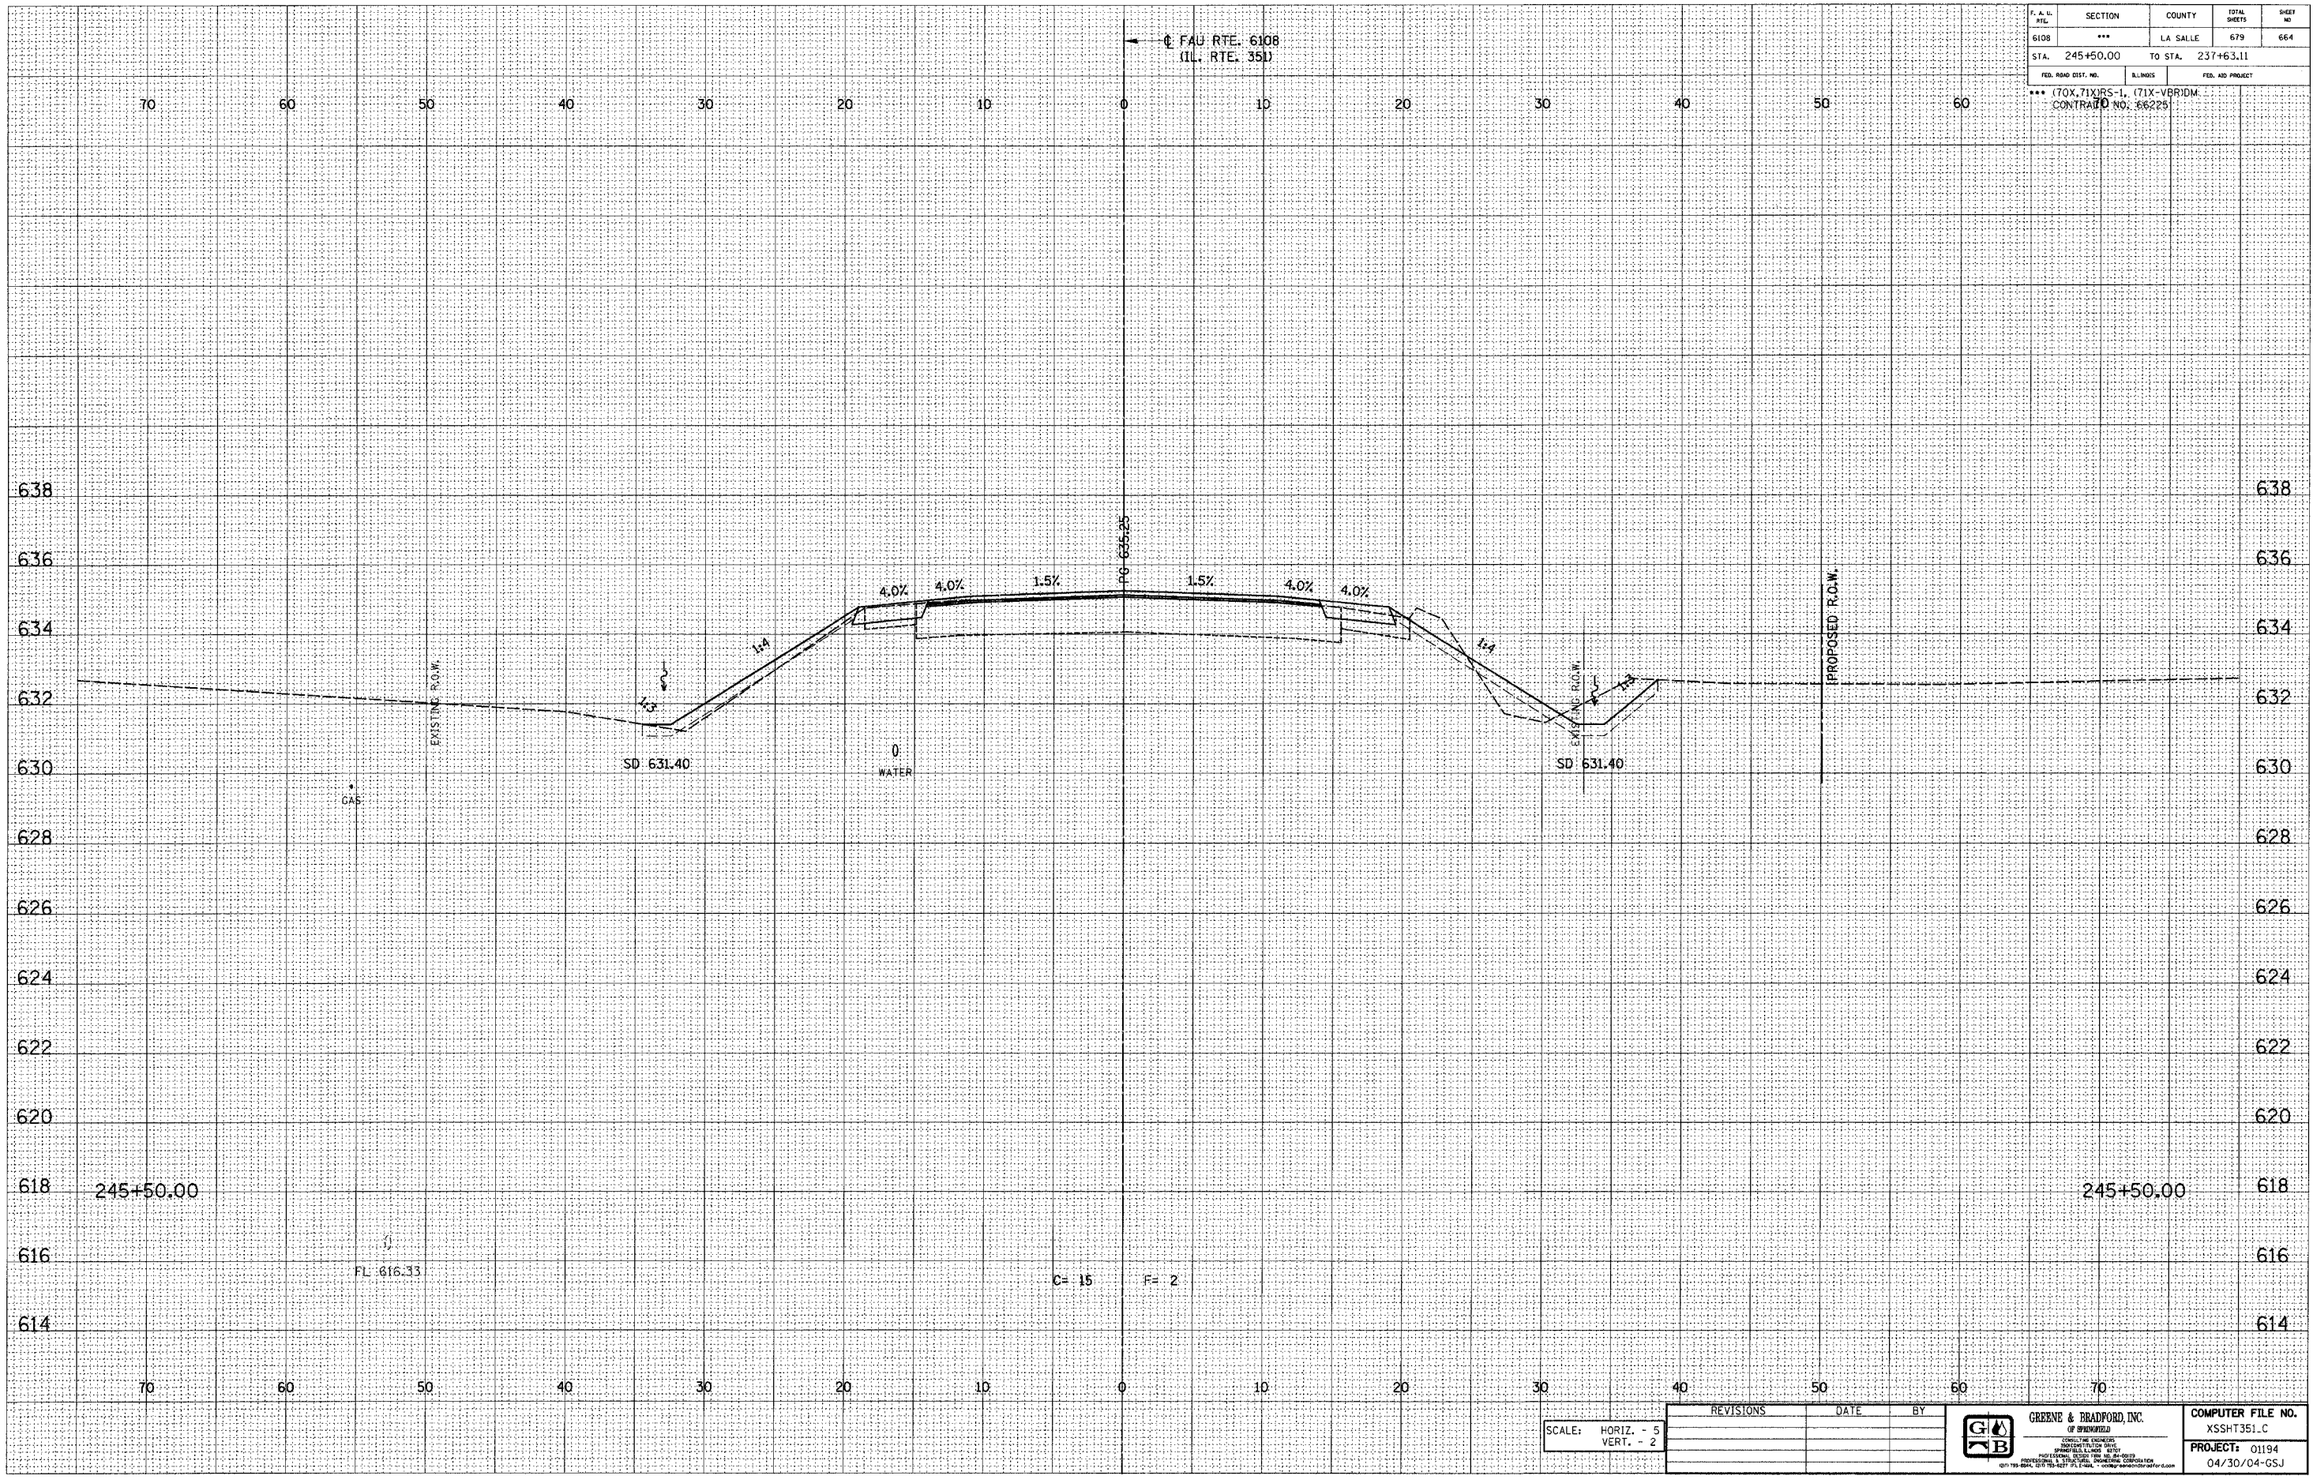

SCALE:	HORIZ. - 5
	VERT. - 2

REVISIONS	DATE	BY

GREENE & BRADFORD, INC.
OF SPRINGFIELD
CIVIL ENGINEERS
300 EAST MONROE STREET
SPRINGFIELD, ILLINOIS 62701
PROFESSIONAL DESIGN FIRM NO. 184-000179
PHONE (217) 789-8544, (217) 753-6237 FAX (217) 789-8546 E-MAIL ~ mail@greenebradford.com

COMPUTER FILE NO.
XSSHT351.C
PROJECT: 01194
04/30/04-GSJ

E-XSEC 1:1 8/25/98

FAU RTE. 6108 (IL. RTE. 351) LA SALLE CO.

south carl\xssht351c.dgn 12/7/2004 8:31:13 PM User = gregj