| DESIGN | | |
|---|---|---|
| INT. | DATE | REASON |
| | | |

| | | | | |
|---|---|---|---|---|
| F. A. L. RTE. | SECTION | COUNTY | TOTAL SHEETS | SHEET NO |
| 6108 | *** | LA SALLE | 679 | 672 |
| STA. 45+50.00 | | TO STA. 46+00.00 | | |
| FED. ROAD DIST. NO. | ILLINOIS | FED. AID PROJECT | | |
| *** (70X,71X)RS-1, (71X-VGR)DM. CONTRACT NO. 66225 | | | | |

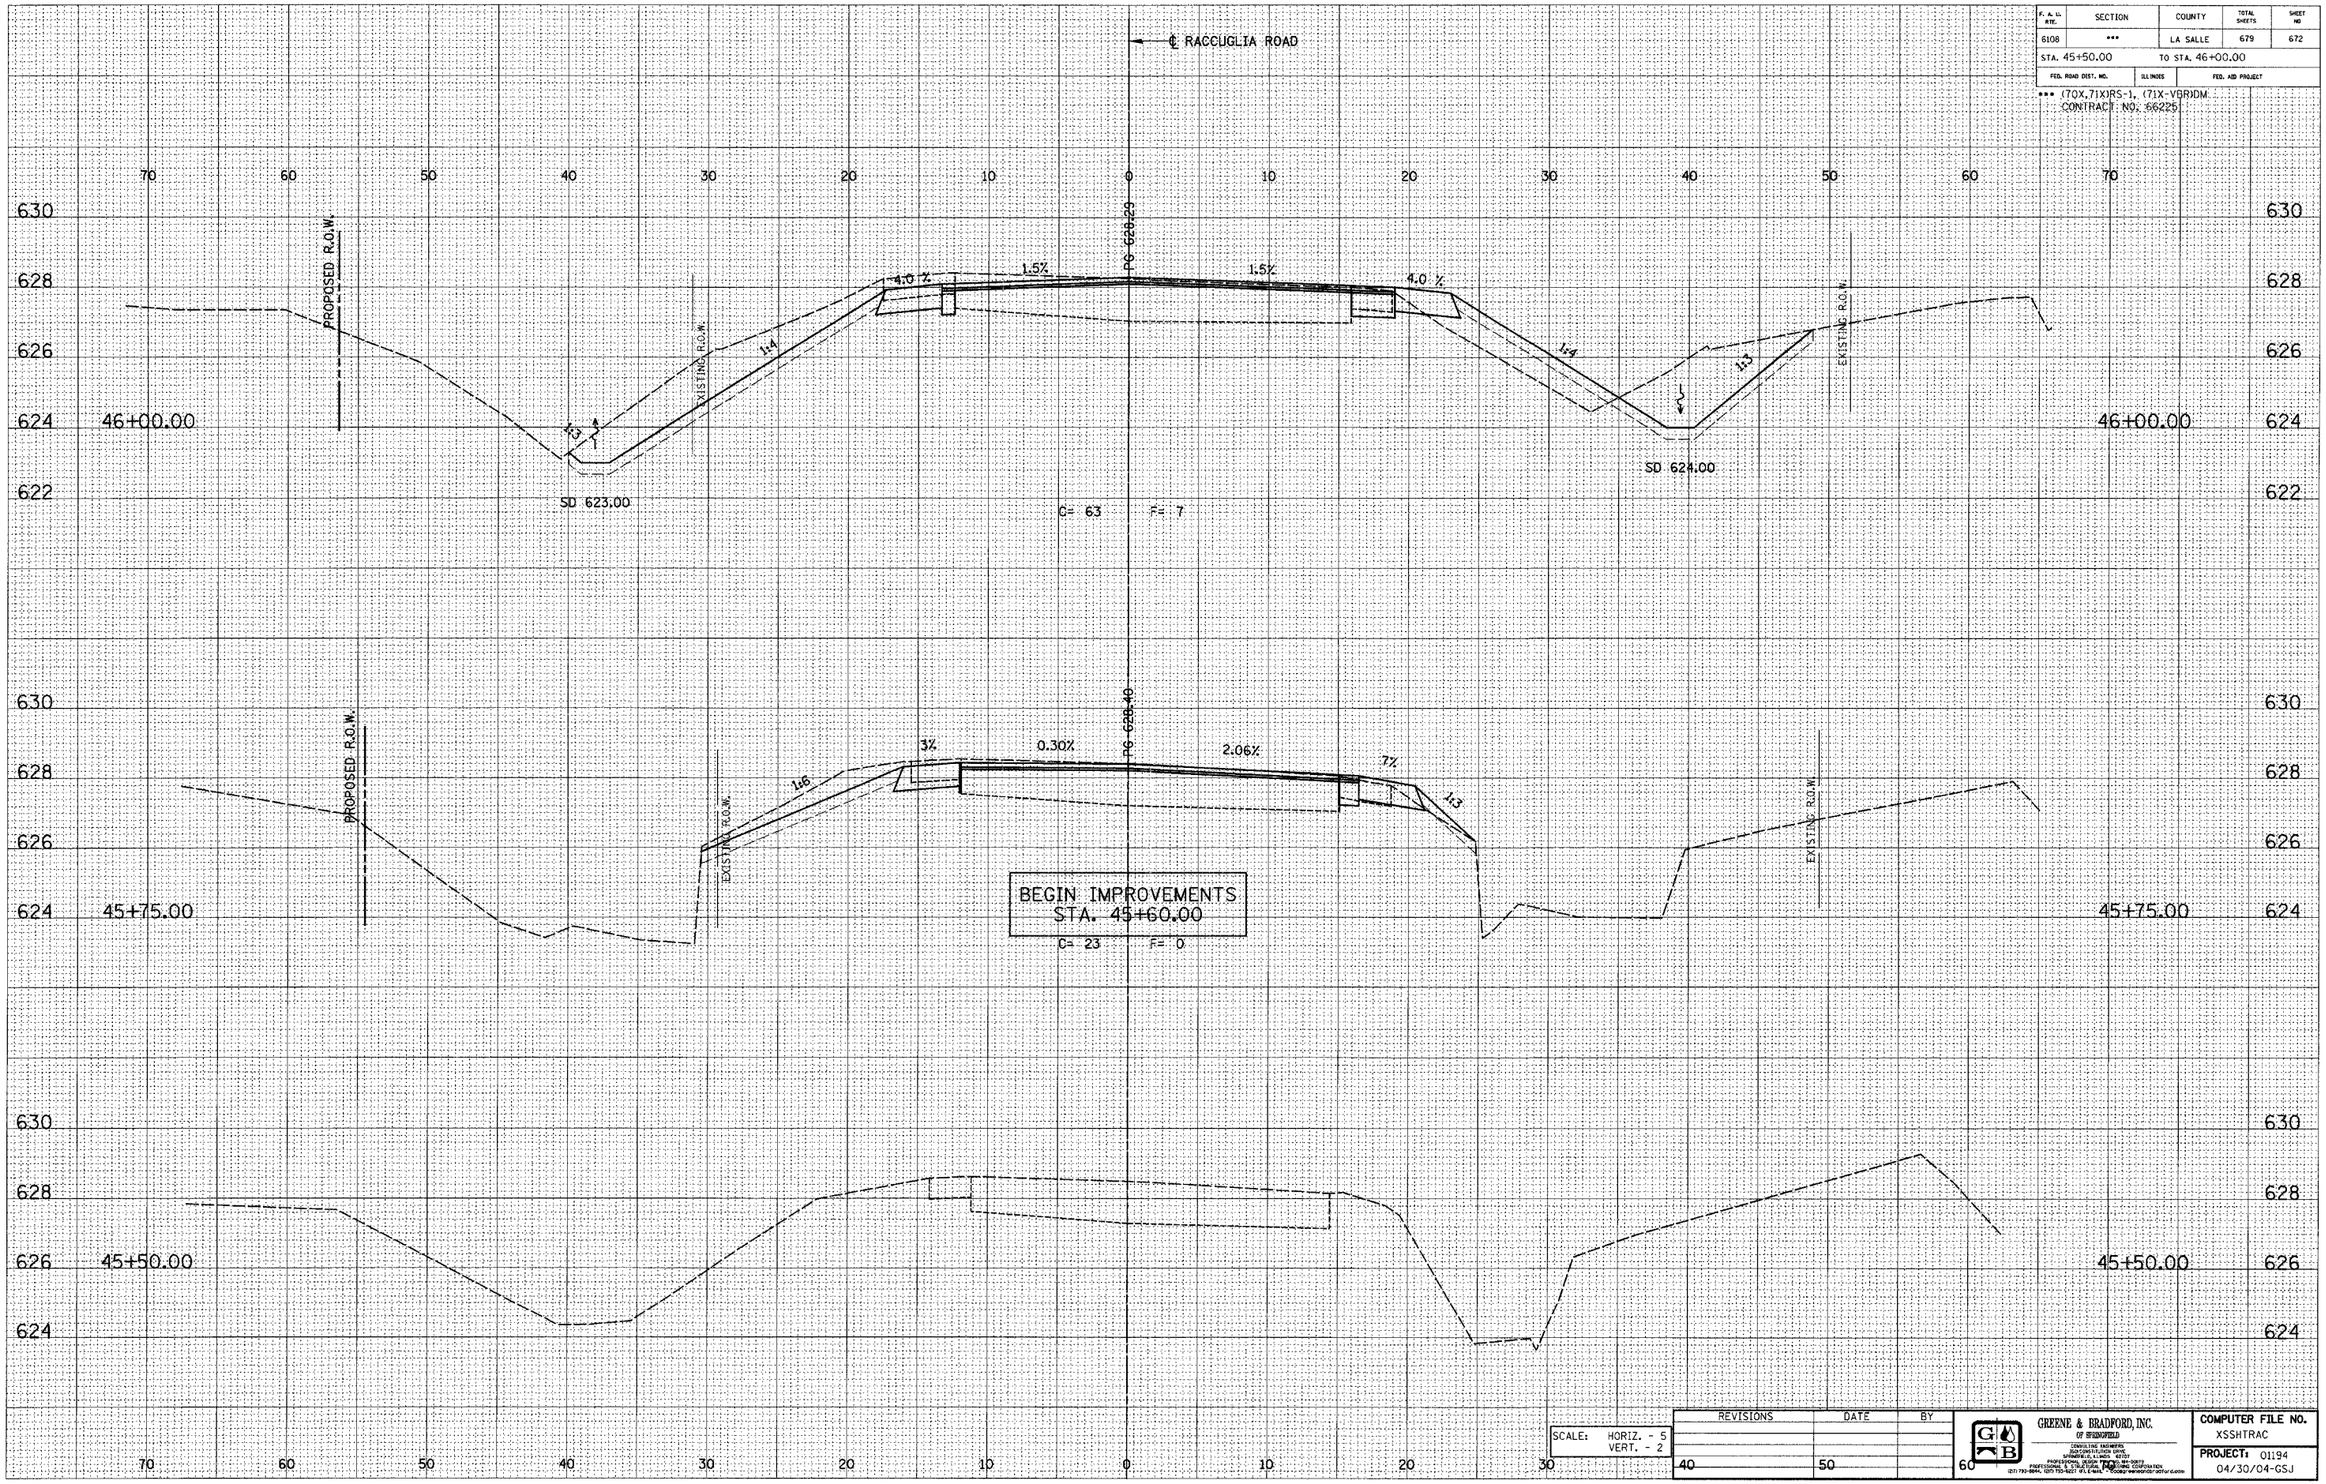


| FINAL SURVEY | NOTE BOOK | SURVEYED 2/1/98 |
|---|---|---|
| | | DRAWN |
| | | TEMPLATE |
| | | AREAS |
| NO. | | AREAS CHECKED |
| BY | | DATE |

| PLOTS & CHECKS | | | |
|---|---|---|---|
| INT. | DATE | NO. | REASON |
| | | | |

| ORIGINAL SURVEY | NOTE BOOK | SURVEYED 2/1/98 |
|---|---|---|
| | | DRAWN |
| | | TEMPLATE |
| | | AREAS |
| NO. | | AREAS CHECKED |
| BY | | DATE |

| CHECKS | | |
|---|---|---|
| INT. | DATE | REASON |
| | | |

| REVISIONS | DATE | BY |
|---|---|---|
| | | |

SCALE: HORIZ. - 5
VERT. - 2


GREENE & BRADFORD, INC.
OF SPRINGFIELD
CONSULTING ENGINEERS
2121 SOUTH 6TH STREET
SPRINGFIELD, ILLINOIS 62703
PROFESSIONAL DESIGN FIRM 184-000172
(217) 793-3944, (217) 793-3977 FAX E-MAIL - 70006@worldnet.att.net


COMPUTER FILE NO.
XSSHTRAC

PROJECT: 01194
04/30/04-GSJ

E-XSEC 1:1 8/25/98

RACCUGLIA ROAD - LA SALLE CO.


\\ams_p\eoutf part\xsshtrac.dgn 12/2/2004 8:01:12 PM User gregj