DESIGN		
INT.	DATE	REASON

ORIGINAL SURVEY	BY	DATE
NOTE BOOK	SURVEYED	
NO.	PLOTTED	
	TOPO ADD	
	AREAS CHECKED	

PLOTS & CHECKS			
INT.	DATE	NO.	REASON

FINAL SURVEY	BY	DATE
NOTE BOOK	SURVEYED	
NO.	PLOTTED	
	TOPO ADD	
	AREAS CHECKED	

CHECKS		
INT.	DATE	REASON

F. A. I.A. RTE.	SECTION	COUNTY	TOTAL SHEETS	SHEET NO.
6108	***	LA SALLE	679	675
STA. 47+25.00		TO STA. 47+50.00		
FED. ROAD DIST. NO.		ILLINOIS	FED. AID PROJECT	

*** (70X,71X)RS-1, (71X-VBR)DM.
CONTRACT NO. 66225

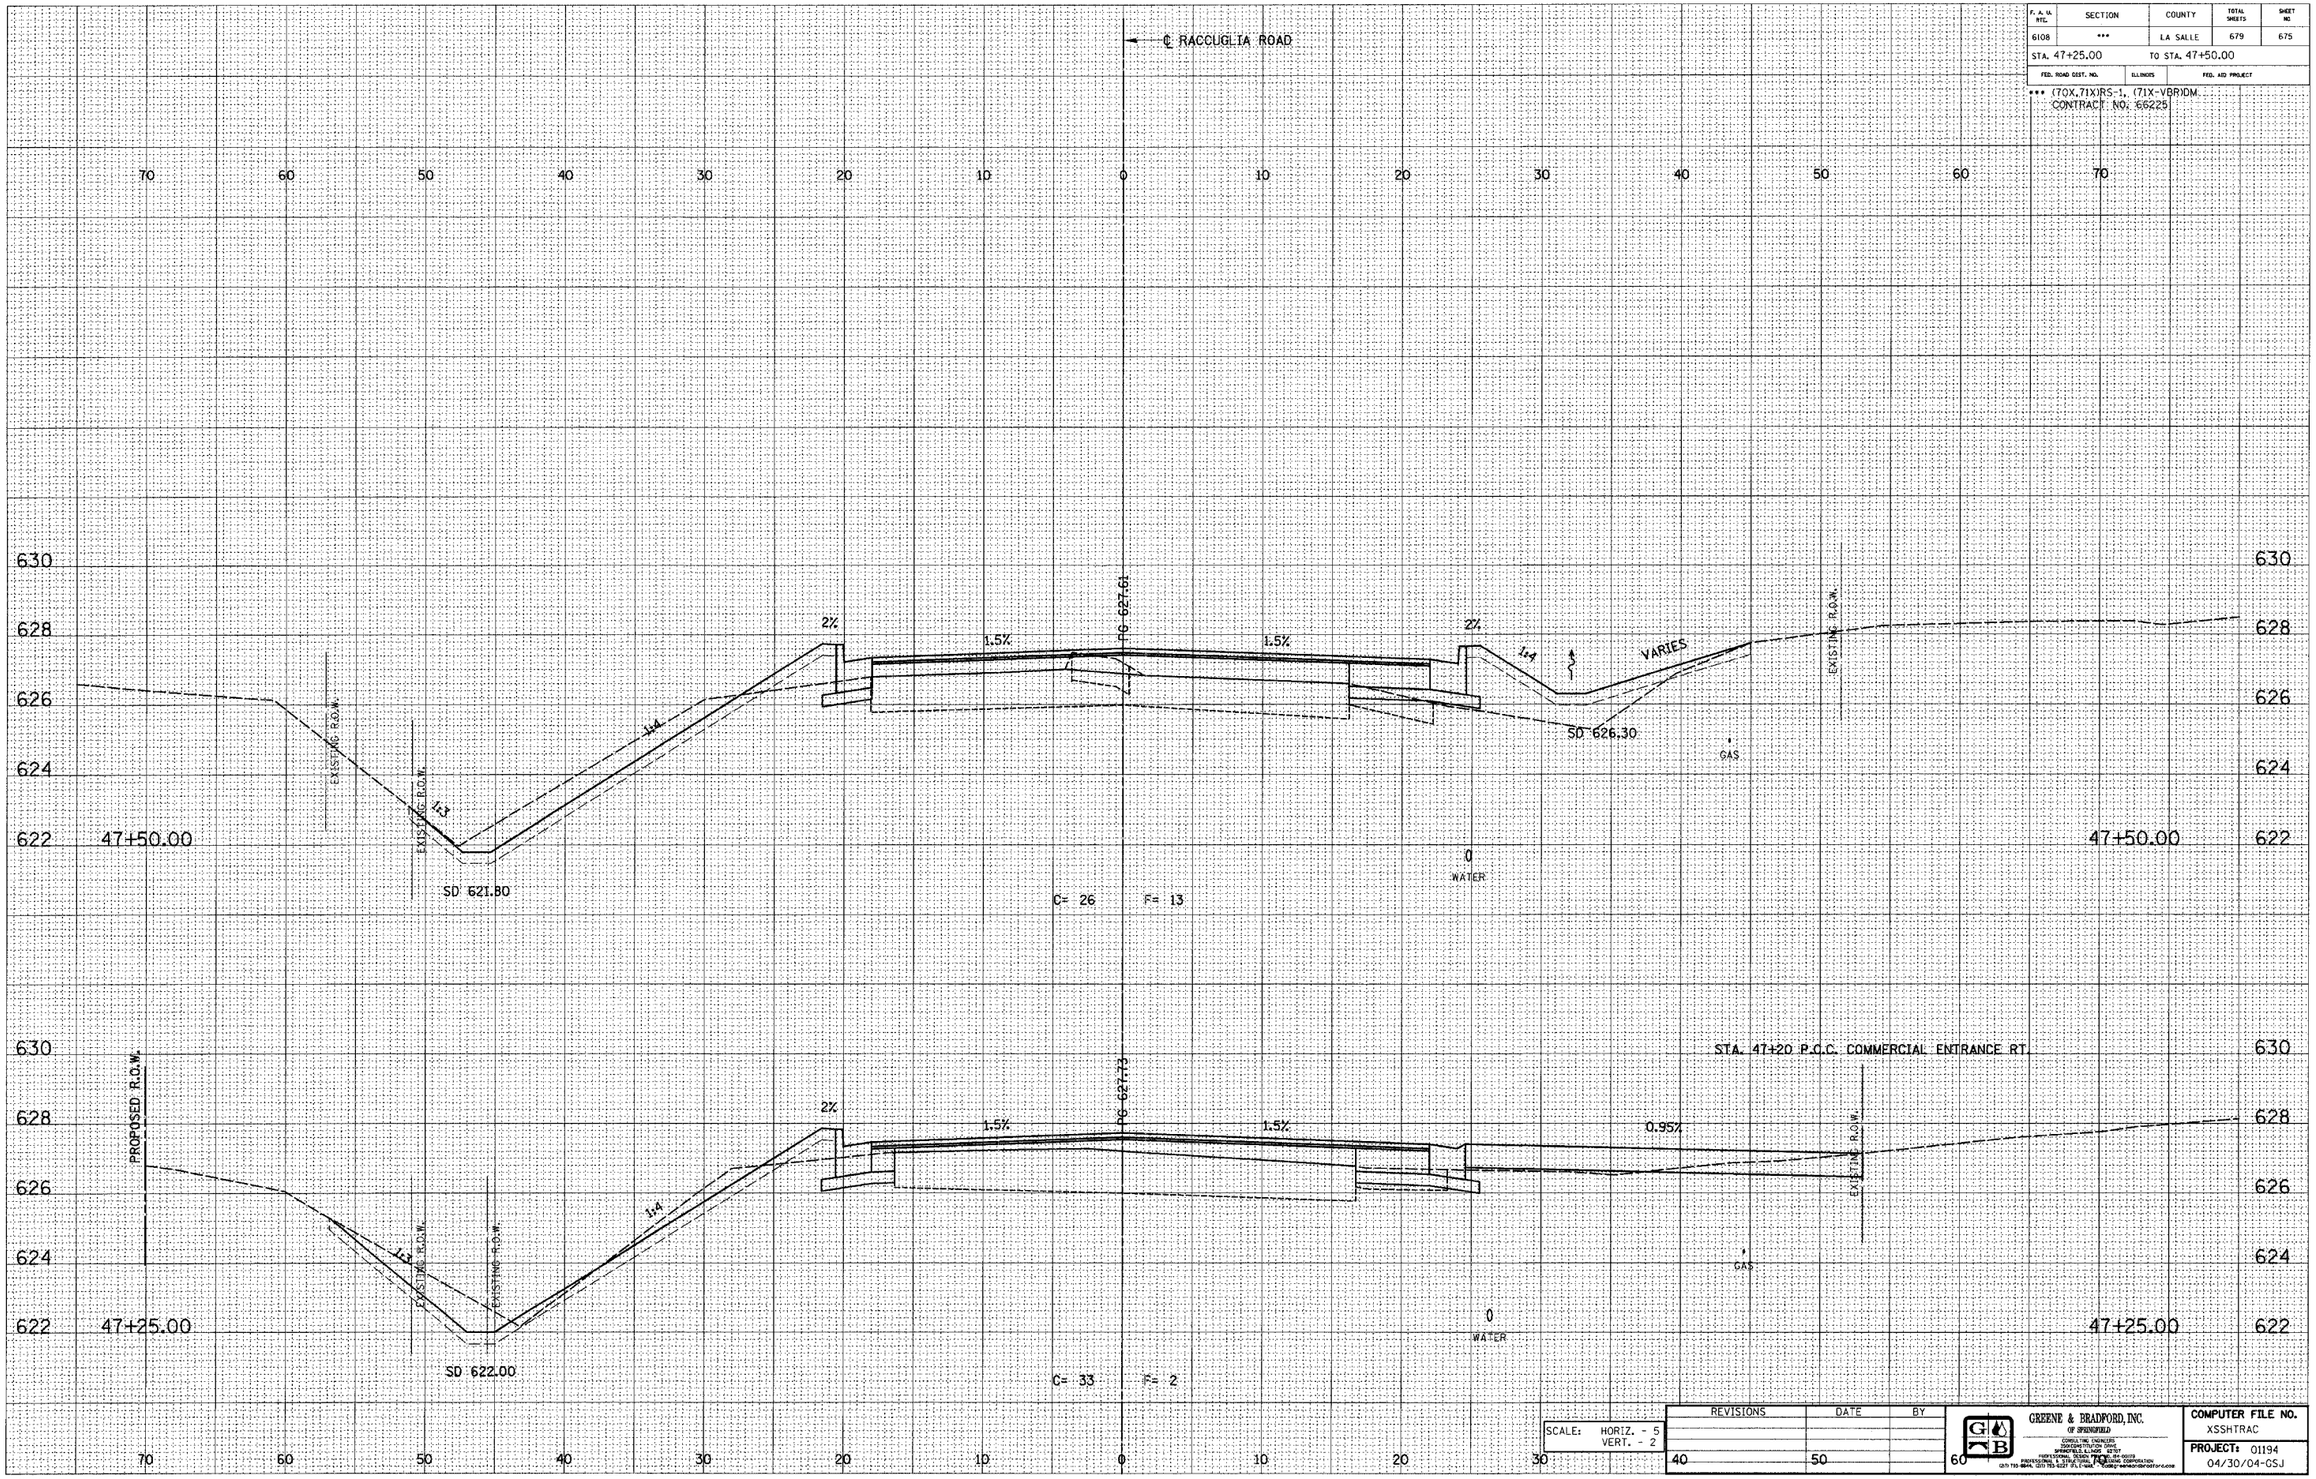

SCALE: HORIZ. - 5
VERT. - 2

REVISIONS	DATE	BY

GREENE & BRADFORD, INC.
OF SPRINGFIELD
CONSULTING ENGINEERS
2121 SOUTH 6TH STREET
SPRINGFIELD, ILLINOIS 62707
PROFESSIONAL DESIGN FIRM 184-000219
217 753-8844, (217) 753-6227 (FAX) E-MAIL: GBSPRINGFIELD@GBSPRINGFIELD.COM

COMPUTER FILE NO.
XSSHTRAC

PROJECT: 01194
04/30/04-GSJ

E-XSEC 1:1 8/25/98

RACCUGLIA ROAD - LA SALLE CO.

C:\pers_p\south part\ssshtrac.dgn 12/2/2004 3:01:12 PM User = greg