DESIGN		
INT.	DATE	REASON

FINAL SURVEY NOTE BOOK	NO.	BY	DATE
SURVEYED			
PLOTTED			
TEMPLATE			
AREAS			
AREAS CHECKED			

PLOTS & CHECKS			
INT.	DATE	NO.	REASON

ORIGINAL SURVEY NOTE BOOK	NO.	BY	DATE
SURVEYED			
PLOTTED			
TEMPLATE			
AREAS			
AREAS CHECKED			

CHECKS		
INT.	DATE	

F. A. U. RTE.	SECTION	COUNTY	TOTAL SHEETS	SHEET NO
6108	***	LA SALLE	679	678
STA. 48+75.00		TO STA. 49+00.00		
FED. ROAD DIST. NO.	ILLINOIS	FED. AID PROJECT		

*** (70X,71X)RS-1, (71X-VBR)DM
CONTRACT NO. 66225

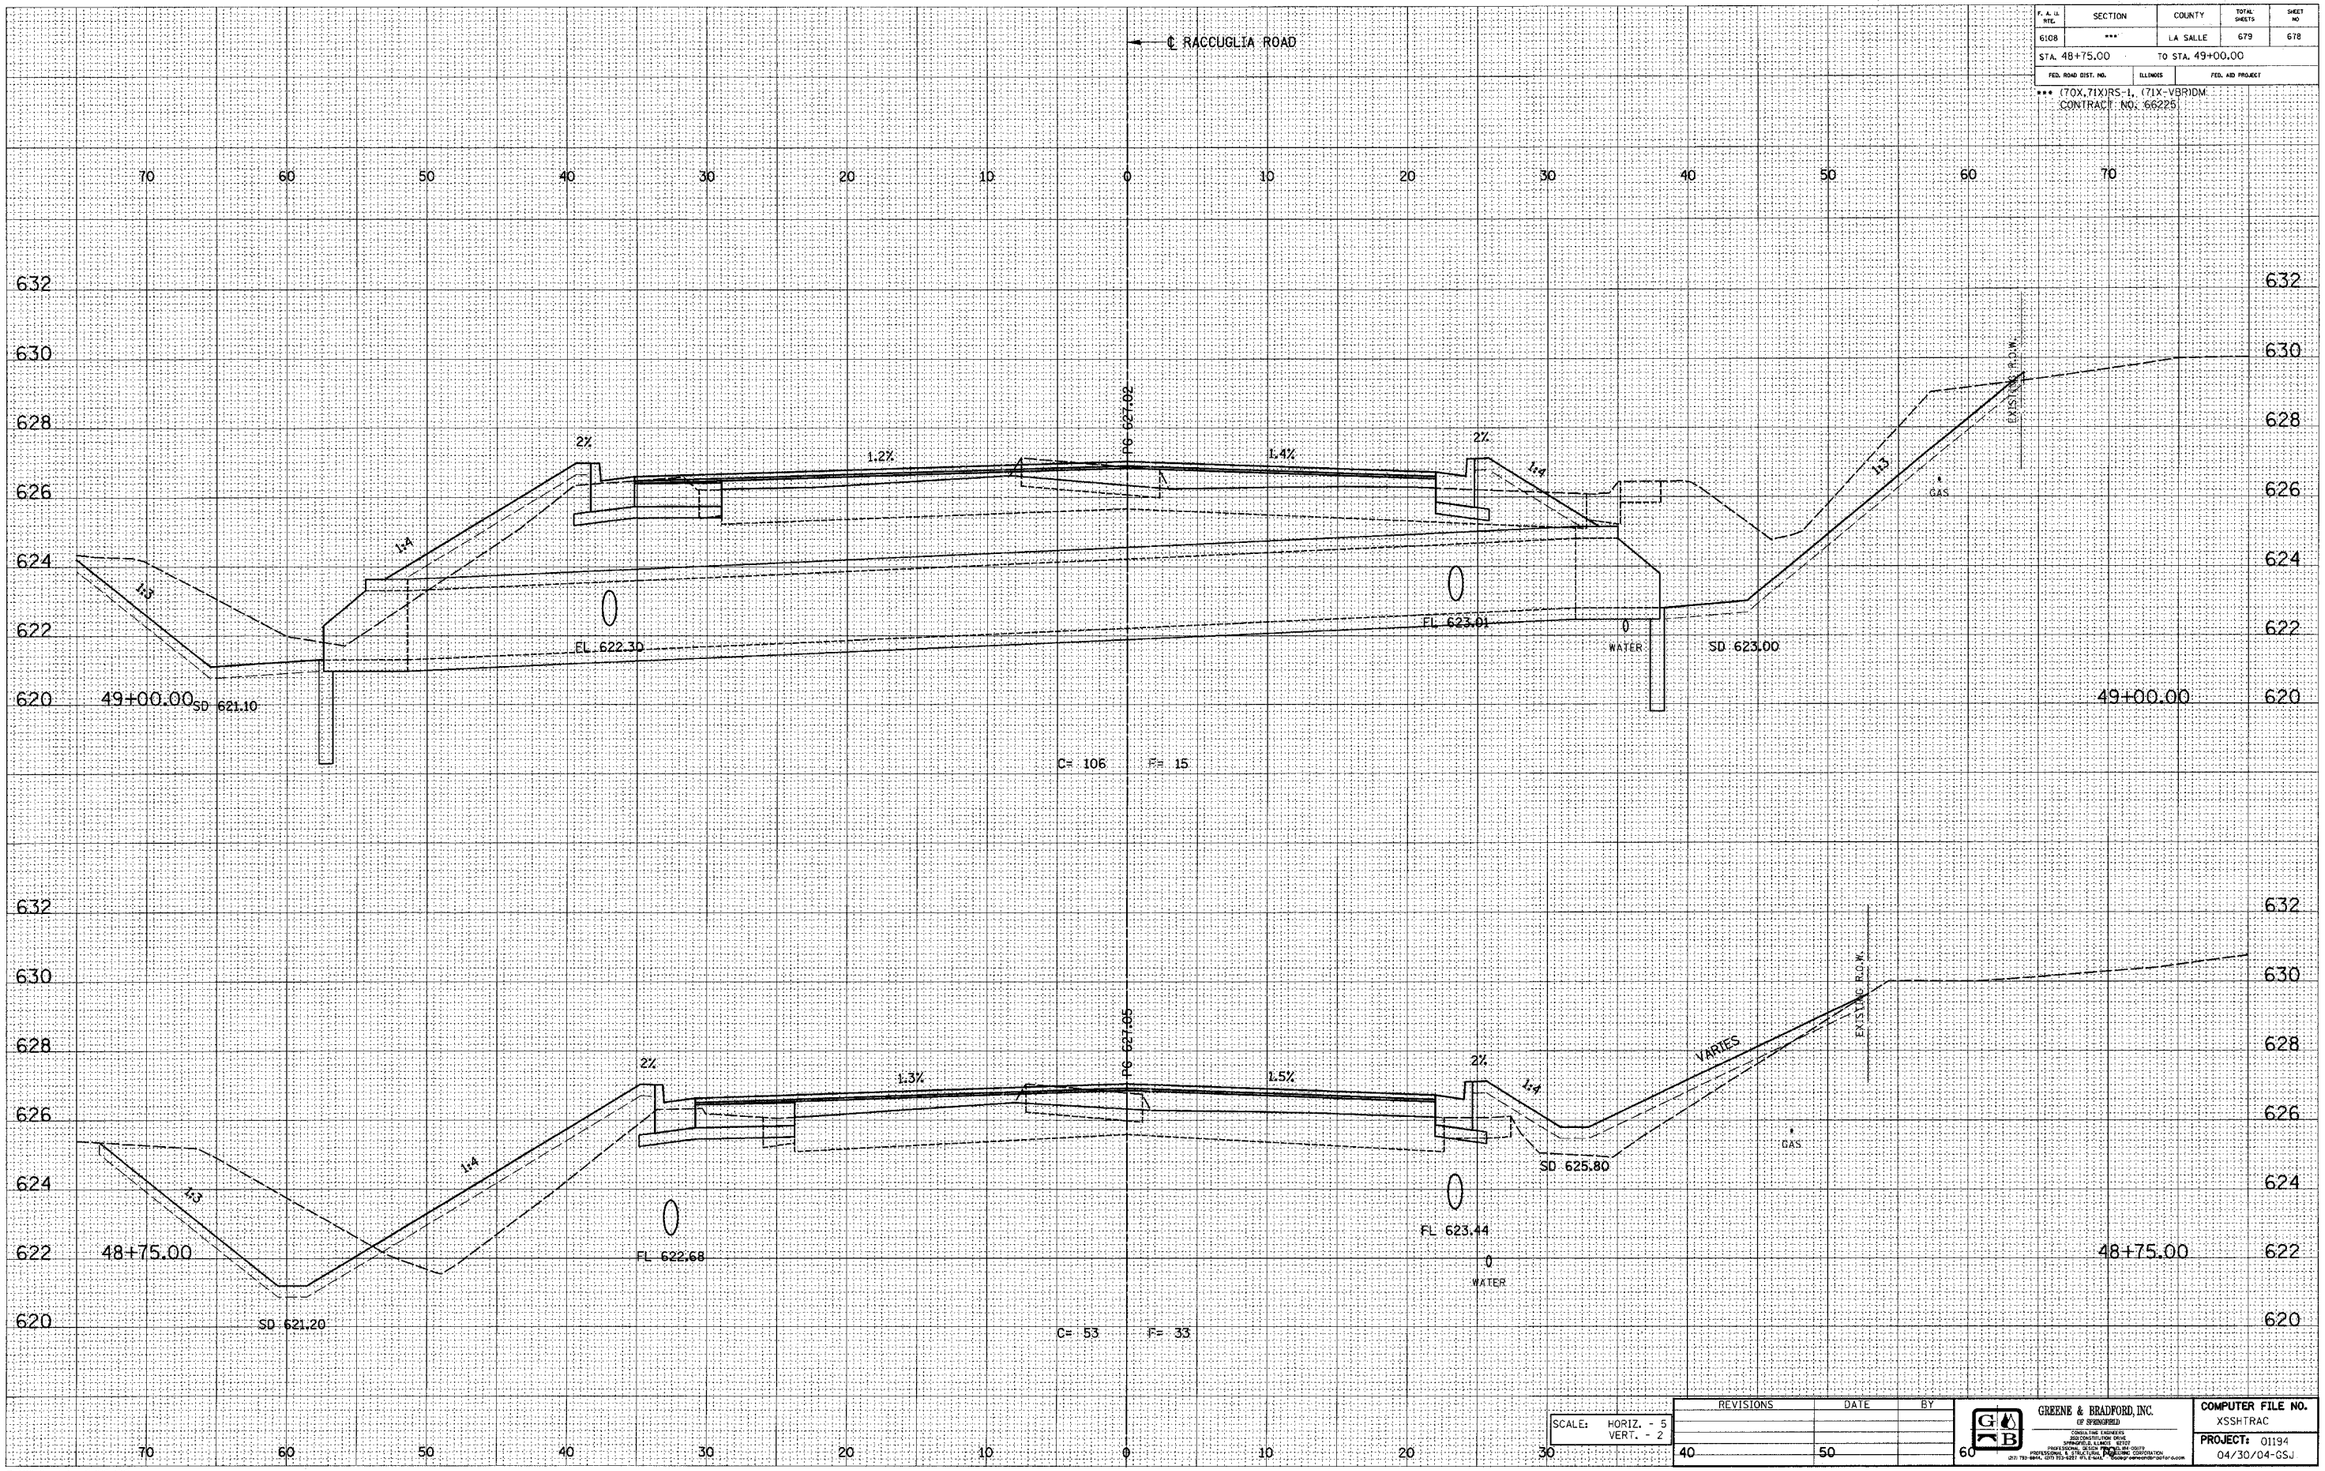

REVISIONS	DATE	BY

SCALE: HORIZ. - 5
VERT. - 2

GREENE & BRADFORD, INC. (OF SPRINGFIELD)
CONSULTING ENGINEERS
800 CENTENNIAL BLVD.
SPRINGFIELD, ILLINOIS 62702
PROFESSIONAL DESIGN FIRM 184.001405
PROFESSIONAL & STRUCTURAL ENGINEERING CORPORATION
(217) 787-6644, (217) 753-3251 FT. 6 MAIL

COMPUTER FILE NO.
XSSHTRAC

PROJECT: 01194
04/30/04-GSJ

E-XSEC 1:1 8/25/98

RACCUGLIA ROAD - LA SALLE CO.

User_D:\cogo\P Part\xsshtrac.cdn 12/2/2004 8:01:13 PM User = grwj1