DESIGN		
INT.	DATE	REASON

FINAL SURVEY	NOTE BOOK	NO.	BY	DATE
	SURVEYED			
	PLOTTED			
	TEMPLATE			
	AREAS			
	AREAS CHECKED			

PLOTS & CHECKS			
INT.	DATE	NO.	REASON

ORIGINAL SURVEY	NOTE BOOK	NO.	BY	DATE
	SURVEYED			
	PLOTTED			
	TEMPLATE			
	AREAS			
	AREAS CHECKED			

CHECKS		
INT.	DATE	REASON

F. A. U. RTE.	SECTION	COUNTY	TOTAL SHEETS	SHEET NO
6108	***	LA SALLE	679	679
STA. 49+25.00		TO STA. 49+50.00		
FED. ROAD DIST. NO.	ILLINOIS	FED. AID PROJECT		

*** (70X,71X)RS-1, (71X-VBRIDM.
CONTRACT NO. 66225

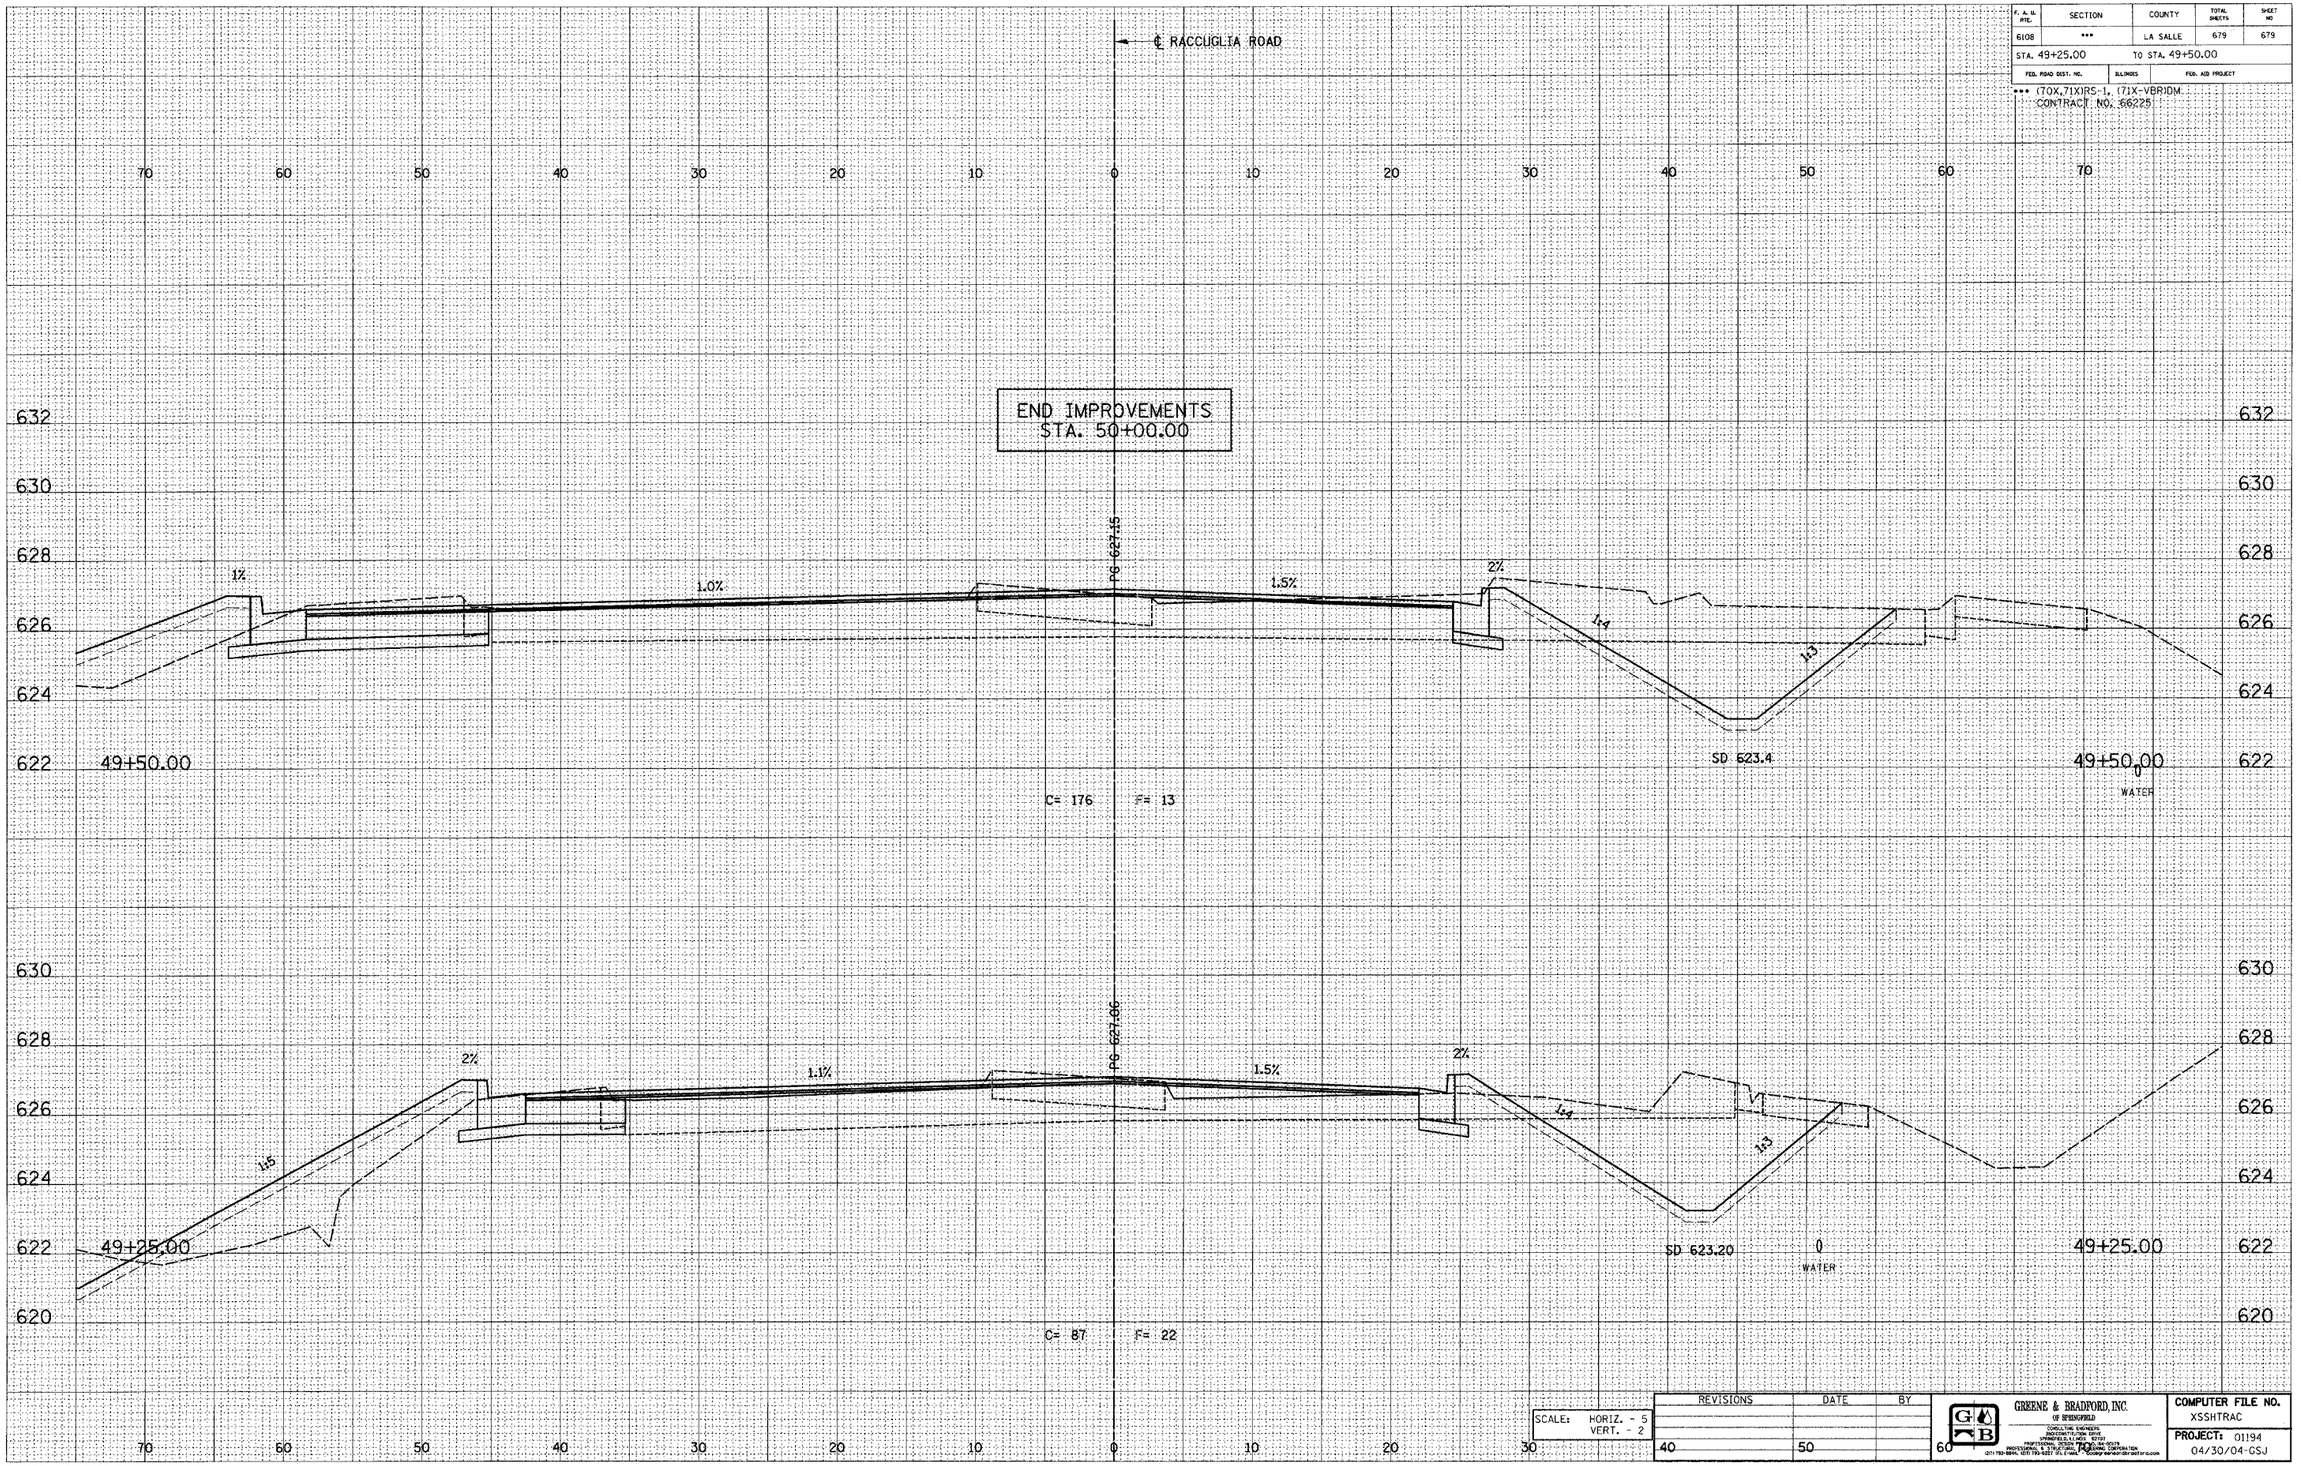

E-XSEC 1:1 8/25/98

SCALE: HORIZ. - 5
VERT. - 2

REVISIONS	DATE	BY

GREENE & BRADFORD, INC.
OF SPRINGFIELD
CONSULTING ENGINEERS
INDUSTRIAL DESIGN
SPRINGFIELD, ILLINOIS 62703
PROFESSIONAL DESIGN FIRM - ILL. REG. 184.001078
PROFESSIONAL & STRUCTURAL ENGINEERING CORPORATION
(217) 793-3894, (217) 793-9237 (FAX) e-mail: "Bradley Hanover Greene and Bradford" @ compuserve.com

COMPUTER FILE NO.
XSSHTRAC
PROJECT: 01194
04/30/04-GSJ

RACCUGLIA ROAD - LA SALLE CO.

\plan1\2\south part\xsshtrac.dgn 12/7/2002 8:01:13 PM User = gregu