FAP ROUTE	SECTION	COUNTY	TOTAL SHEETS	SHEET NO
312	71BR	RANDOLPH	12	73
STA.		TO STA.		

CONTRACT NO.: 76125

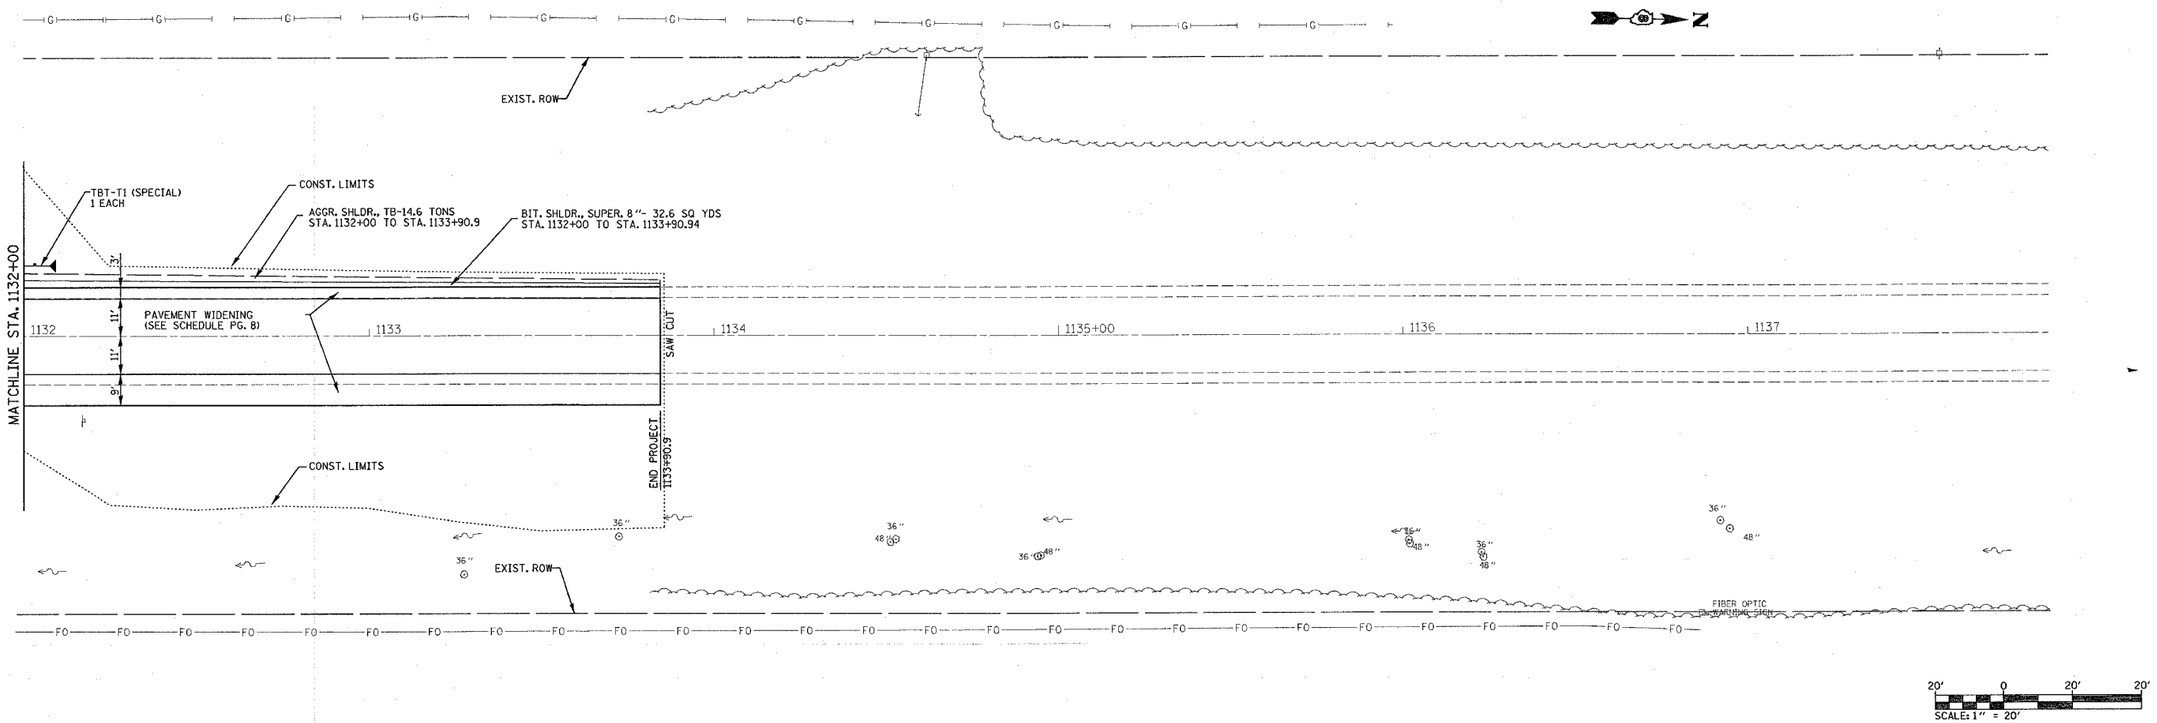

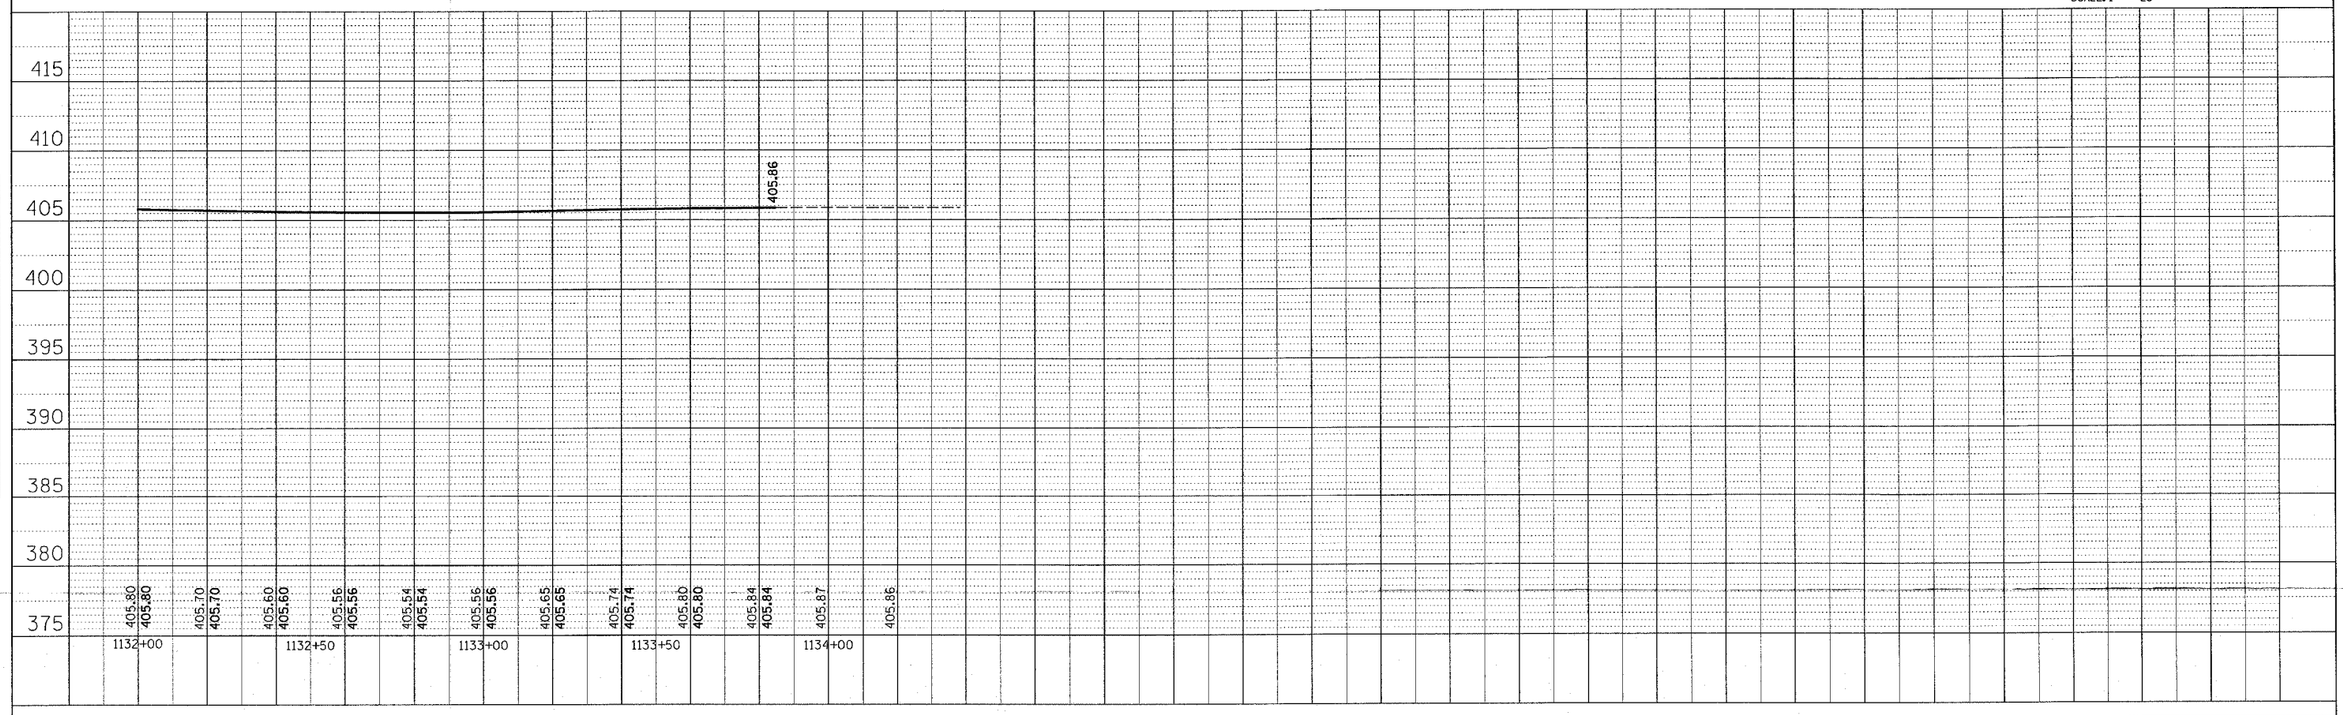

PLOT DATE: Thursday December 16, 2004 @ 1:59:14 PM