FAP ROUTE	SECTION	COUNTY	TOTAL SHEETS	SHEET NO
312	71BR	RANDOLPH	16	73
STA.		TO STA.		
CONTRACT NO.: 76125				

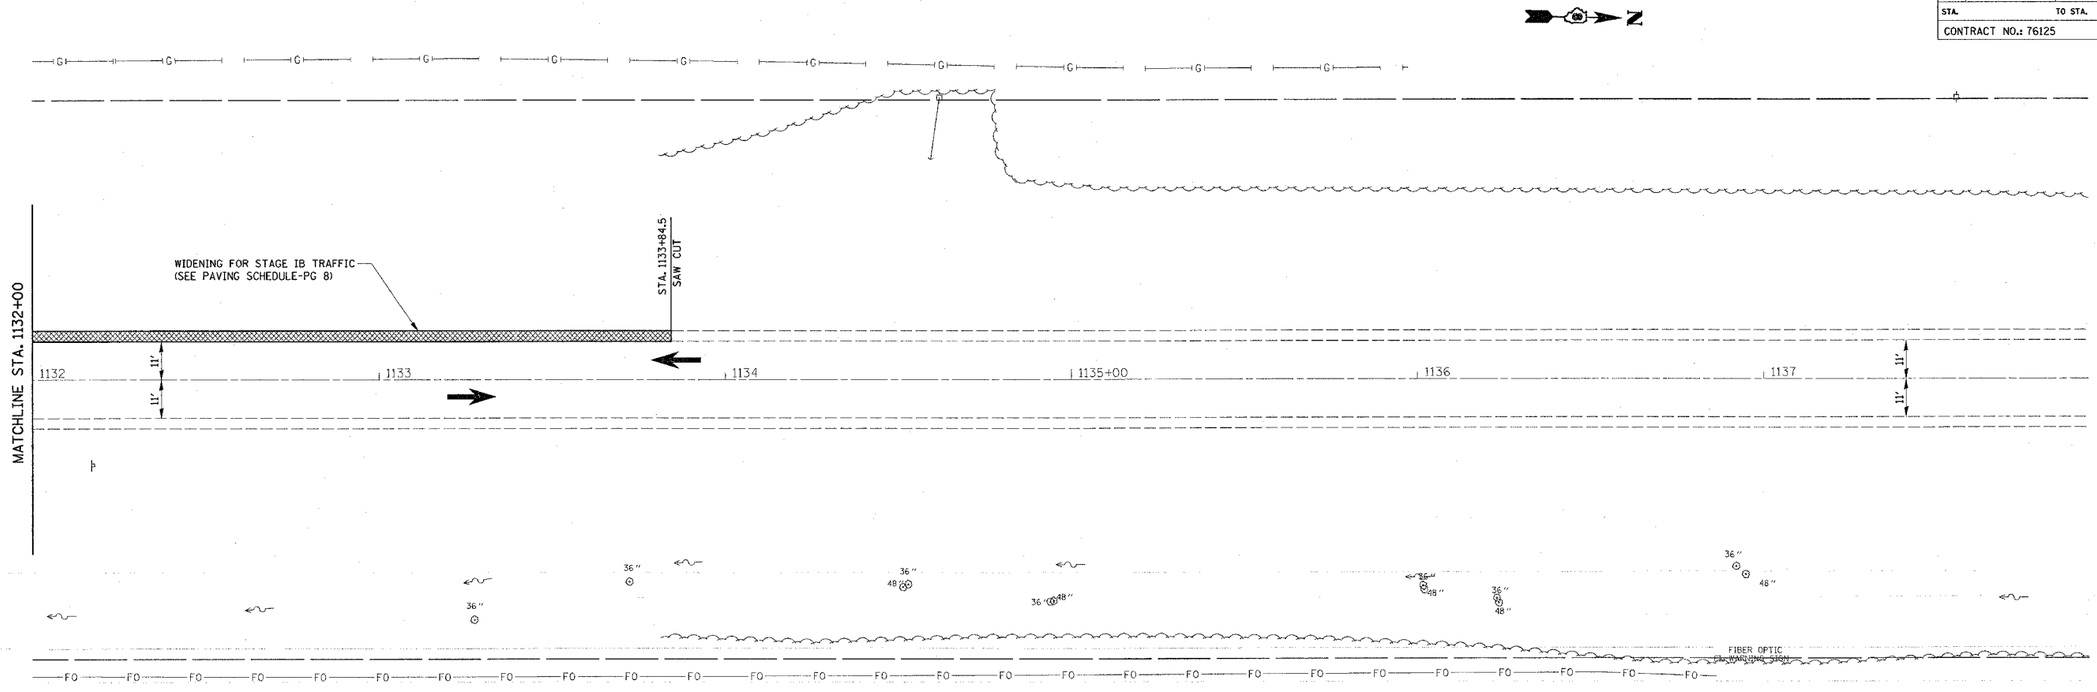

LEGEND:

- CONSTRUCTION AREA
- REMOVAL
- TEMPORARY CONCRETE BARRIER
- IMPACT ATTENUATOR
- DRUM WITH STEADY BURNING LIGHT
- INDUCTOR LOOP DETECTOR
- SIGNALIZED TWO-WAY LANE
- TEMPORARY TRAFFIC SIGNAL

50' 0 50' 100'
SCALE: 1" = 50'

REVISIONS	
NAME	DATE

ILLINOIS DEPARTMENT OF TRANSPORTATION

STAGE IA CONSTRUCTION

FAP 312
SECTION 71BR
RANDOLPH COUNTY

DRAWN BY:

PLOT DATE: Thursday December 16, 2004 @ 2:28:03 PM

PLAN
NOTE BOOK
NO.
ALIGNMENT CHECKED
PLOTTED
REVISED
CADD FILE NAME
BY
DATE

12/16/2004
Thursday December 16, 2004 @ 2:28:03 PM
c:\projects\ed0100\plan\plan2446.dgn L[1-1:15.18-42,44-63,P-63