FAP ROUTE	SECTION	COUNTY	TOTAL SHEETS	SHEET NO
312	71BR	RANDOLPH	57	73
STA.		TO STA.		

CONTRACT NO.: 76125

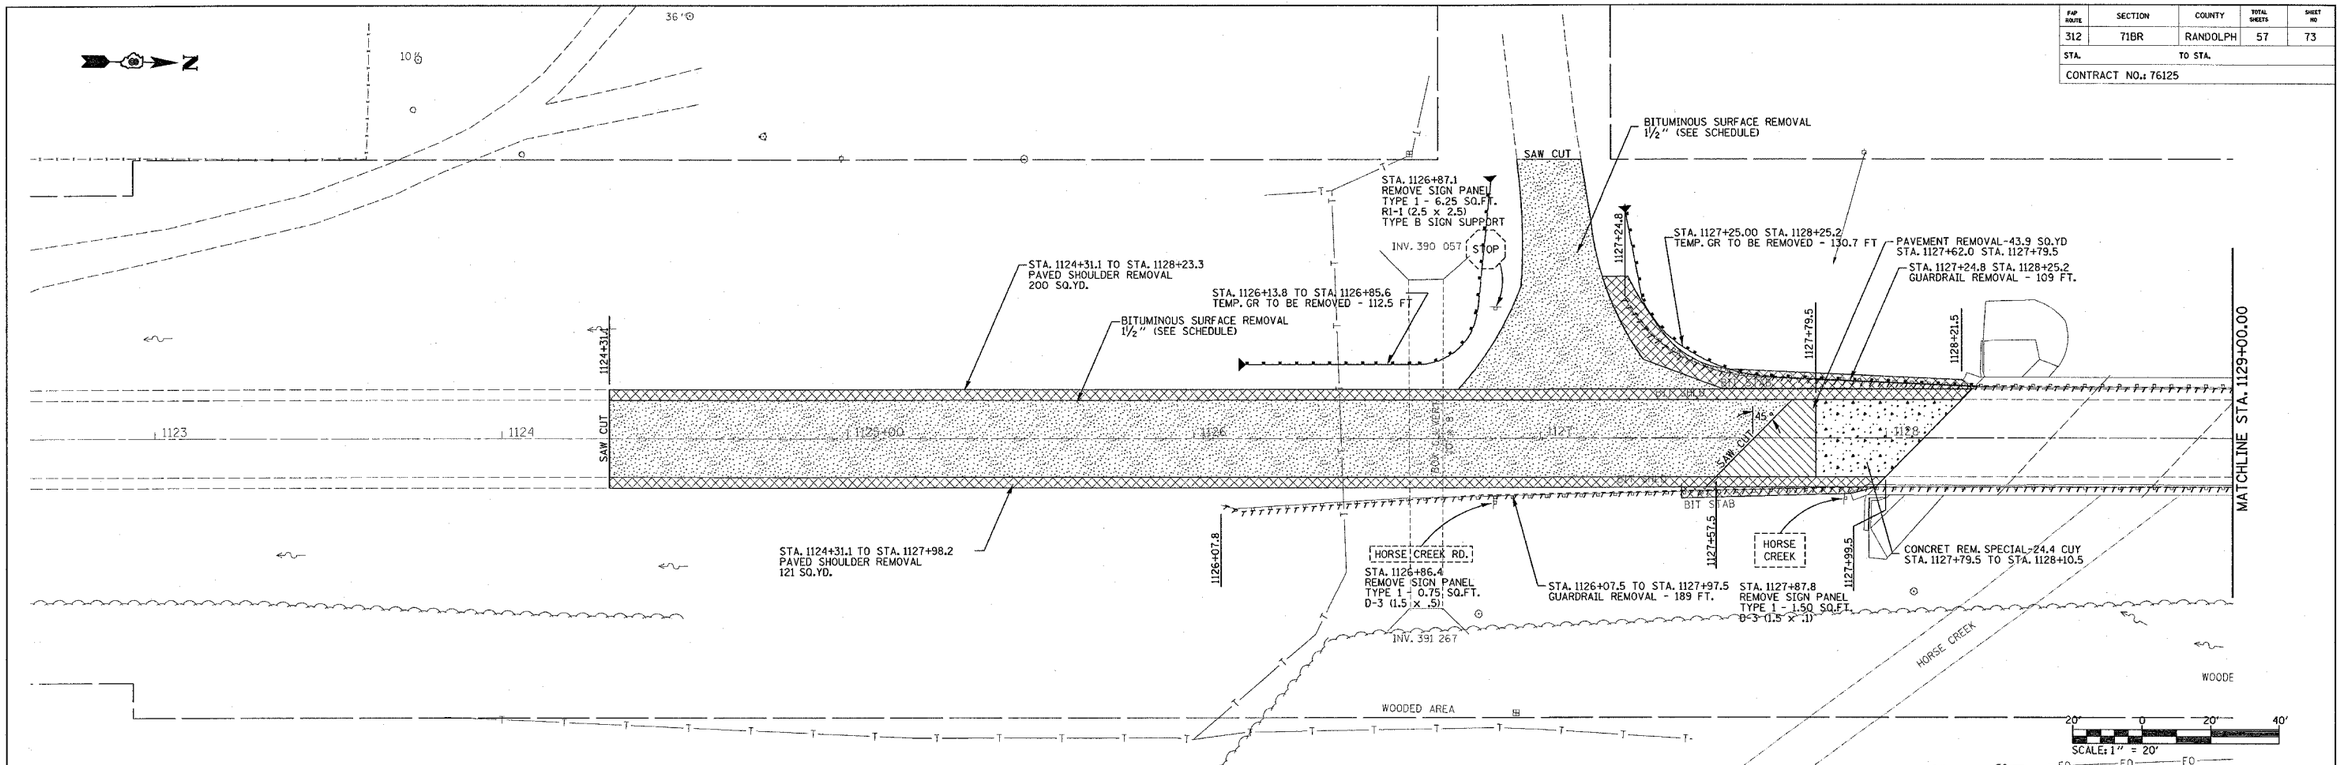

REVISIONS	
NAME	DATE

ILLINOIS DEPARTMENT OF TRANSPORTATION

REMOVAL PLAN

FAP ROUTE 312
SECTION 71BR
RANDOLPH COUNTY
SN 079-0048

DRAWN BY:

PLOT DATE: Thursday December 16, 2004 @ 2:38:38 PM

PLAN
NOTE BOOK NO.
SURVEYED
PLOTTED
ALIGNMENT CHECKED
RT. OF WAY CHECKED
CADD FILE NAME
BY
DATE

12/16/2004
Thursday December 16, 2004 @ 2:38:38 PM
c:\projects\ed01100\plan\plan\044c.dgn LV=1-63
c:\projects\ed01100\plan\dfile\044a.dgn LV
c:\projects\ed01100\plan\dfile\044a.dgn LV=1-62
c:\projects\ref\file\044a.dgn LV=1-63
c:\projects\ref\topo\044a.dgn LV=1-63
c:\projects\ed01100\plan\dfile\044a.dgn LV=1-63
c:\projects\ref\topo\044a.dgn LV=27
c:\projects\ref\file\044a.dgn LV=1-63
c:\projects\ed01100\plan\dfile\044a.dgn LV=1-63
c:\projects\ref\topo\044a.dgn LV=27
c:\projects\ref\file\044a.dgn LV=1-63