FAP ROUTE	SECTION	COUNTY	TOTAL SHEETS	SHEET NO
586	60R-2,37R-1	MADISON	502	49

STA. 518+00 TO STA. 524+00

CONTRACT NO: 76301

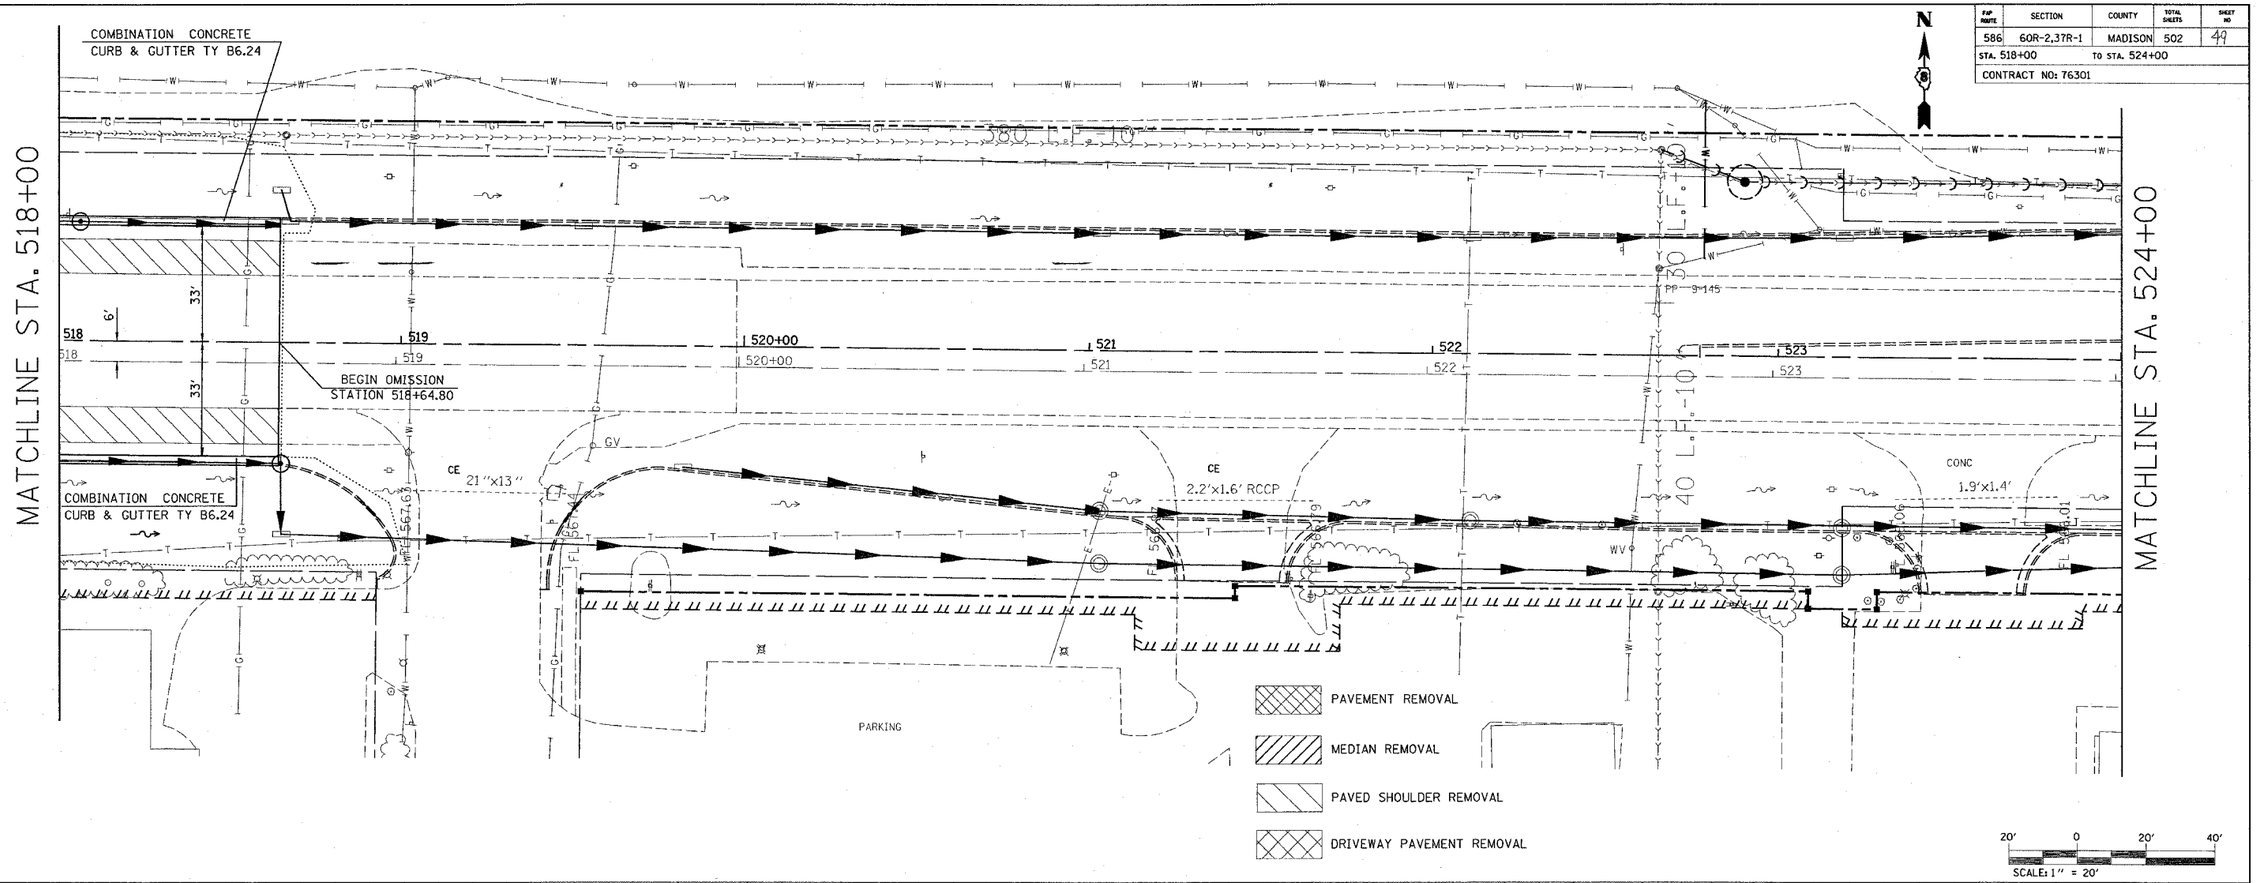

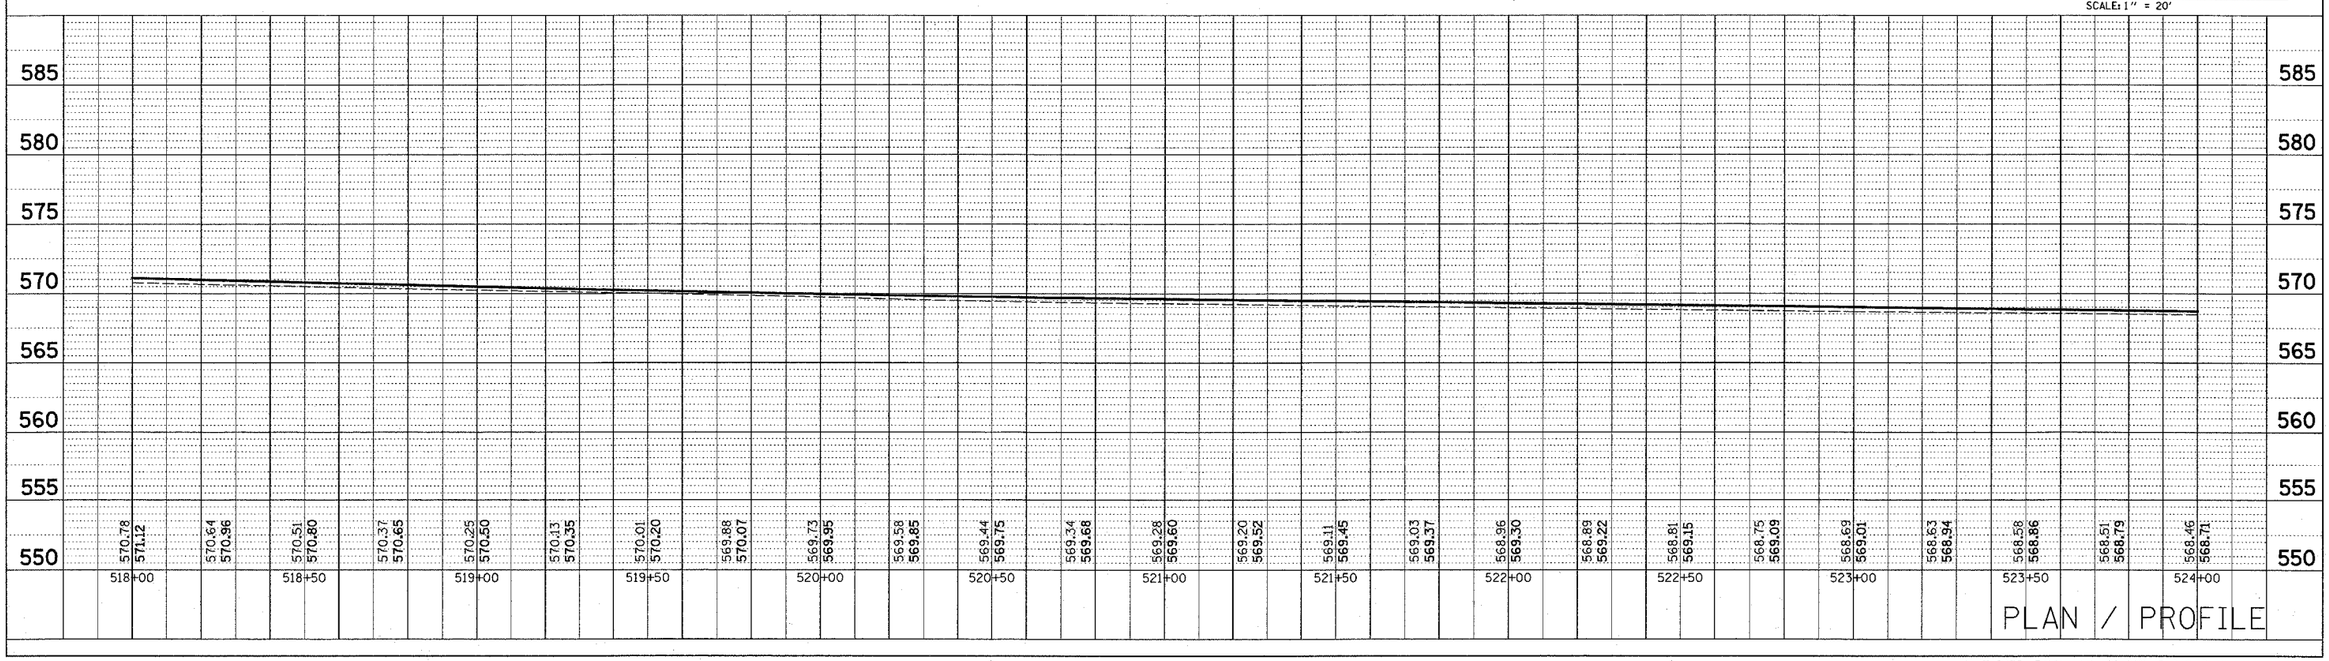

PLAN / PROFILE

PLOT DATE: Friday July 02, 2004 @ 8:10:52 AM

PLAN | NOTE BOOK NO. | SURVEYED | PLOTTED | ALIGNMENT CHECKED | R.I. OF WAY CHECKED | CADD FILE NAME | BY | DATE

PROFILE | NOTE BOOK NO. | SURVEYED | PLOTTED | GRADES CHECKED | B.M. NOTED | STRUCTURE NOTATNS CHKD | BY | DATE

7/2/2004
Friday July 02, 2004 @ 8:10:52 AM
c:\projects\wef\sgp0005\plan\pln0055a.dgn LV=1-63
c:\projects\wef\236cdr01.wef LV=1-63
c:\projects\wef\wfile013a.dgn LV=1-63
c:\projects\wef\wfile025b.dgn LV=1-63
c:\projects\wef\236cdr01.wef LV=1-55,57-62
c:\projects\wef\dfilepvtmk.dgn LV=1-2,9,29,42,46,50-60