FAP ROUTE	SECTION	COUNTY	TOTAL SHEETS	SHEET NO
586	60R-2,37R-1	MADISON	502	50
STA. 524+00		TO STA. 530+00		
CONTRACT NO: 76301				

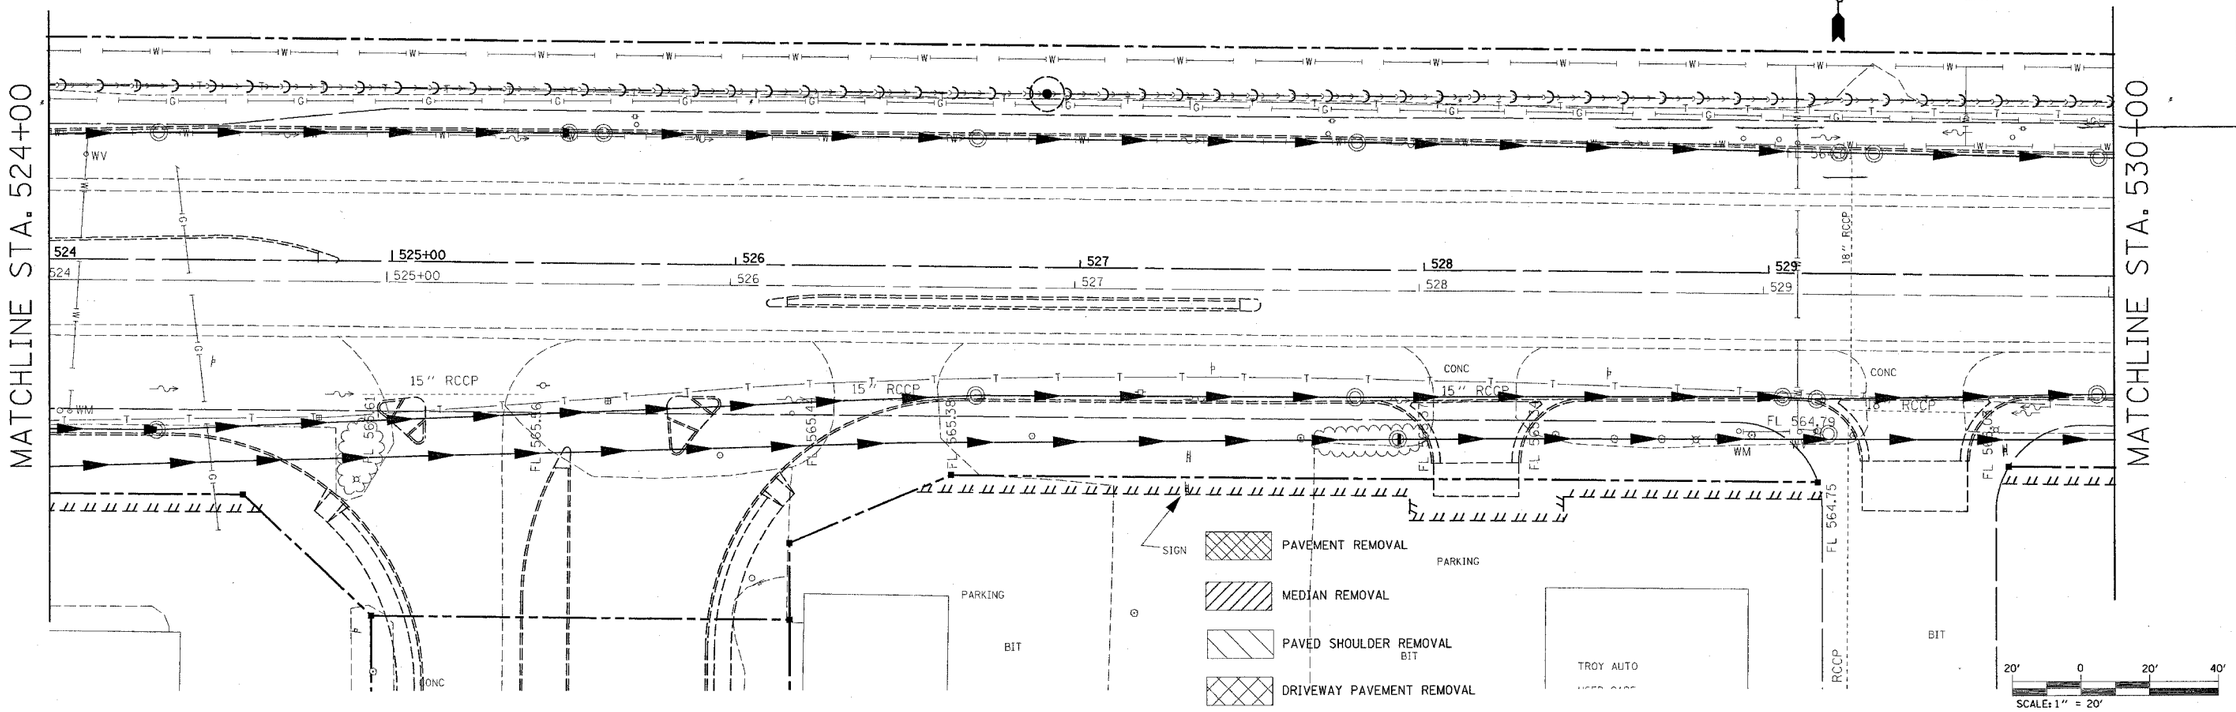

PLAN	BY	DATE
SURVEYED		
PLOTTED		
ROADWAY CHECKED		
R/W CHECKED		
NOTE BOOK		
NO.		
CADD FILE NAME		

PROFILE	BY	DATE
SURVEYED		
PLOTTED		
GRADES CHECKED		
B.M. NOTED		
STRUCTURE NOTATIONS CHKD		
NOTE BOOK		
NO.		

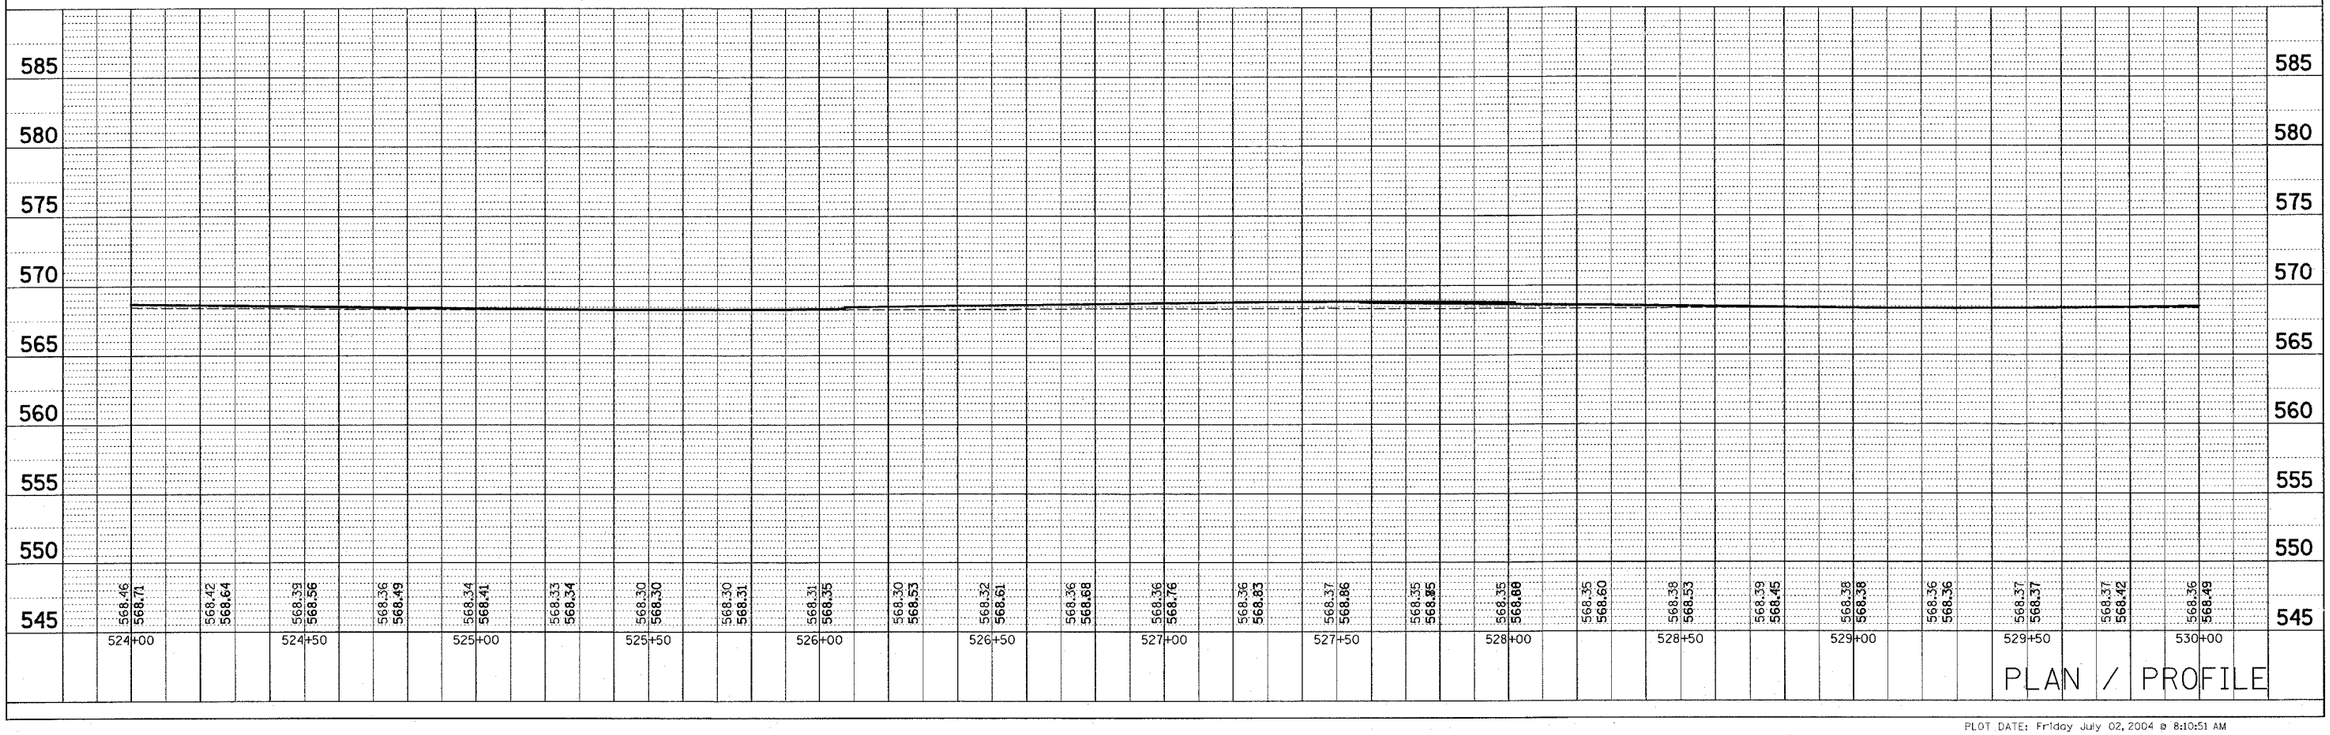

PLOT DATE: Friday July 02, 2004 @ 8:10:51 AM

7/2/2004
Friday July 02, 2004 @ 8:10:51 AM
c:\pwworking\wd8999\plan\vh0085sudgn LV1-53
G:\projects\ref\topo085sudgn LV1-53
G:\projects\ref\236ch01ref LV1-1,20-24,26-29,32-47,50,52,54,56-58
G:\projects\ref\236ch02ref LV1-53
G:\projects\ref\236ch03ref LV1-53
G:\projects\ref\utils085sudgn LV1-53
G:\projects\ref\236cur01ref LV1-55,57-62
G:\projects\ref\dfltlayout.dgn LV1-2,5,9,12,46,48,50