FAP ROUTE	SECTION	COUNTY	TOTAL SHEETS	SHEET NO
586	60R-2,37R-1	MADISON	502	89
STA. 512+00		TO STA. 518+00		
CONTRACT NO. 76301				

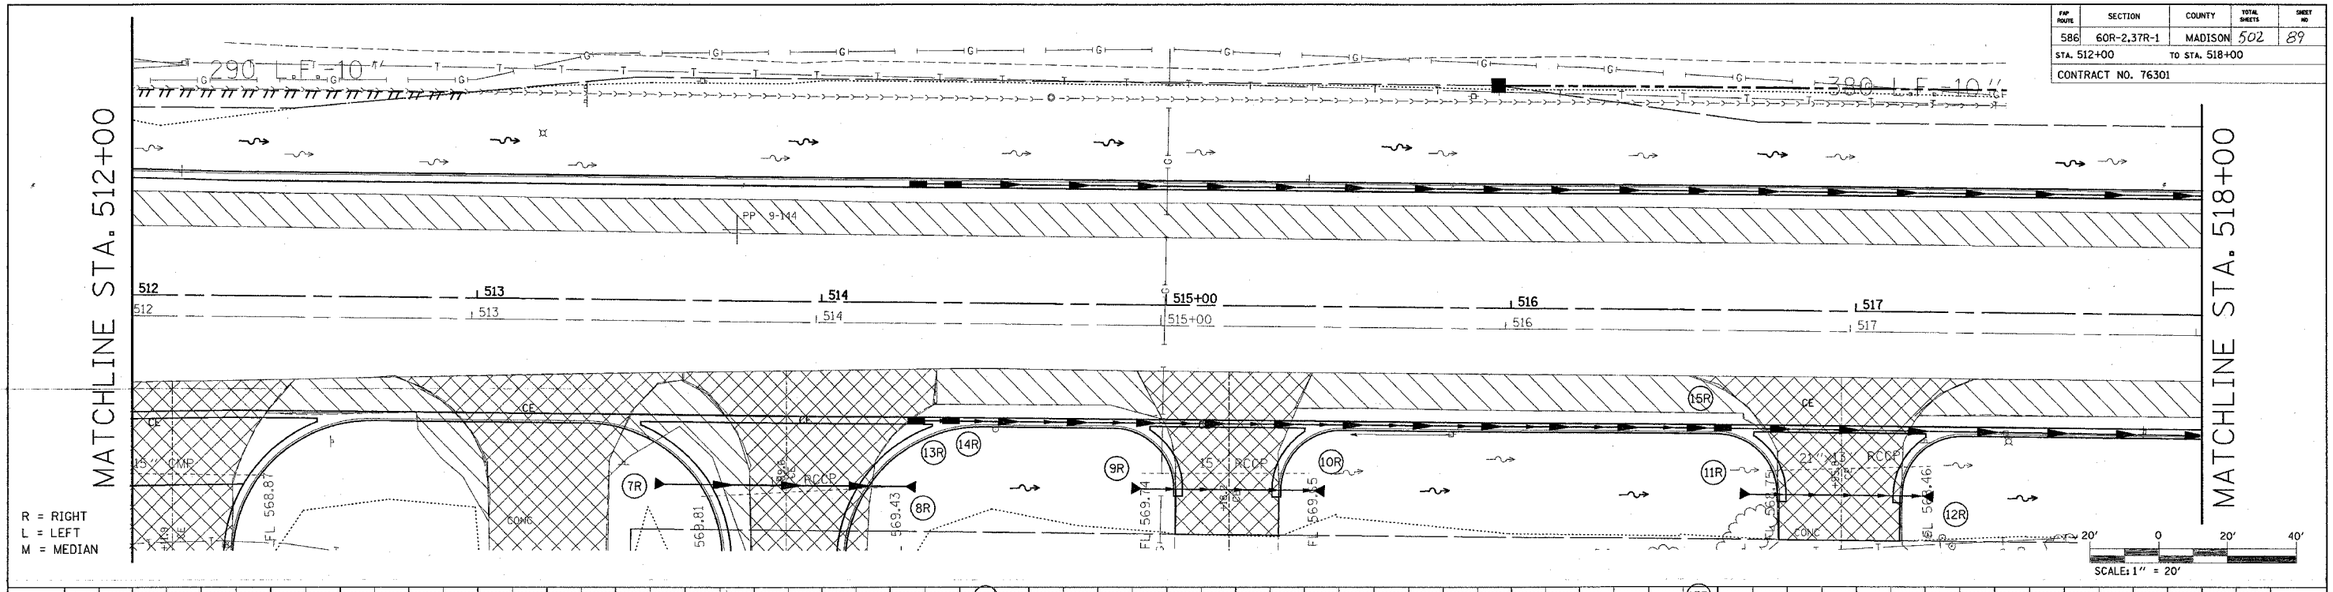

PROPOSED STORM SEWER PROFILE - RIGHT

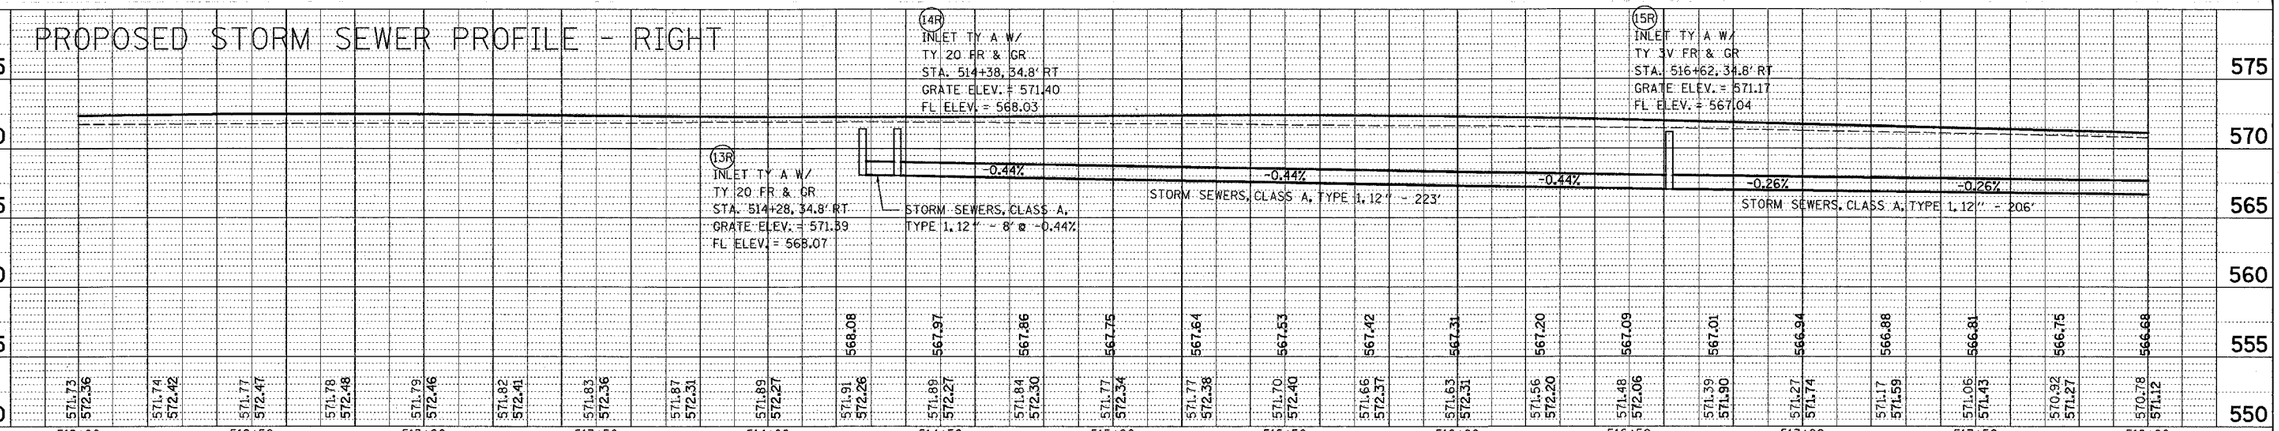

PROPOSED DITCH PROFILE - RIGHT

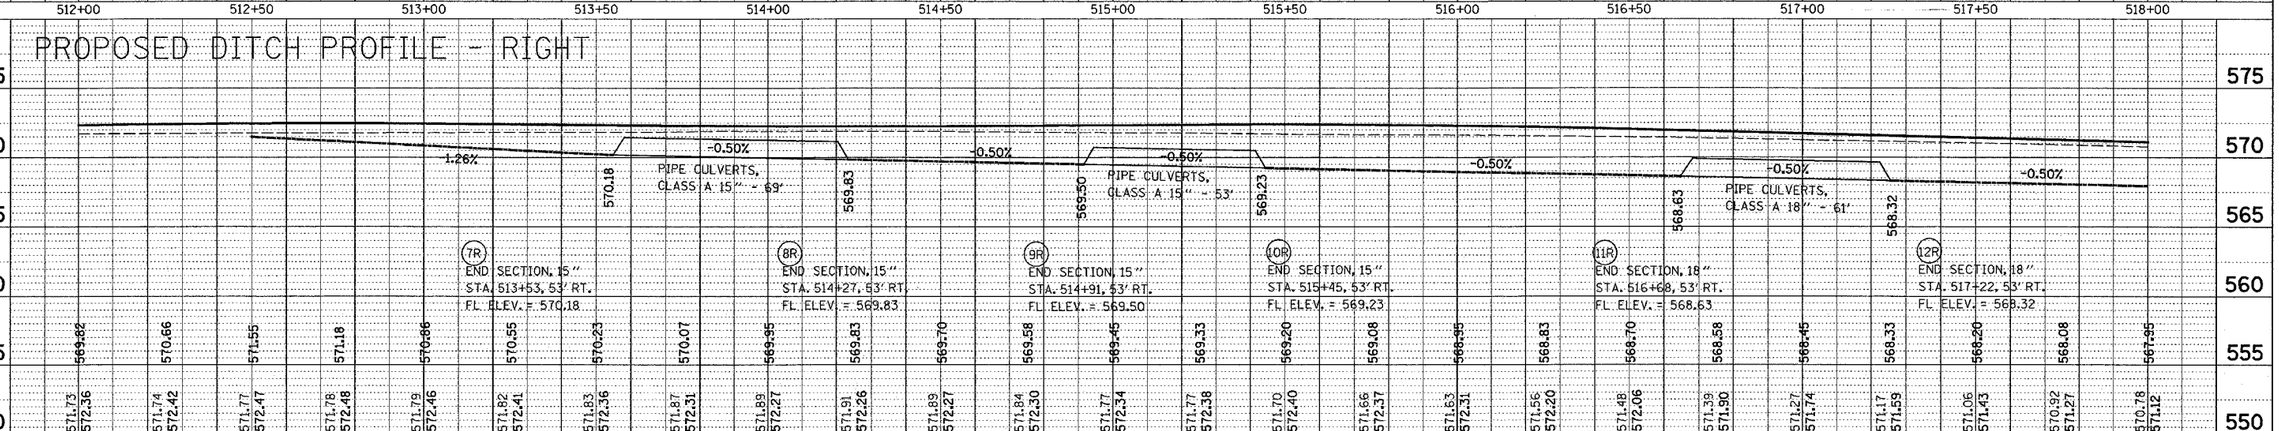

DRAINAGE

PLOT DATE: Friday July 02, 2004 @ 8:22:47 AM

7/2/2004
Friday July 02, 2004 @ 8:22:47 AM
C:\projects\ref\topo880.dgn LV41-54.56-63
C:\projects\ref\topo880sub.dgn LV41-63
C:\projects\ref\236cn01.dgn LV41-63
C:\projects\ref\236cn01sub.dgn LV41-63
C:\projects\ref\236cn01.ref LV41-55.57-62
C:\projects\ref\profiletext.dgn LV41-21,23,24,42,63

PLAN | SURVEYED | PLOTTED | ALIGNMENT CHECKED | GRADES CHECKED | MACHINE NOTATNS CHKD | NOTE BOOK | NO. | BY | DATE
PROFILE | SURVEYED | PLOTTED | GRADES CHECKED | MACHINE NOTATNS CHKD | NOTE BOOK | NO. | BY | DATE