FAP ROUTE	SECTION	COUNTY	TOTAL SHEETS	SHEET NO
586	60R-2,37R-1	MADISON	502	94

STA. 524+00 TO STA. 530+00

CONTRACT NO. 76301

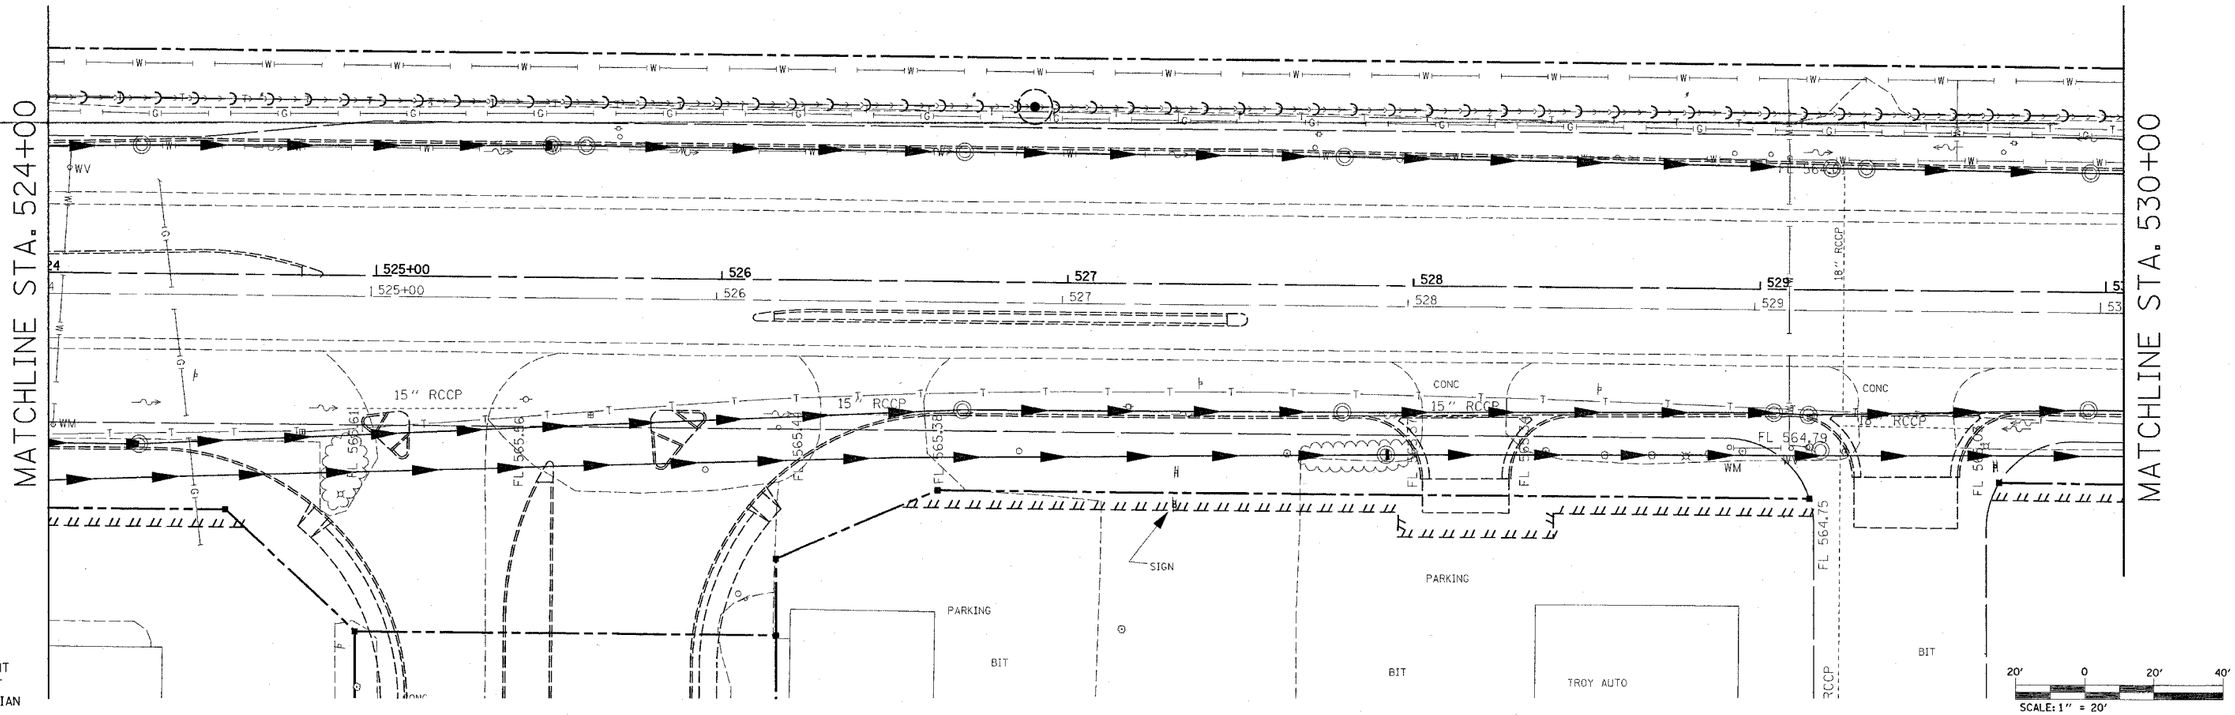

R = RIGHT
L = LEFT
M = MEDIAN

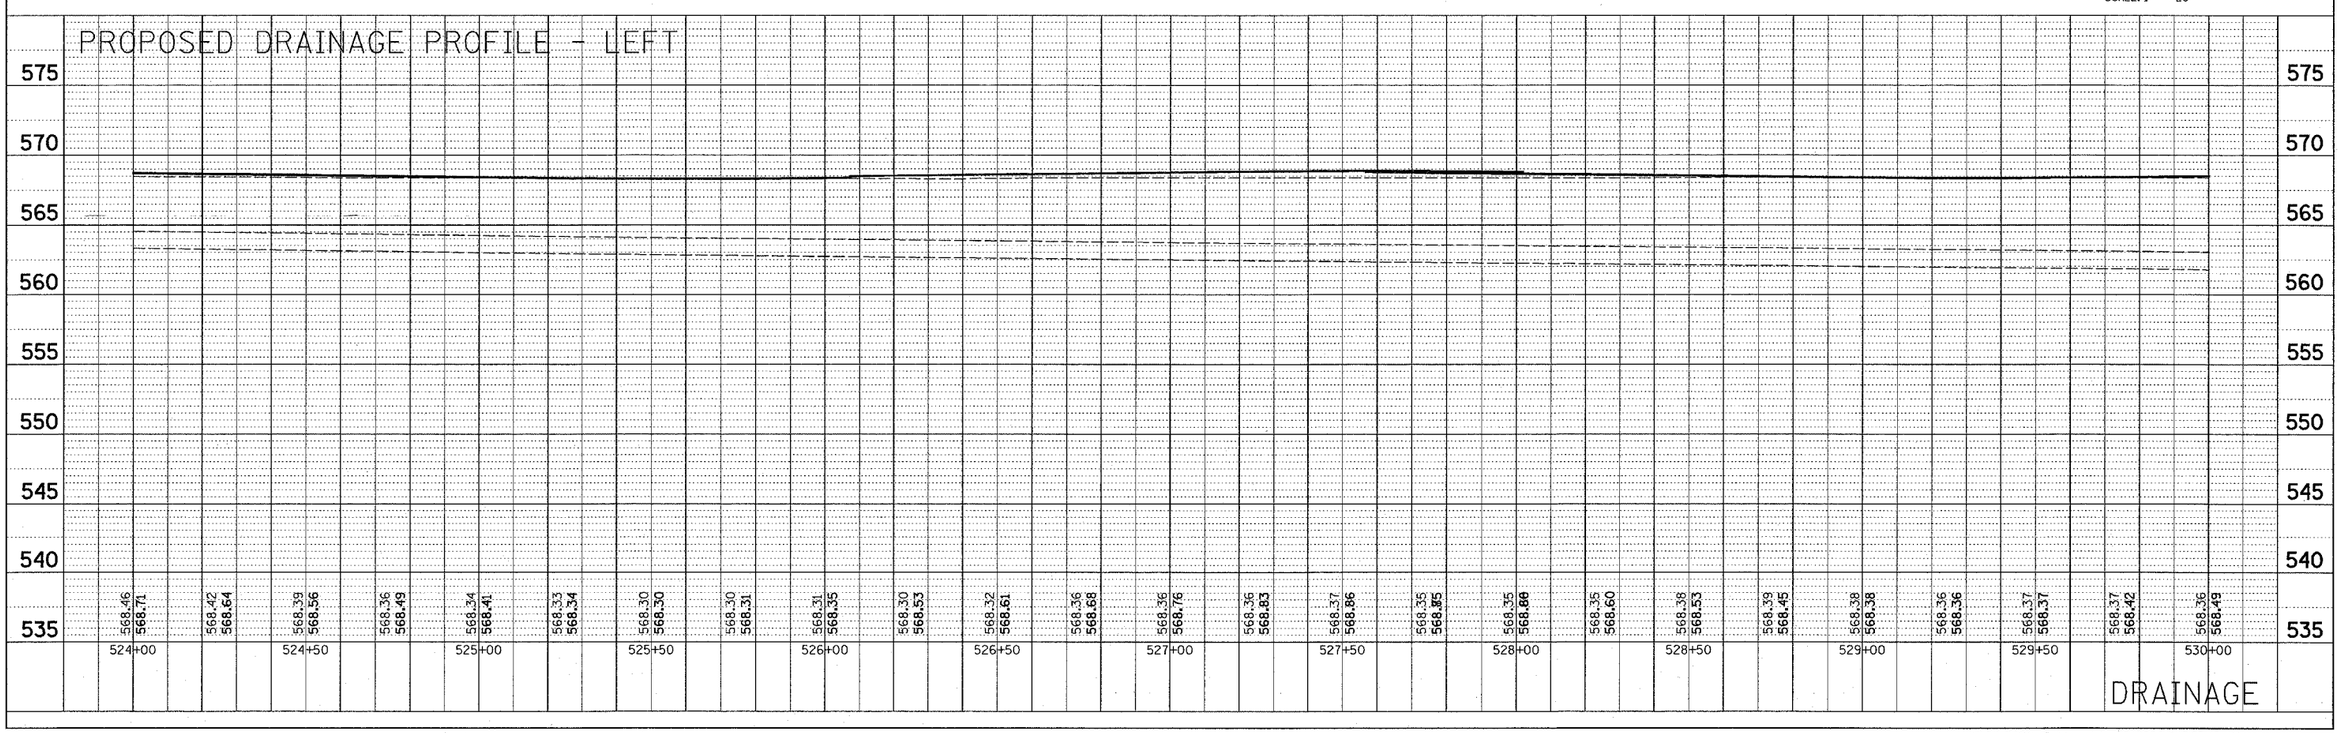

PLOT DATE: Friday July 02, 2004 @ 8:22:45 AM