F.A. RTE.	SECTION	COUNTY	TOTAL SHEETS	SHEET NO.
586	60R-2, 37R-1	MADISON	502	3/8
STA.	TO STA.			
CONTRACT NO. 76301				
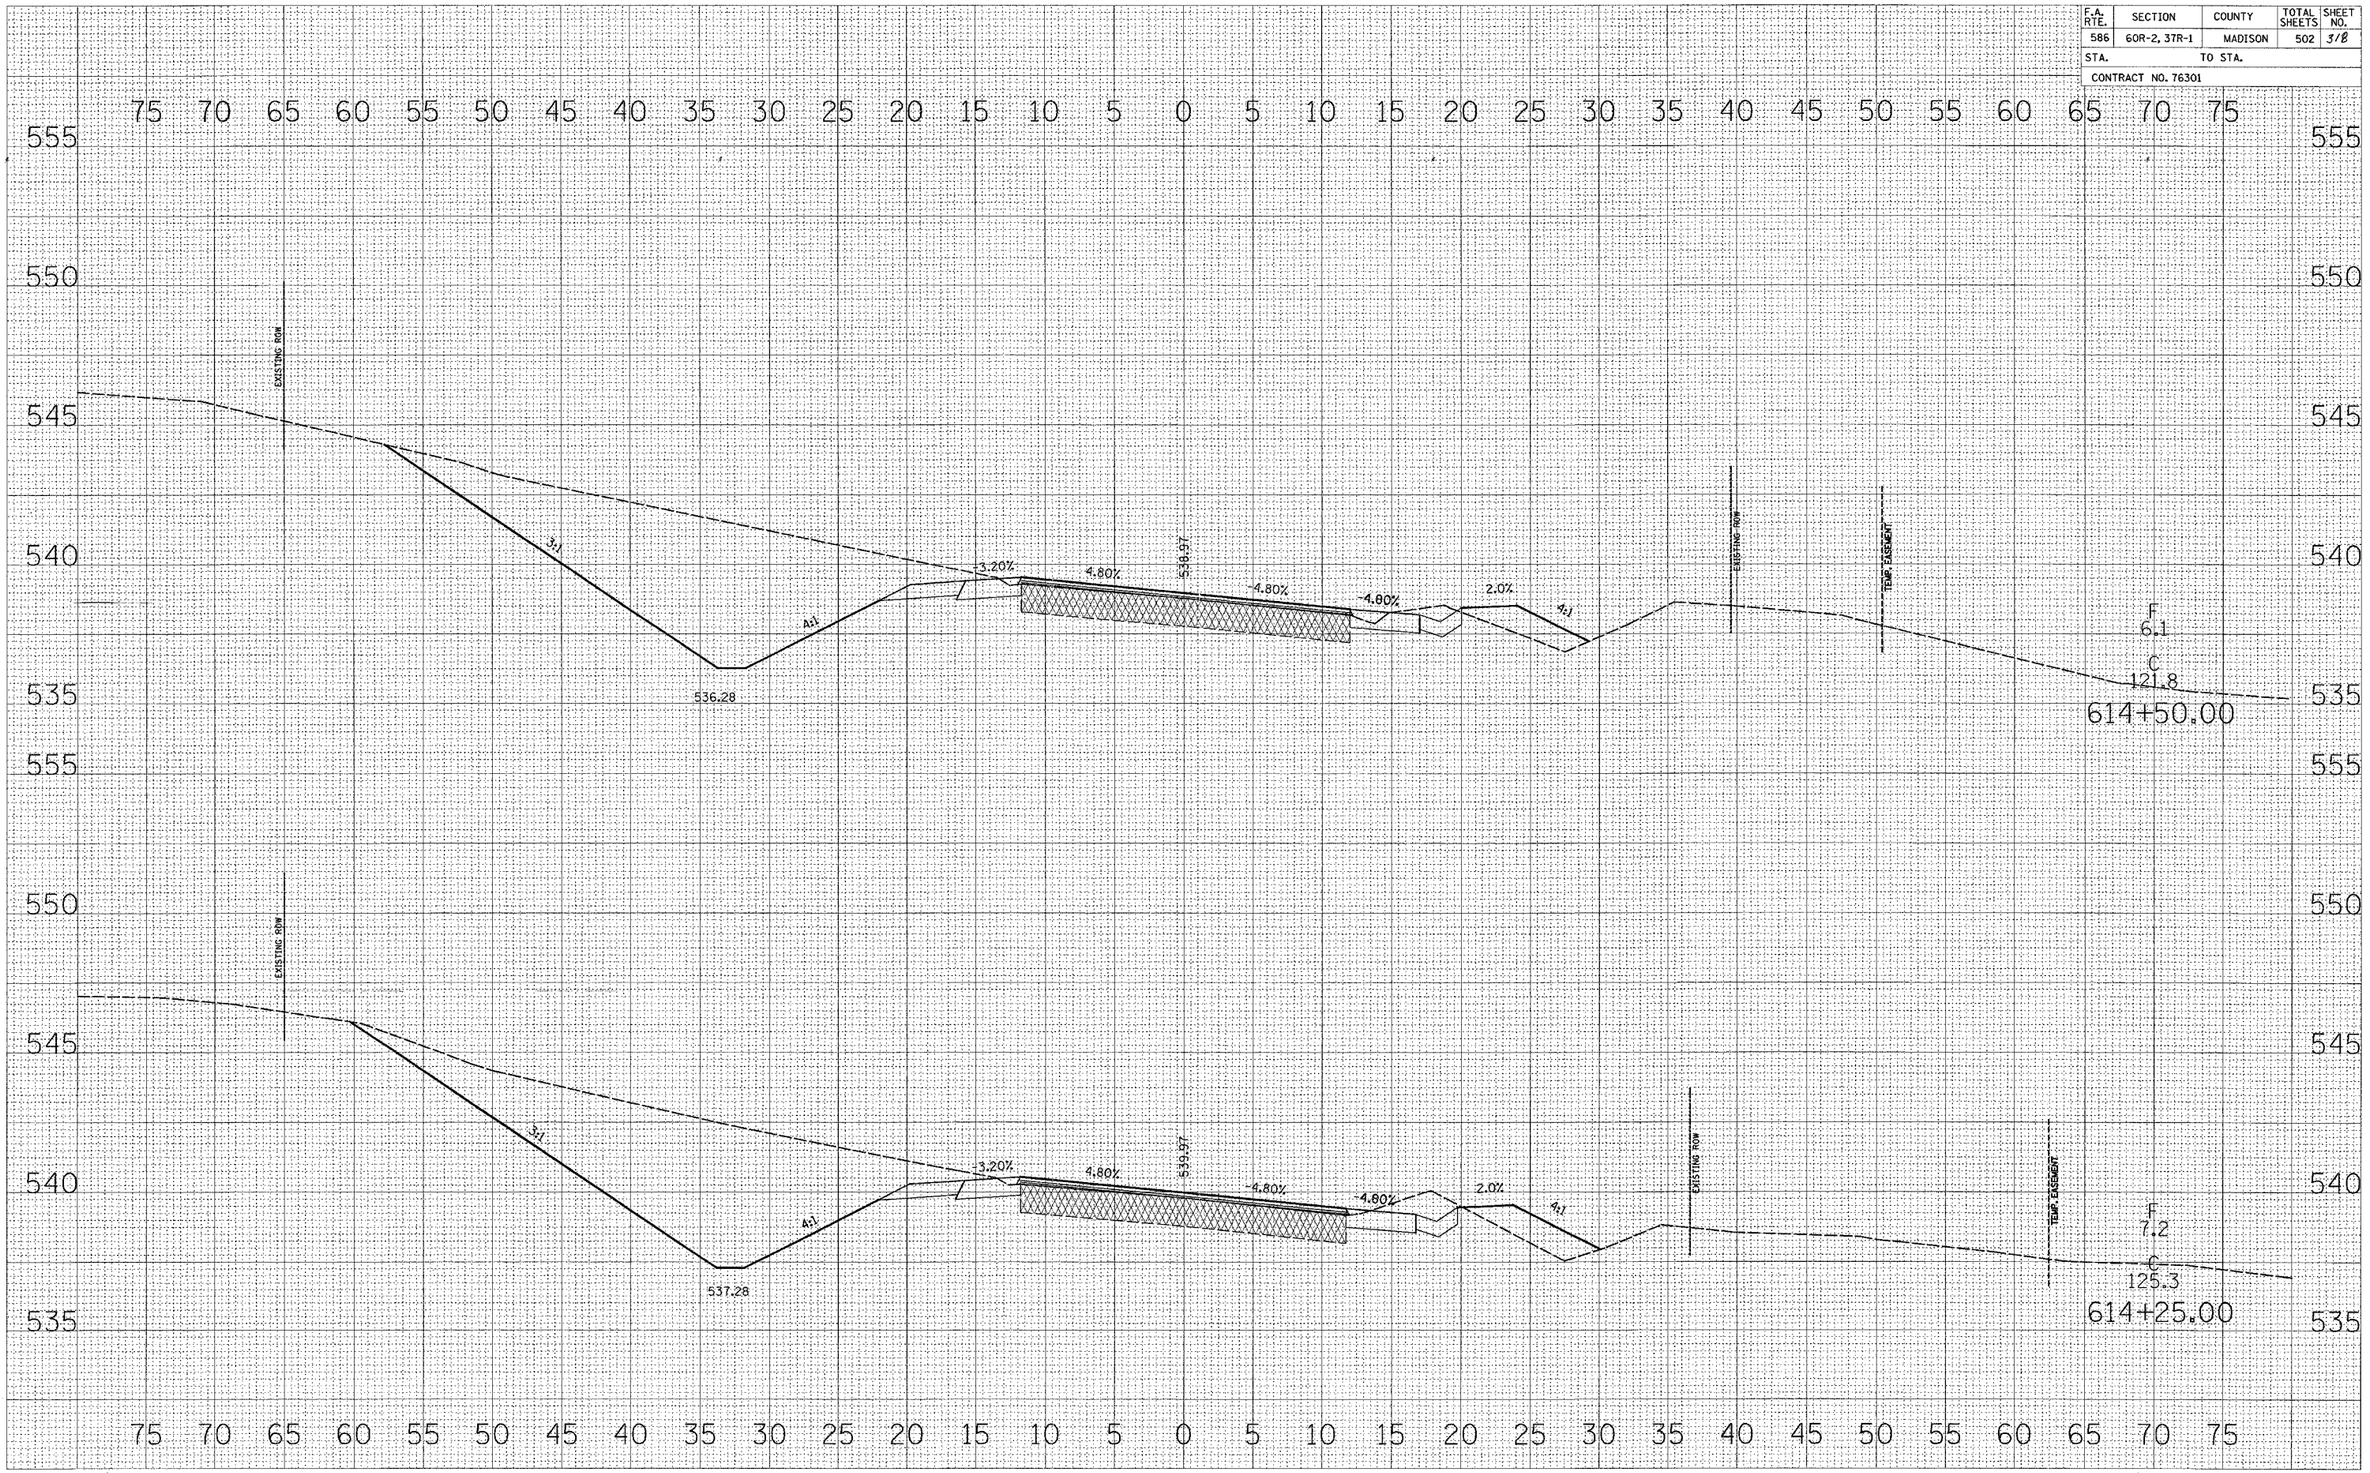
FINAL SURVEY	NOTE BOOK	SURVEYED	BY
		PLOTTED	DATE
		TEMPLATE	
		AREAS	
NO.		AREAS CHECKED