F.A. RTE.	SECTION	COUNTY	TOTAL SHEETS	SHEET NO.
586	60R-2, 37R-1	MADISON	502	435
STA.	TO STA.			
CONTRACT NO. 76301				

FINAL SURVEY NOTE BOOK No.
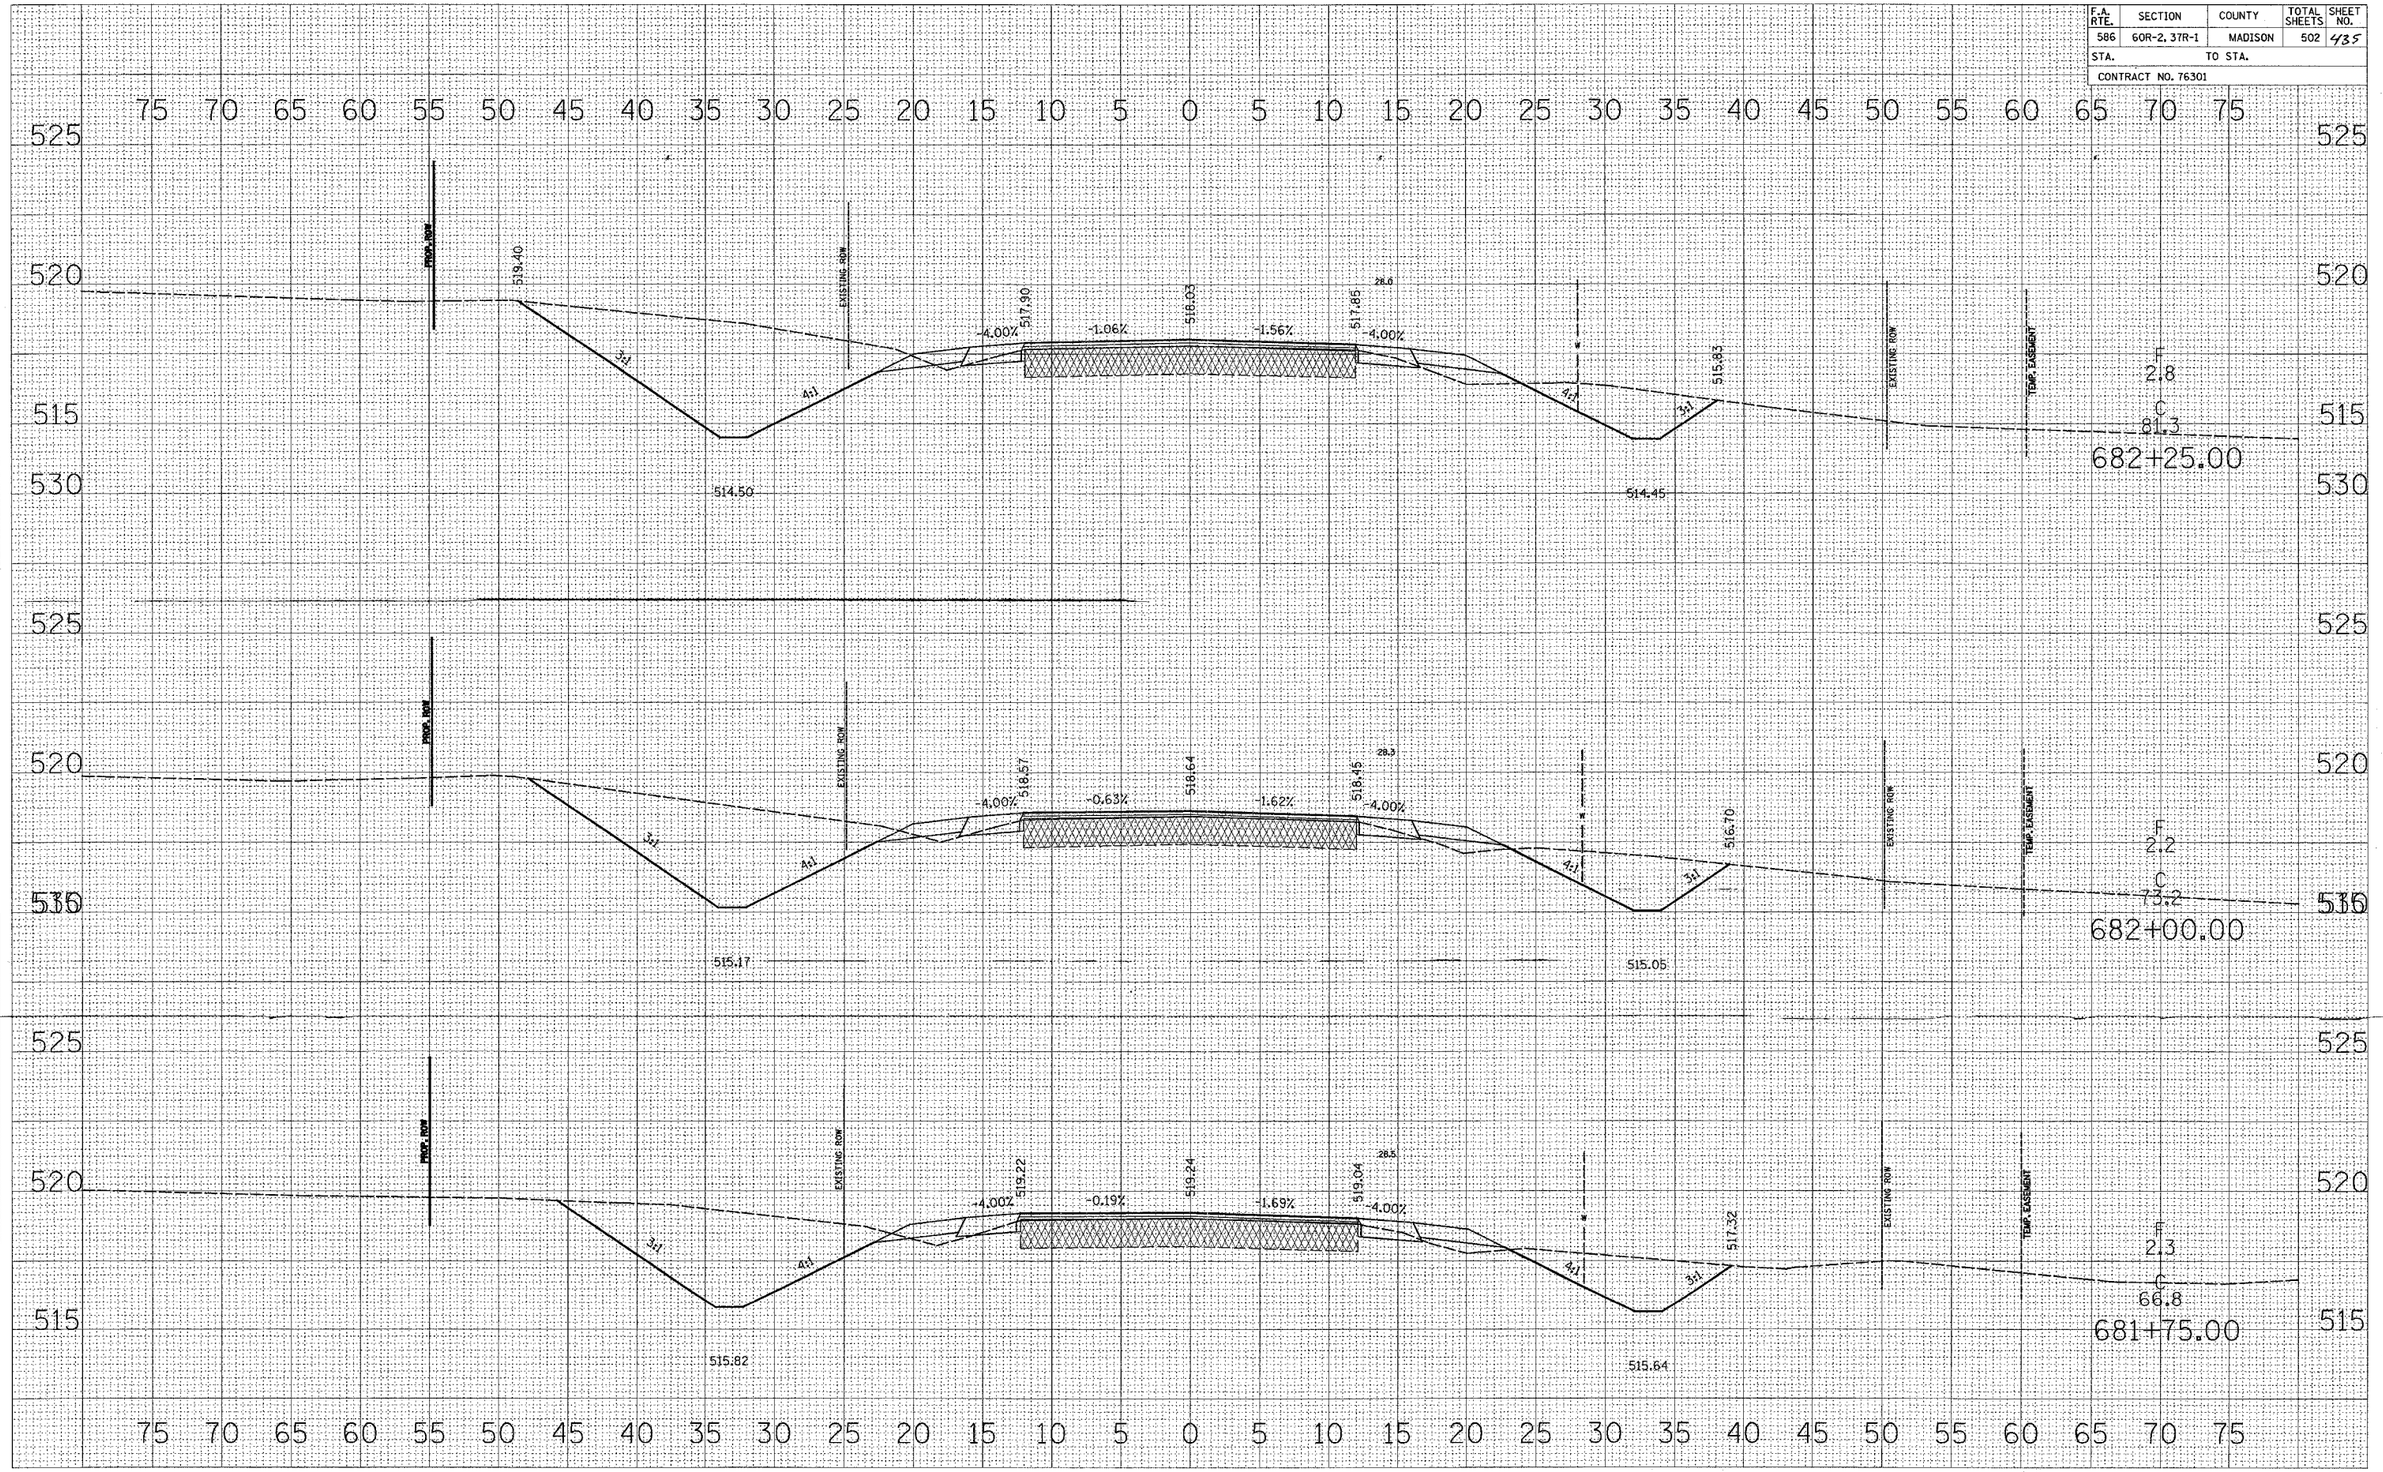
	BY	DATE
SURVEYED		
PLOTTED		
TYPING DATE		
AREAS		
AREAS CHECKED