F.A. RTE.	SECTION	COUNTY	TOTAL SHEETS	SHEET NO.
586	60R-2, 37R-1	MADISON	502	443
STA.	TO STA.			
CONTRACT NO. 76301				

FINAL SURVEY / ORIGINAL SURVEY

NOTE BOOK / NO.

SURVEYED / PLOTTED / TRACED AT / AREAS / AREAS CHECKED
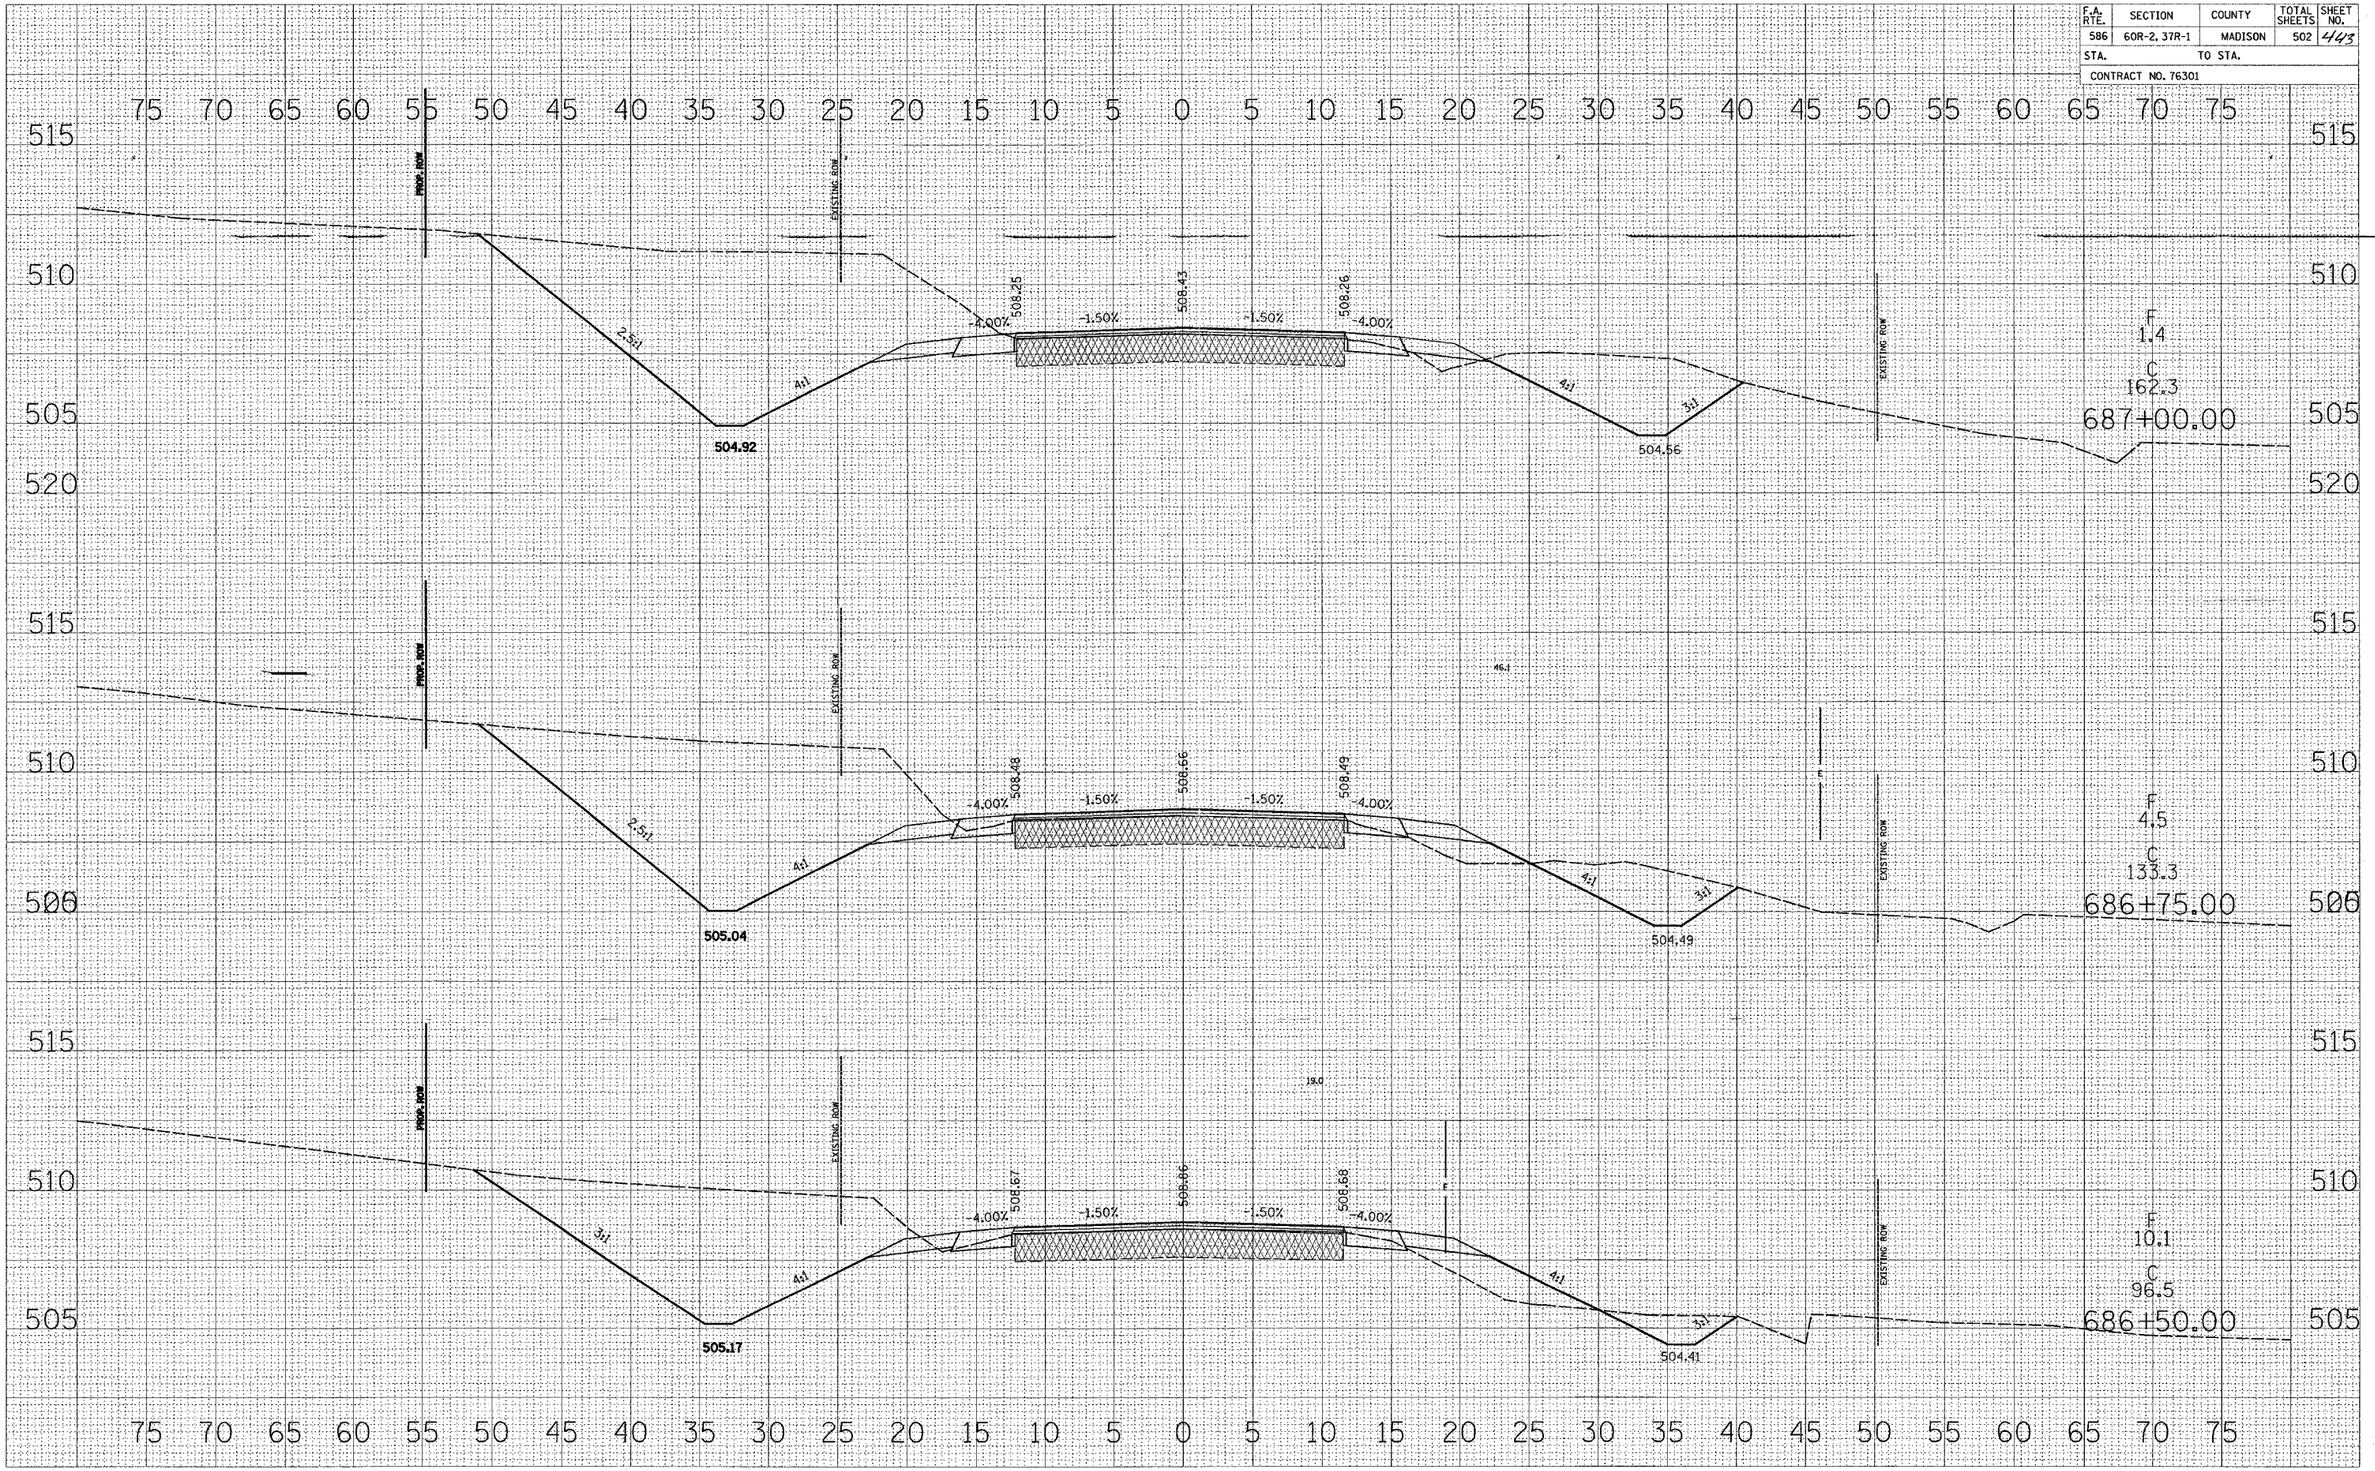
BY / DATE