F.A. RTE.	SECTION	COUNTY	TOTAL SHEETS	SHEET NO.
586	60R-2, 37R-1	MADISON	502	445
STA.	TO STA.			
CONTRACT NO. 76301				

FINAL SURVEY	NOTE BOOK	NOS.
SURVEYED	BY	
PLOTTED	DATE	
TEMPLATE		
AREAS		
AREAS CHECKED		
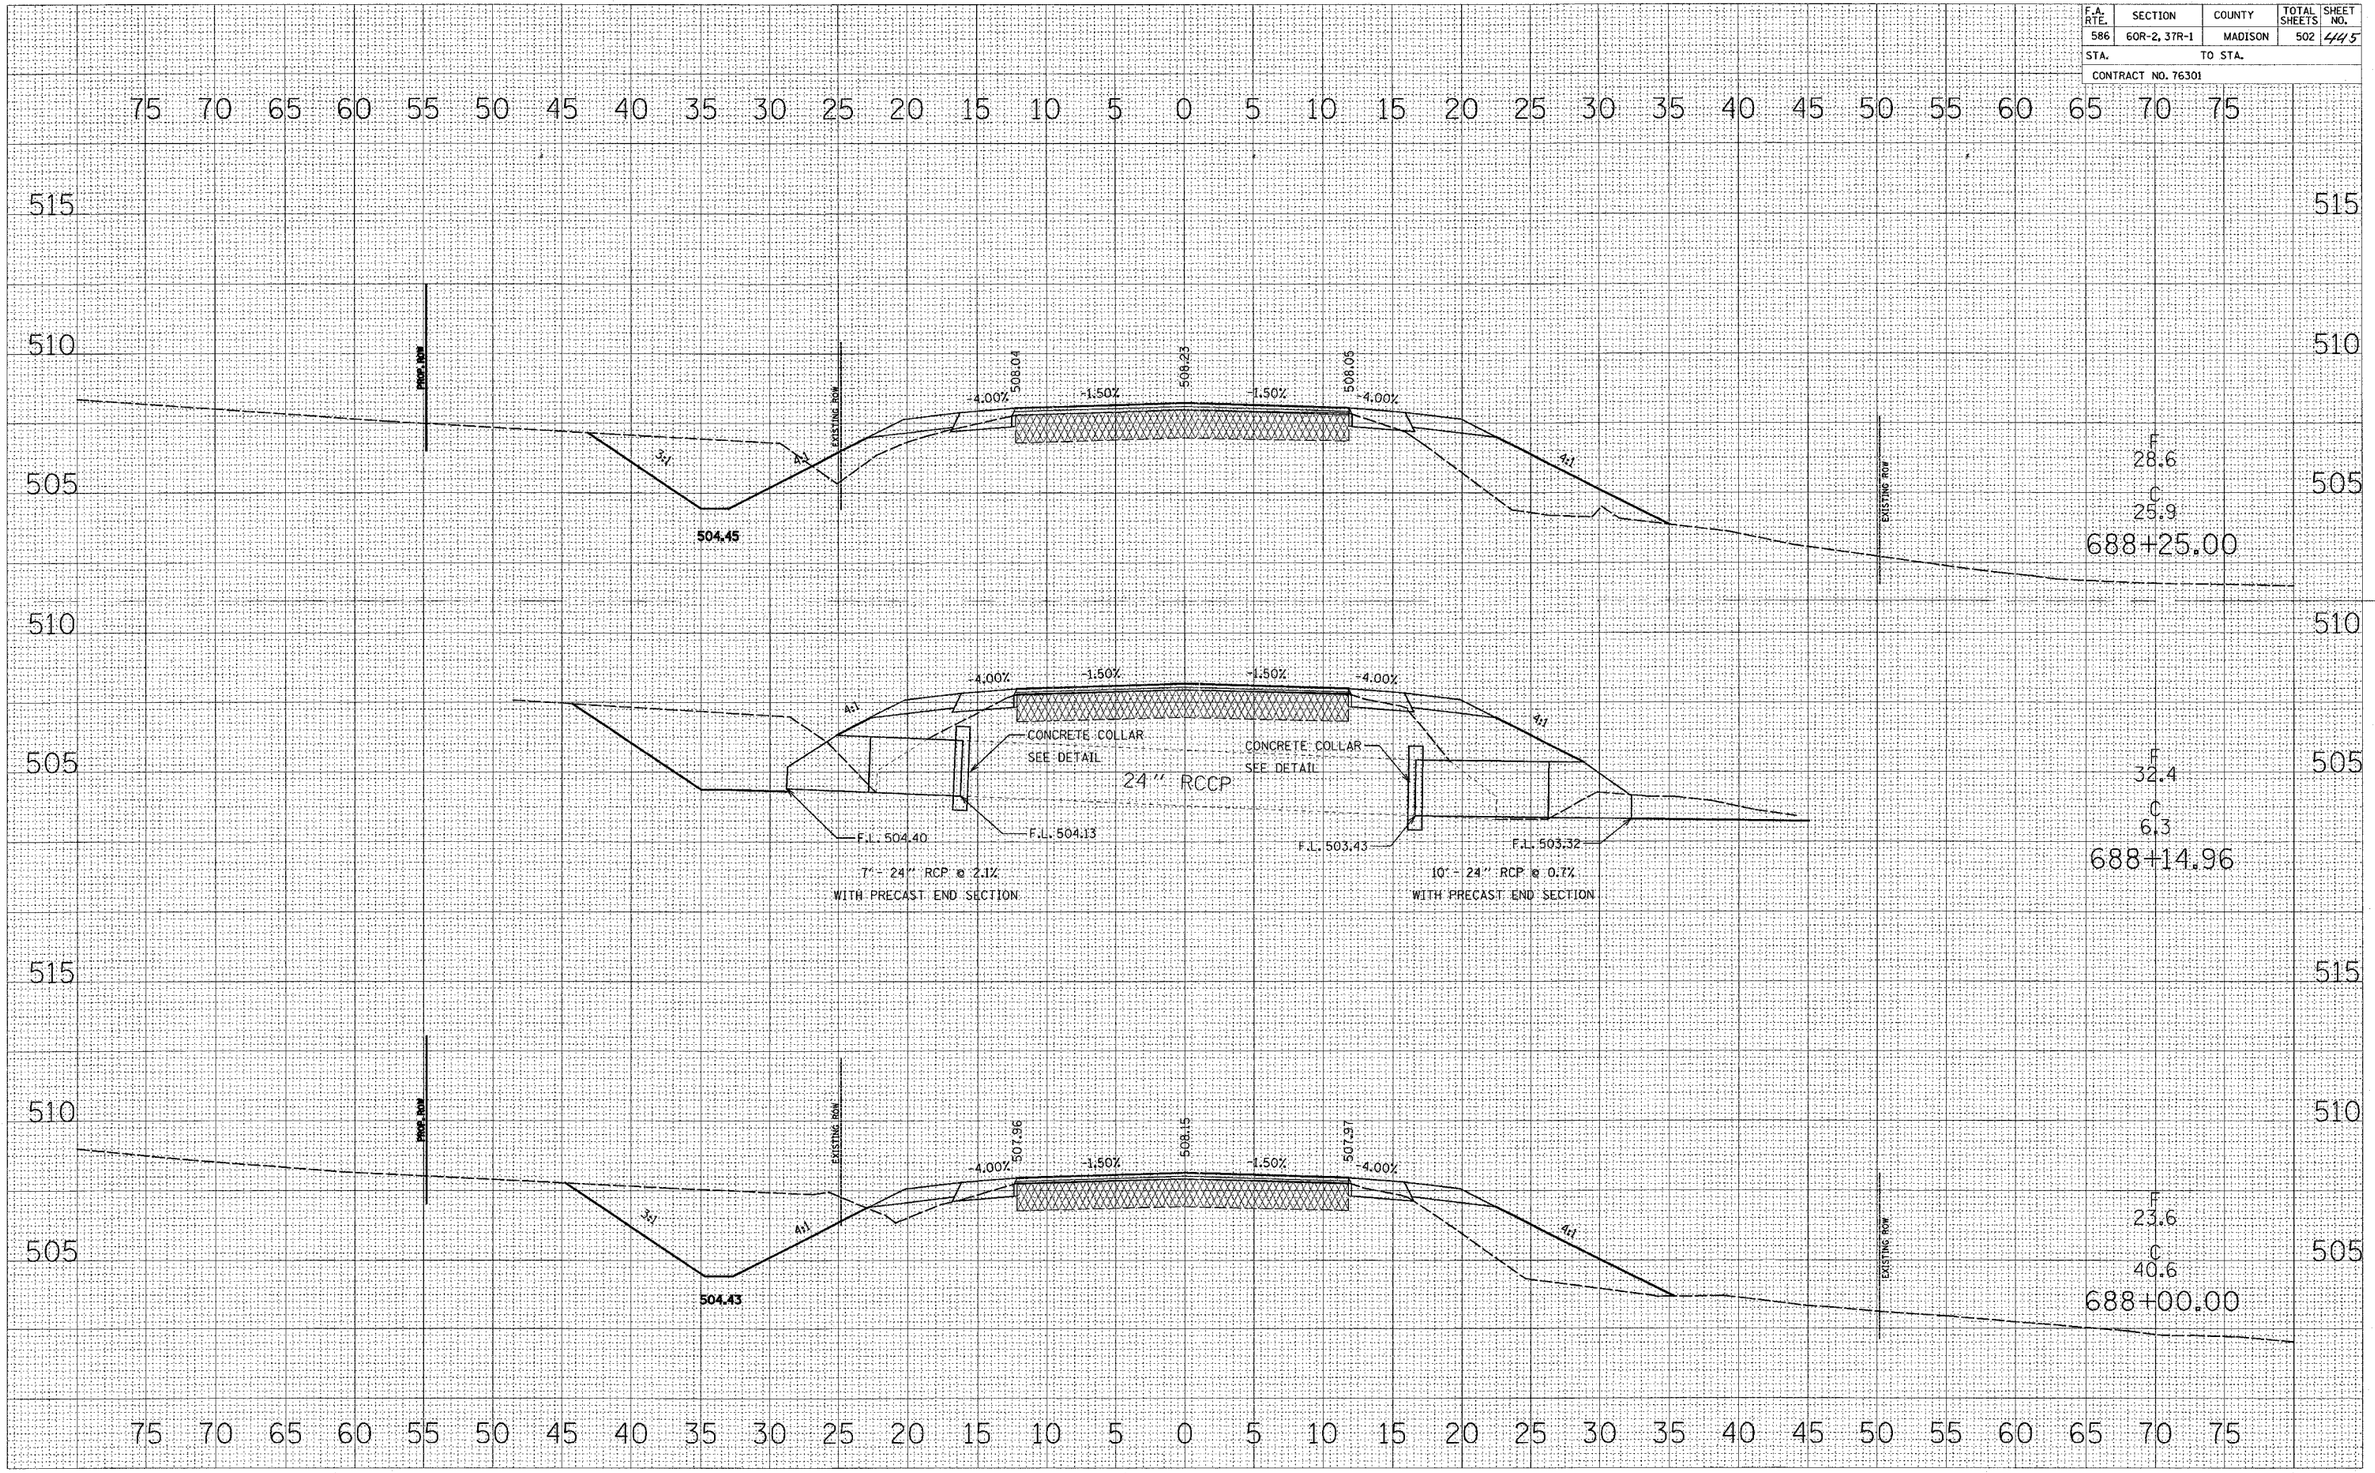
ORIGINAL SURVEY	NOTE BOOK	NOS.
SURVEYED	BY	
PLOTTED	DATE	
TEMPLATE		
AREAS		
AREAS CHECKED