F.A. RTE.	SECTION	COUNTY	TOTAL SHEETS	SHEET NO.
586	60R-2, 37R-1	MADISON	502	469
STA.	TO STA.			
CONTRACT NO. 76301				

FINAL SURVEY
NOTE BOOK
NO.
SURVEYED
PLOTTED
TYPED DATE
AREAS
AREAS CHECKED
BY
DATE
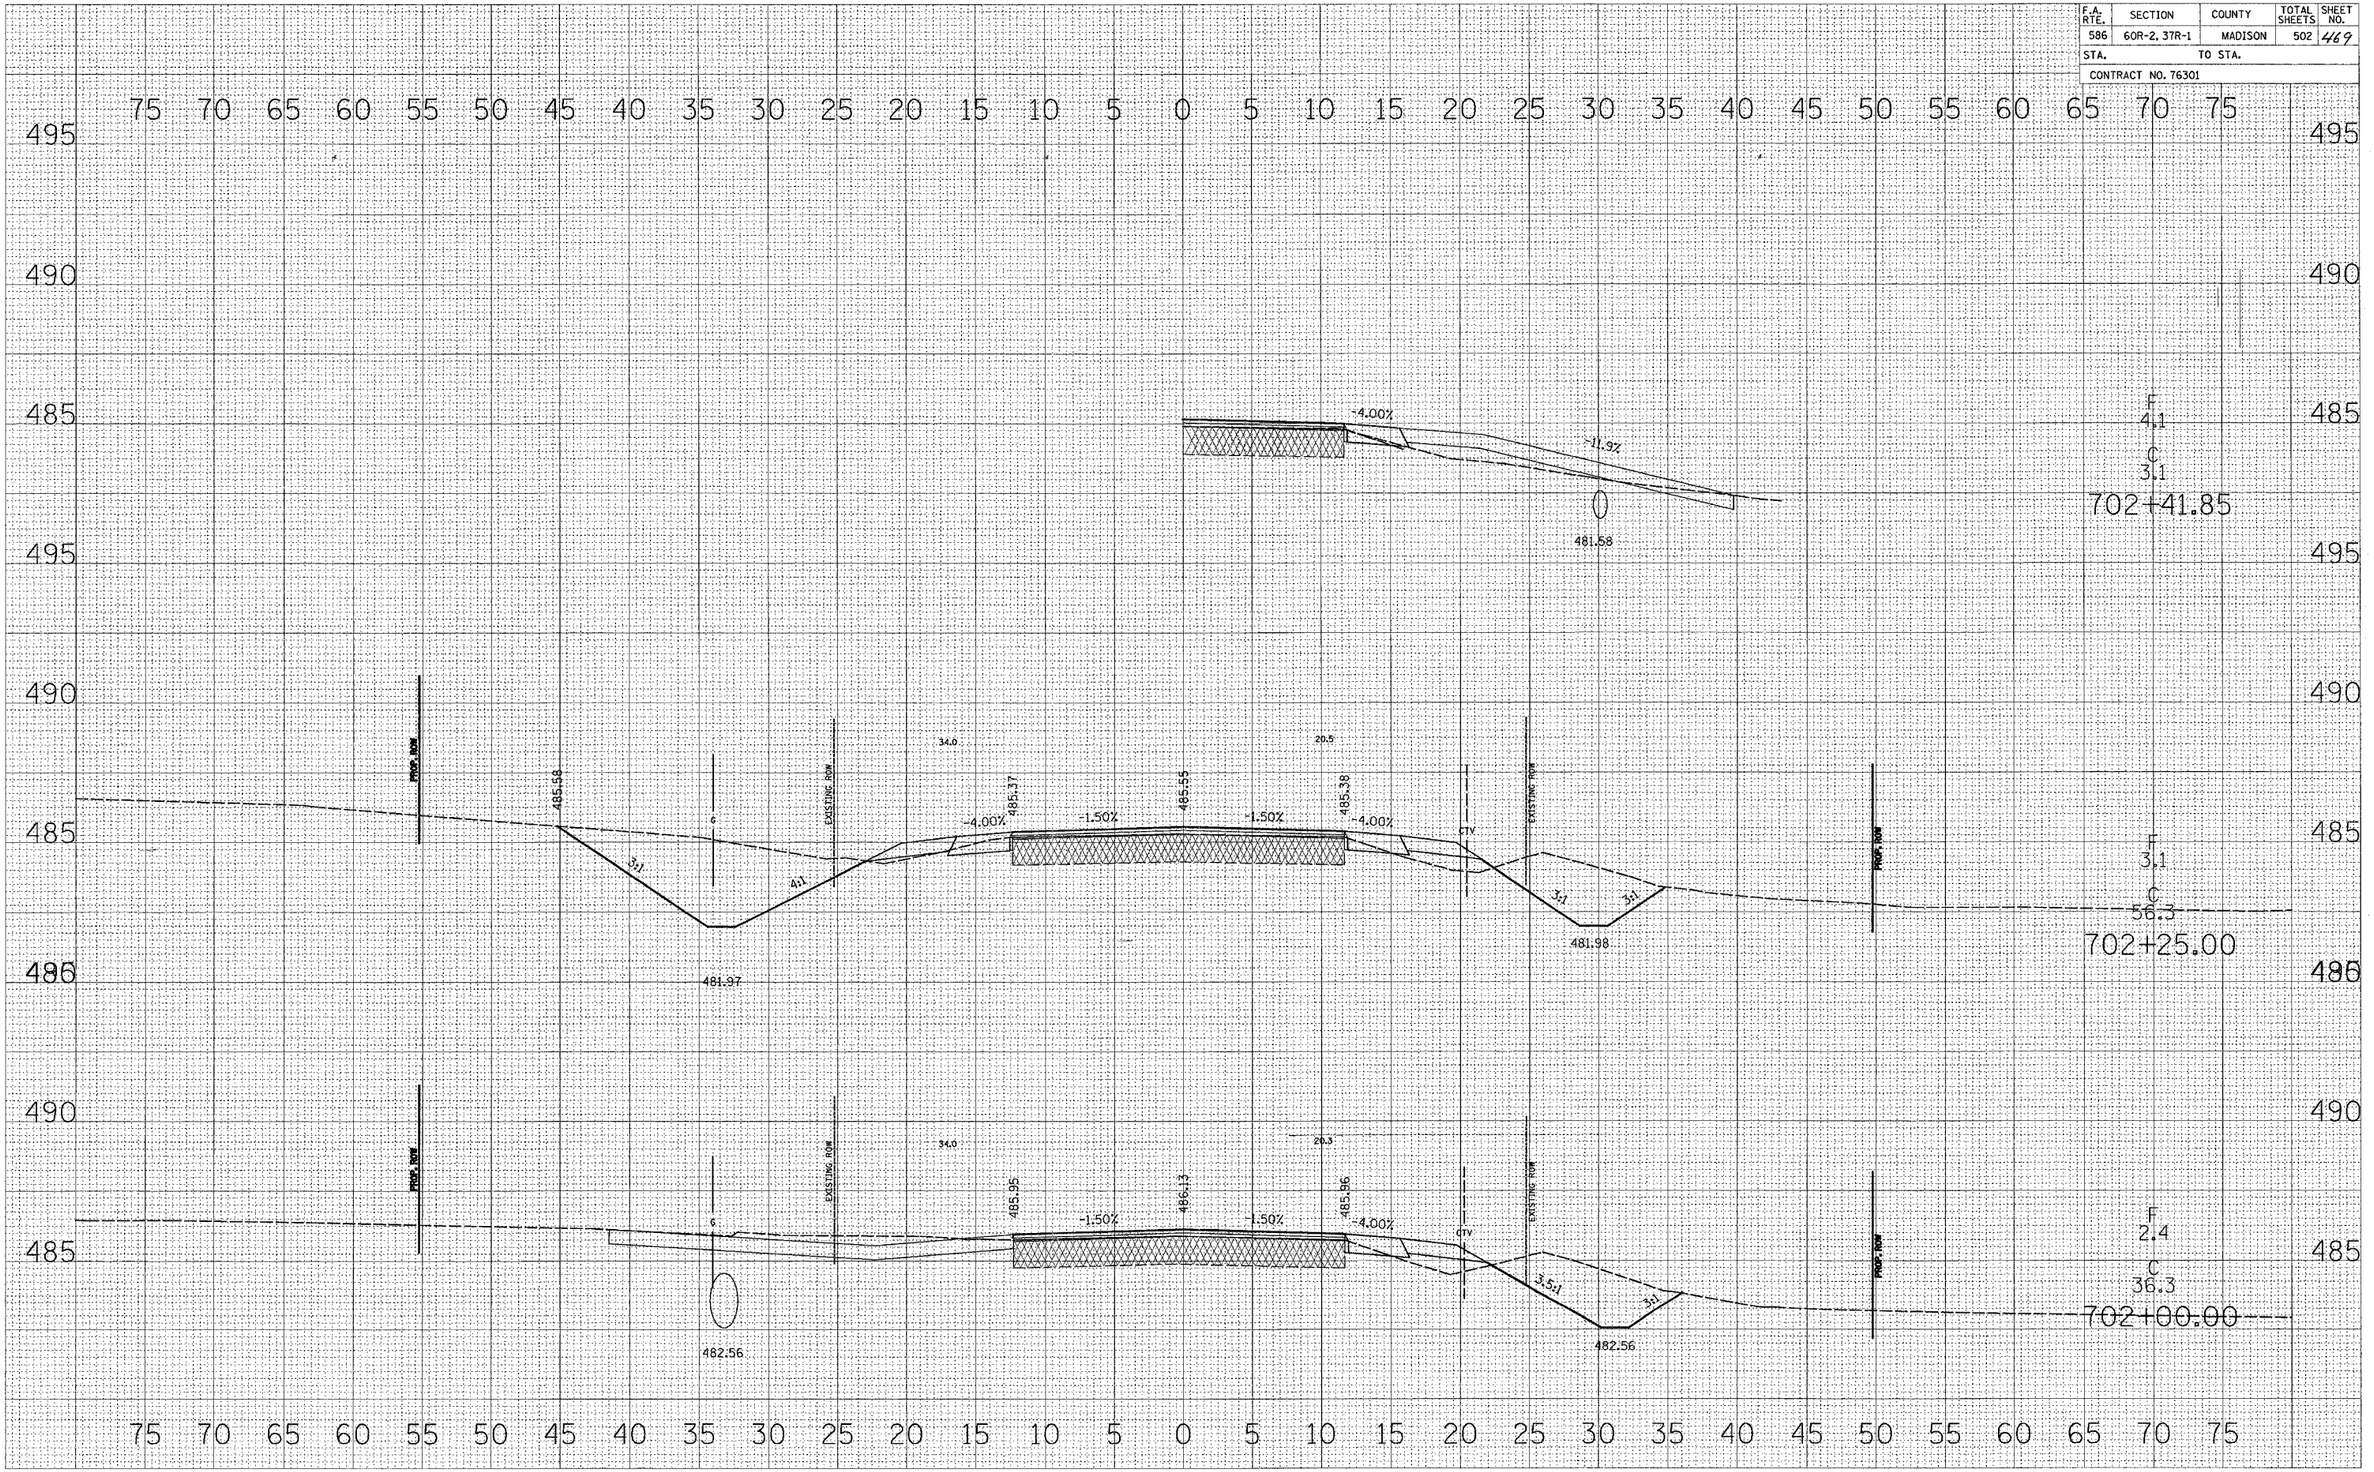
ORIGINAL SURVEY
NOTE BOOK
NO.
SURVEYED
PLOTTED
TYPED DATE
AREAS
AREAS CHECKED
BY
DATE