F.A.-RTE.	SECTION	COUNTY	TOTAL SHEETS	SHEET NO.
	94-P4031-00-BR	DUPAGE	54	35

CONTRACT NO. 83560

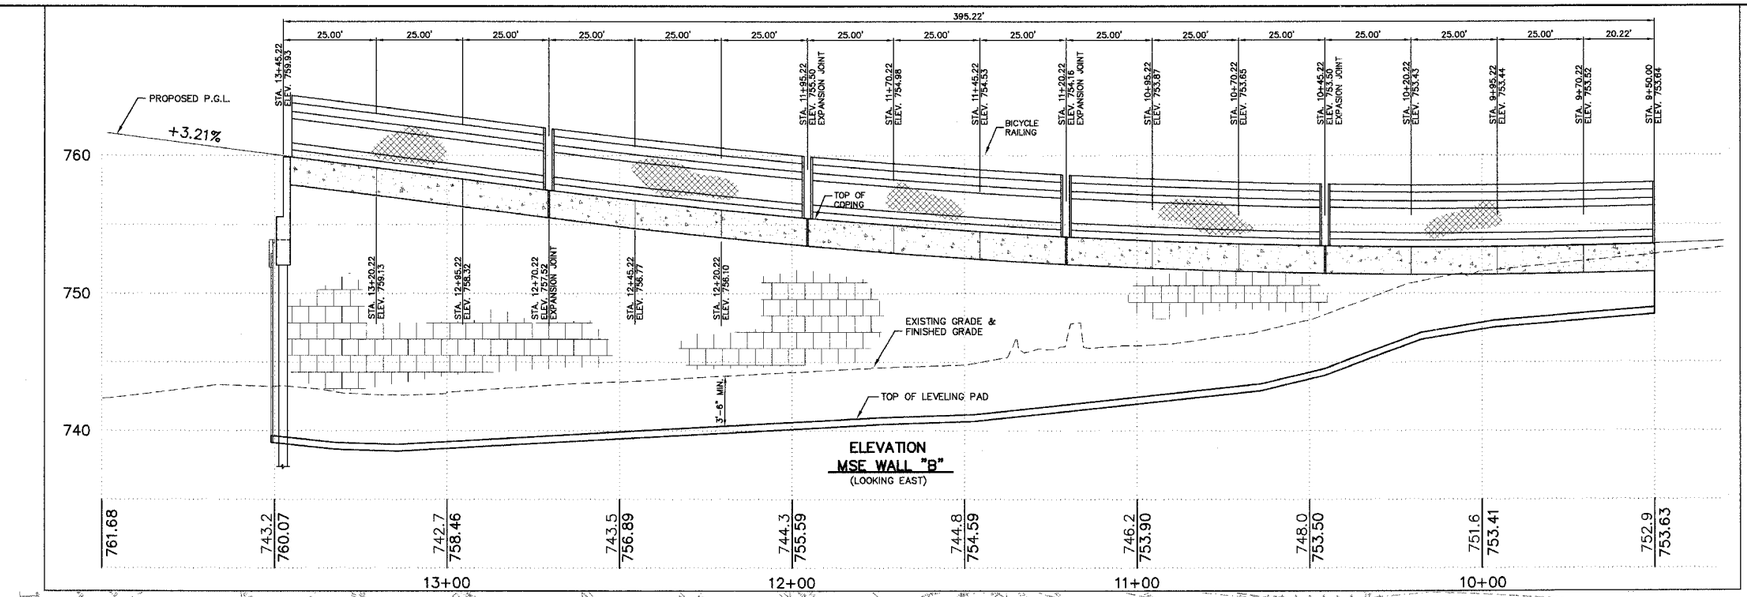

ELEVATION
MSE WALL "B"
(LOOKING EAST)

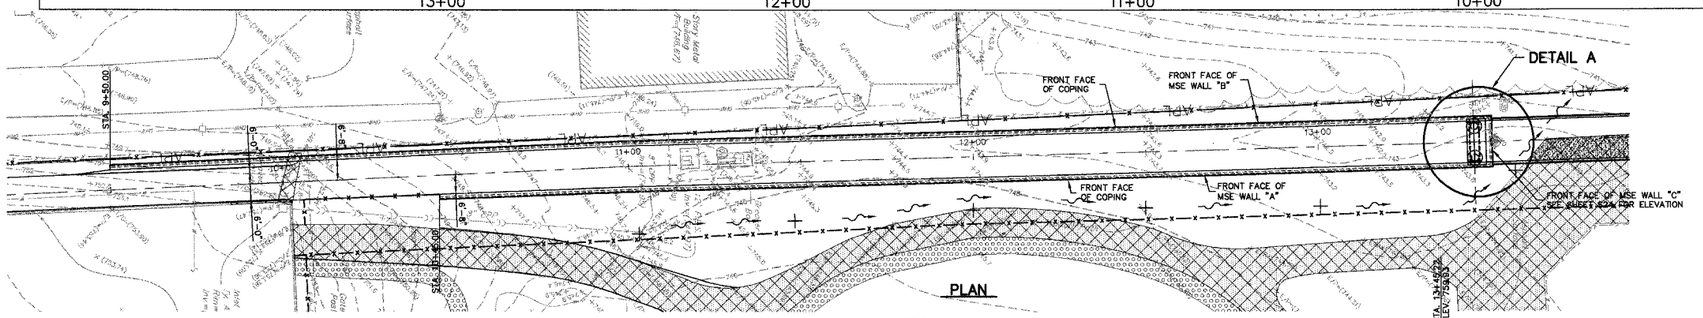

PLAN

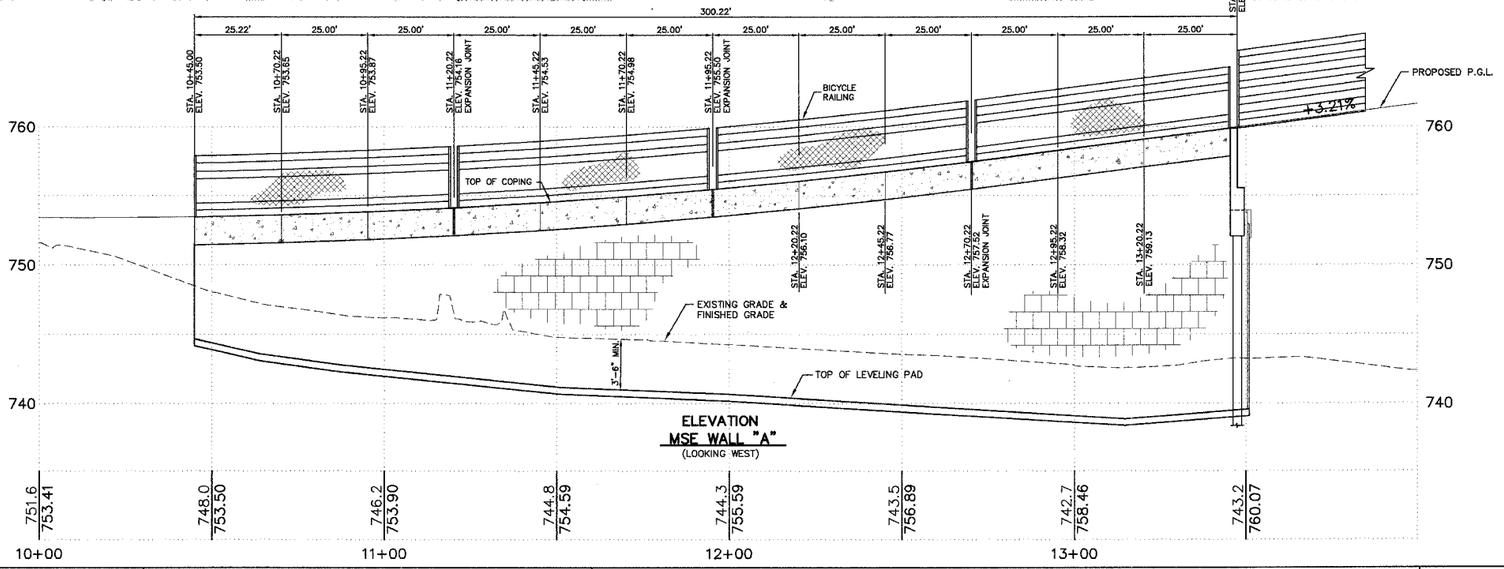

ELEVATION
MSE WALL "A"
(LOOKING WEST)

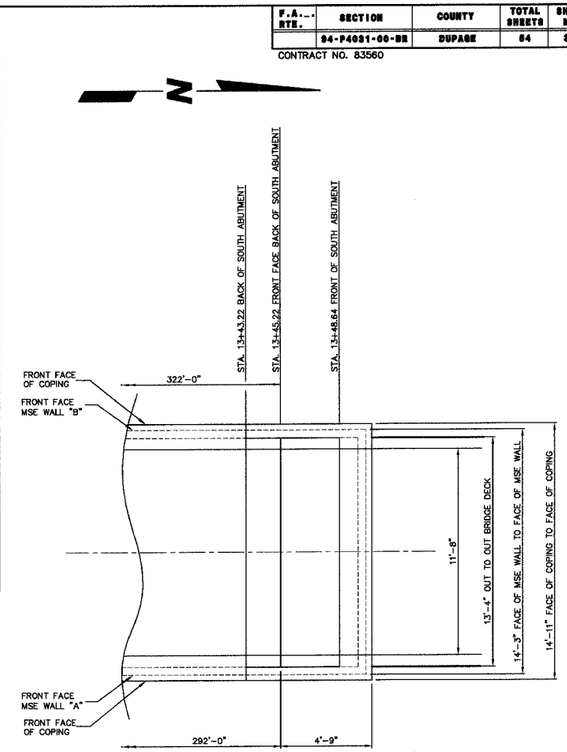

DETAIL A

BILL OF MATERIAL

ITEM	UNIT	TOTAL
Mechanically Stabilized Earth Retaining Wall	Sq. Ft.	9,900
Structure Excavation	Cu. Yd.	636

NOTES:

1. ALL ELEVATIONS SHOWN ARE ALONG PGL.
2. THE CONTRACTOR WILL BE RESPONSIBLE TO DESIGN AND CONSTRUCT MSE WALLS ACCORDING TO IDOT GUIDE BRIDGE SPECIAL PROVISION "MECHANICALLY STABILIZED EARTH RETAINING WALLS".
3. THE SHAPE, TEXTURE AND COLOR OF THE WALL PANELS WILL BE SUBJECT TO THE APPROVAL OF THE ENGINEER.

INDEX OF BRIDGE SHEETS
SHEET S22 OF S29
DWG: WALL PROF ABC

Copyright © 2003 Cemcon, Ltd. All rights reserved.

PREPARED FOR:
WHEATON PARK DISTRICT
666 S. MAIN STREET
WHEATON, ILLINOIS 60187

PREPARED BY:
CEMCON, Ltd.
Consulting Engineers, Land Surveyors & Planners
2280 White Oak Circle, Suite 100
Aurora, Illinois 60504-9675
PH: 630.862.2100 Fax: 630.862.2199
E-Mail: cadd@cemcon.com Website: www.cemcon.com

REVISIONS

NO.	DATE	DESCRIPTION	NO.	DATE	DESCRIPTION

MSE WALLS A, B & C

PEDESTRIAN/BICYCLE BRIDGE OVER UNION PACIFIC RAILROAD

FILE NAME: WALL PROF	DSGN. BY: JAC/KK	JOB NO.: 551.007	FLD. BK./PG.: -----	SHEET NO. 35 of 54
DISC. NUMBER: 551007	DRN. BY: MD	DATE: 04-26-04	SCALE: 1" = 20'H,5'V	