RTE.	SECTION	COUNTY	TOTAL SHEETS	SHEET NO.
FAI80	(50-2)HBR	LA SALLE	440	95
STA.		TO STA.		
FED. ROAD DIST. NO.		ILLINOIS	FED. AID PROJECT	

CONTRACT NO. 86603

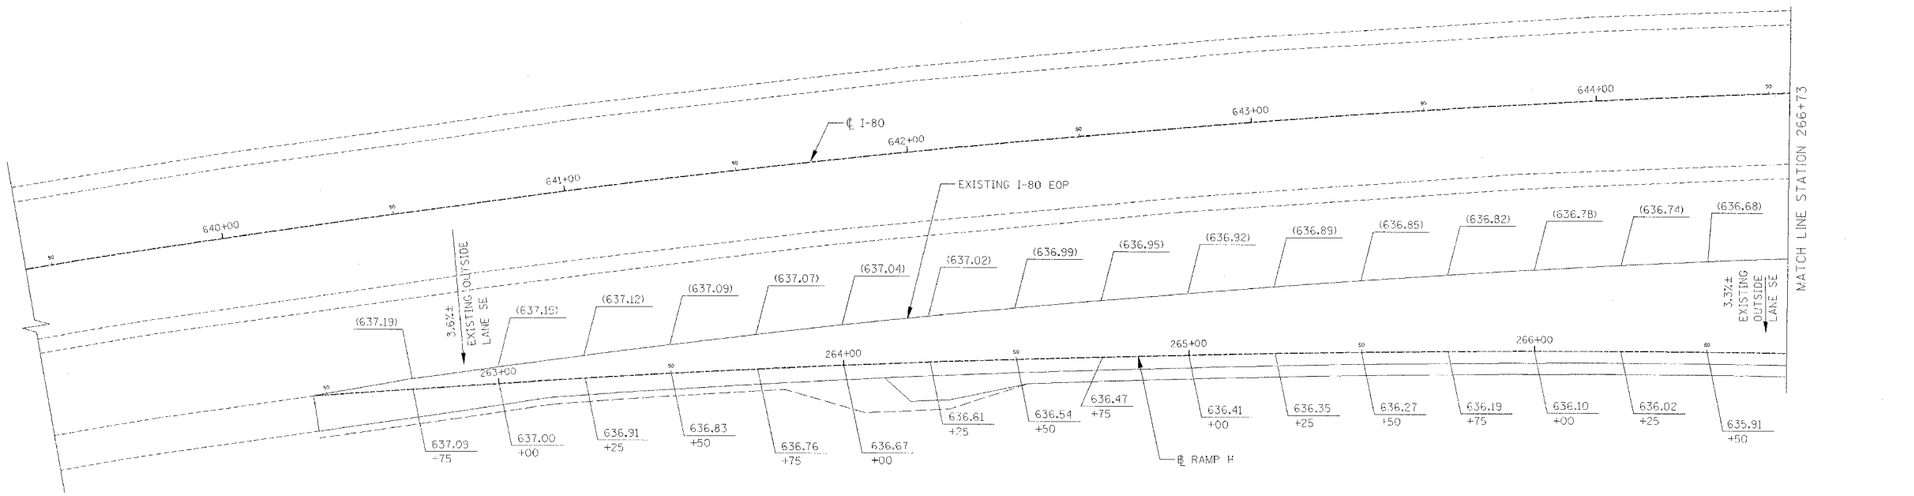

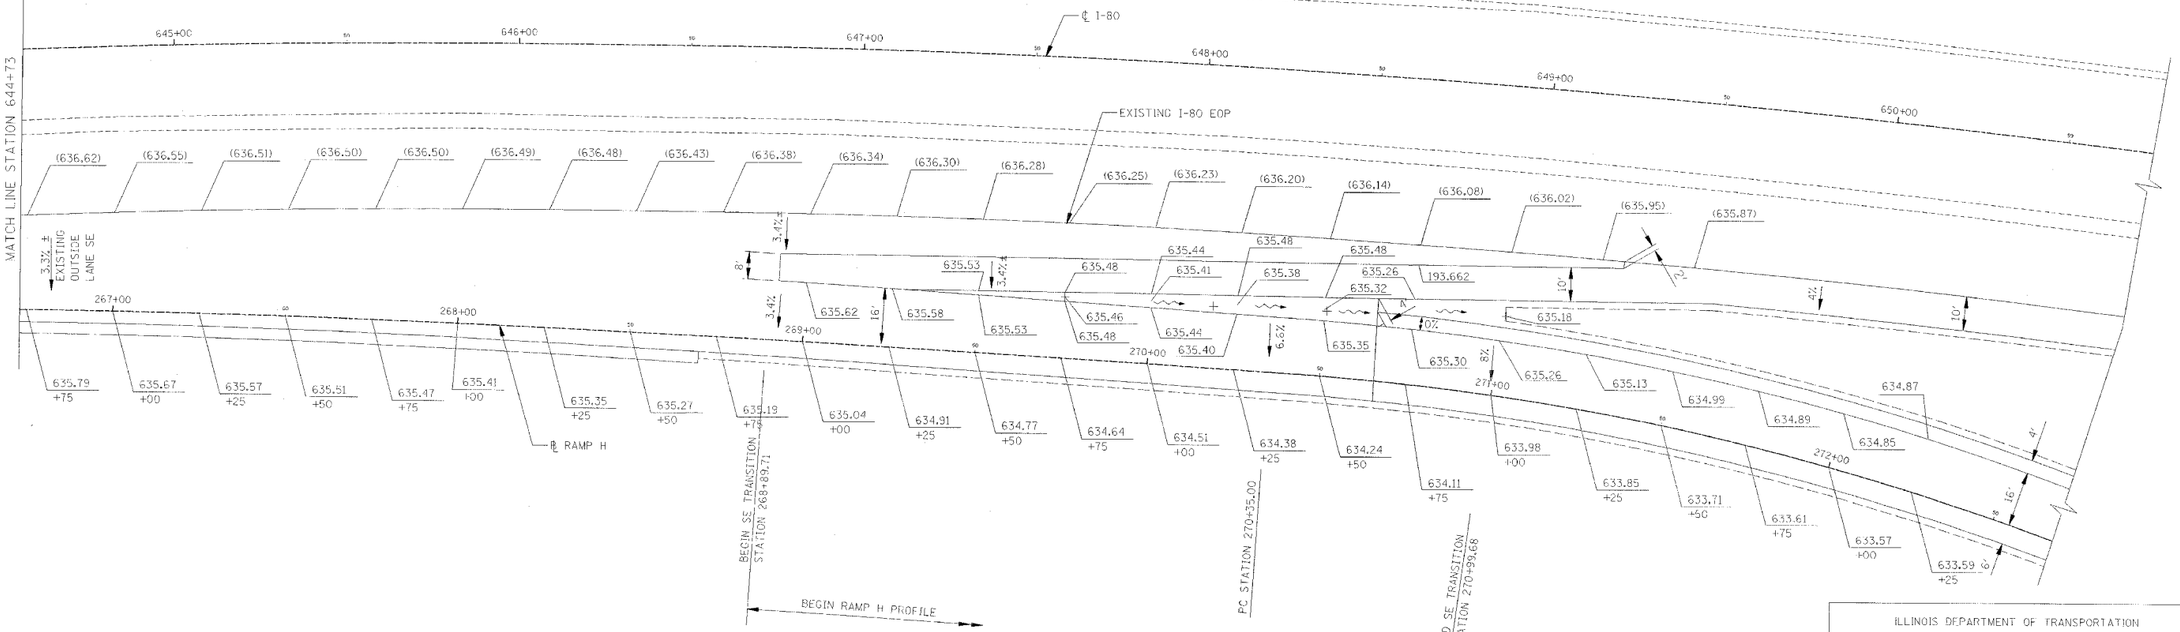

LEGEND

(XXX.XXX) EXISTING ELEVATION
XXX.XXX PROPOSED ELEVATION

NOTES

FOR ADDITIONAL RAMP DETAILS, SEE ROADWAY PLAN SHEETS

REVISIONS NAME	DATE

ILLINOIS DEPARTMENT OF TRANSPORTATION

RAMP TERMINAL ELEVATIONS

F.A.I. 80 AT ILLINOIS ROUTE 351
RAMP H

0 20 40
SCALE IN FEET

DATE: 09/04
DRAWN BY: JDK
CHECKED BY: MTD