F. A. I. RTE.	SECTION	COUNTY	TOTAL SHEETS	SHEET NO.
80	(50-2)HBR	LA SALLE	460	181
STA.		TO STA.		
FED. ROAD DIST. NO.	ILLINOIS	FED. AID PROJECT		

CONTRACT NO. 86603

3-50

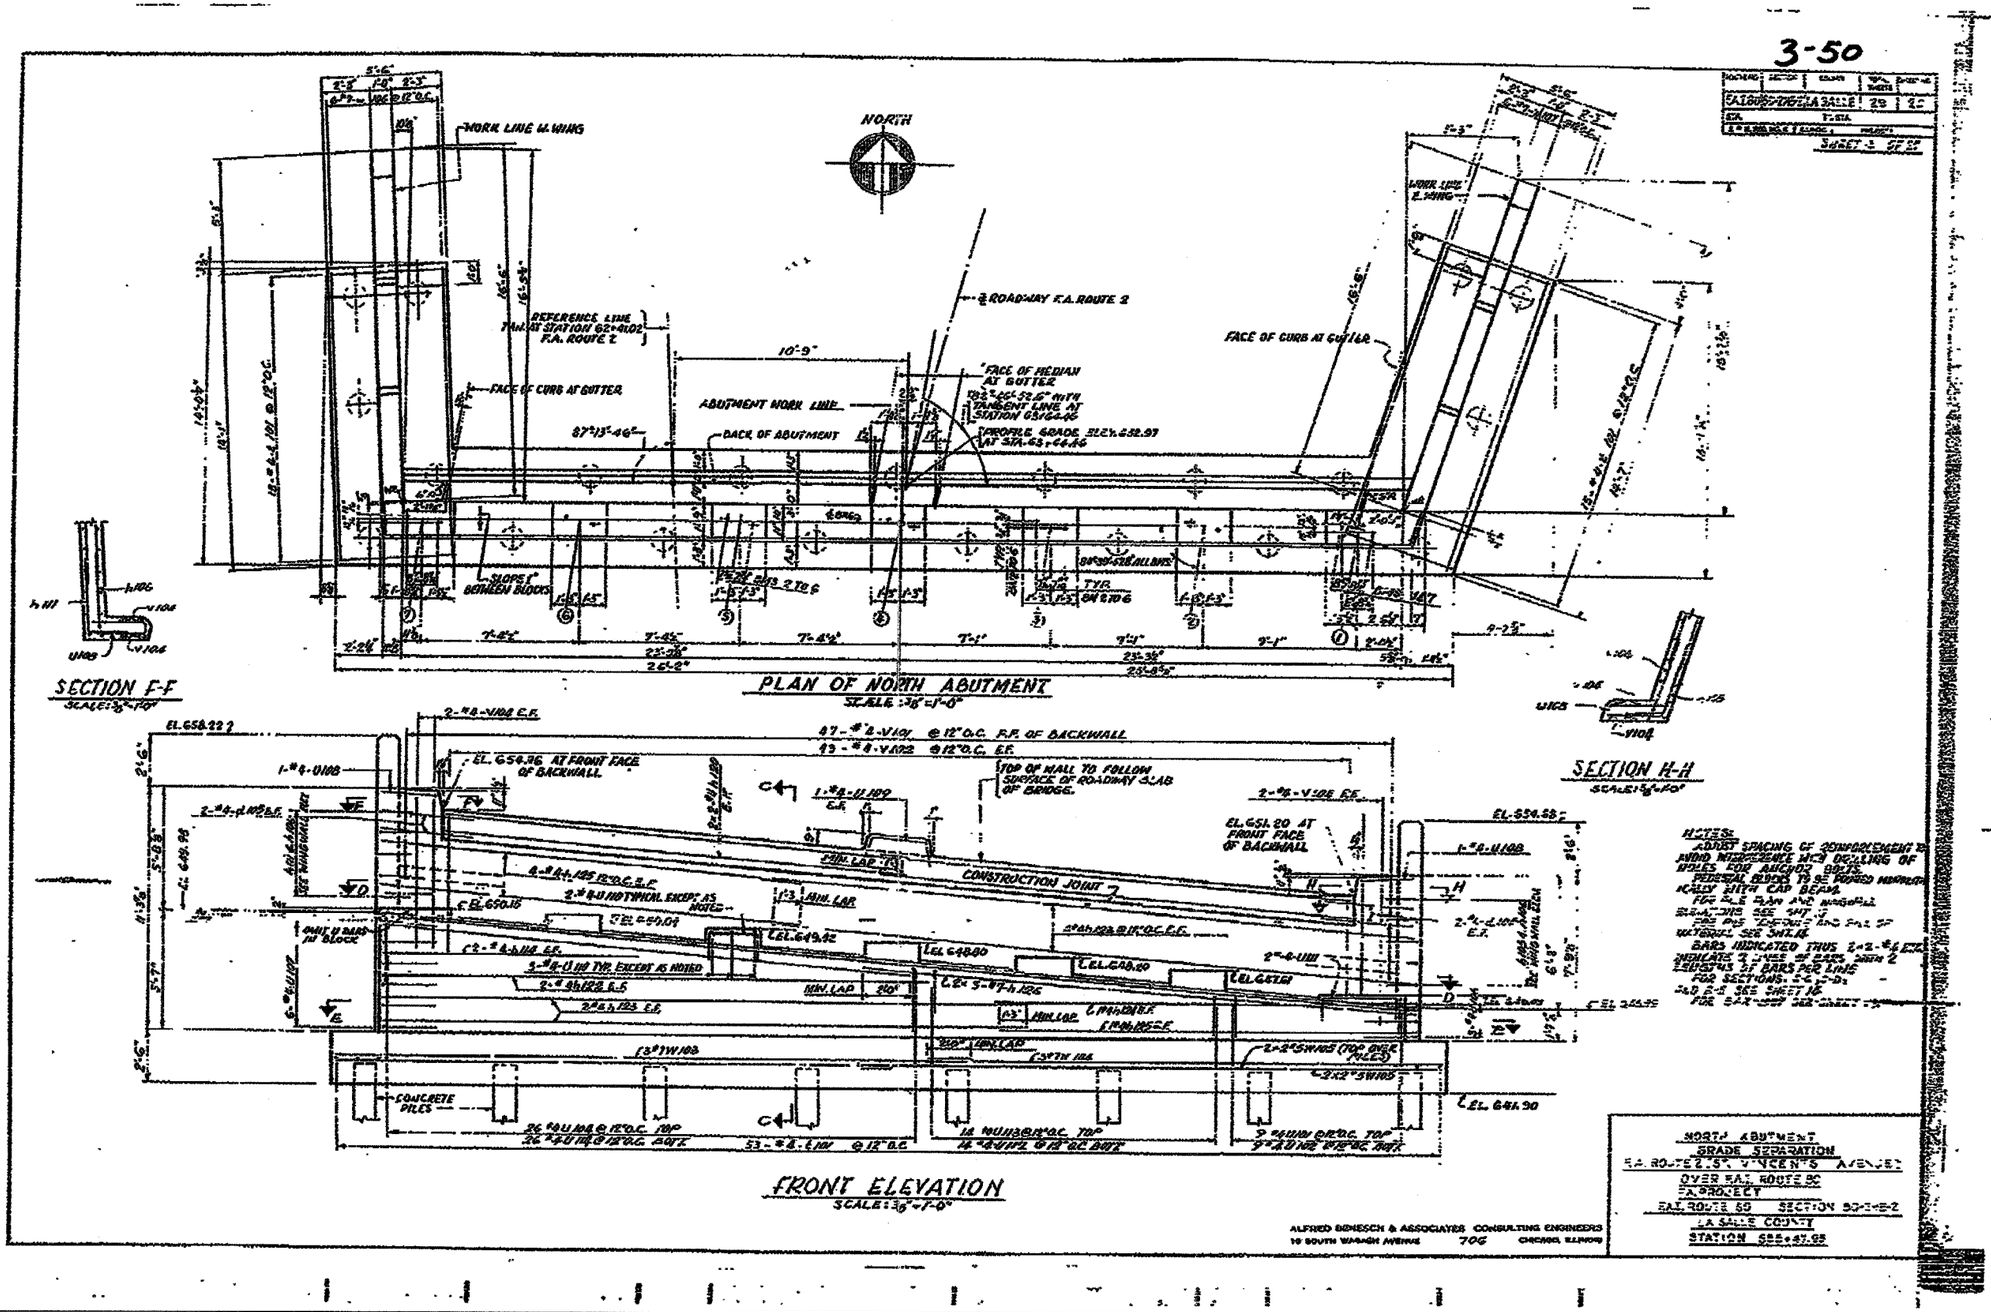

* DATE - TIME *
* DGN - SPEC *

FOR INFORMATION ONLY

EXISTING BRIDGE PLANS